

Key:

- Existing Ground
- Areas of Cut
- Areas of Fill
- Roundwood storage piles (max. height 4m)
- Proposed New Woodland Planting
- Proposed Specimen Tree Planting
- Proposed New Hedgerow Planting
- Proposed Lighting Column
- Proposed Acoustic Screen - typically close board timber fence
- Line of Sight from Castle entrance and Castle roof (without proposed planting)

- NOTES:
- Proposed planting is shown based on likely heights approximately five years after planting (5-6m for specimen trees, and 3-4m for new woodland)
 - Refer to Figure 4.3 for the arrangement of proposed planting, and for the location of the sections


KRONOSPAN
NORTH ACCESS ROAD

Figure 4.4d



Proposed Development -
Illustrative Landscape
Cross Sections Sheet 4

Scale
As stated

Date
December 2022

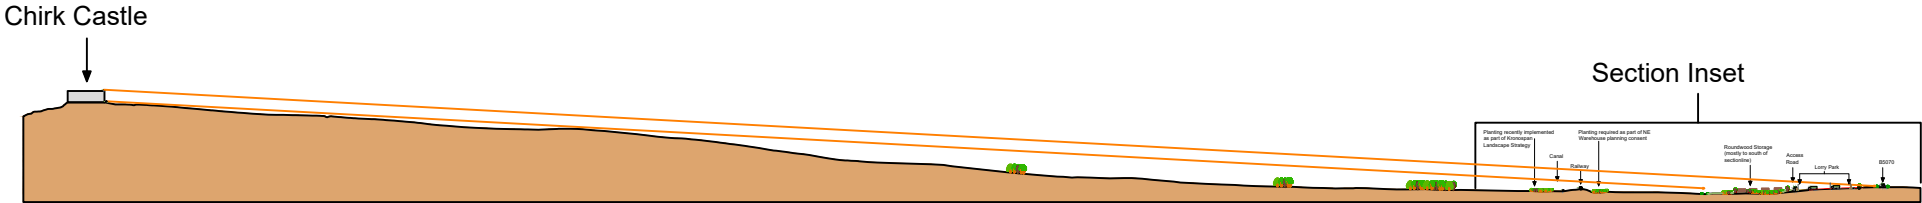

Full Section
Scale 1:10,000@A3

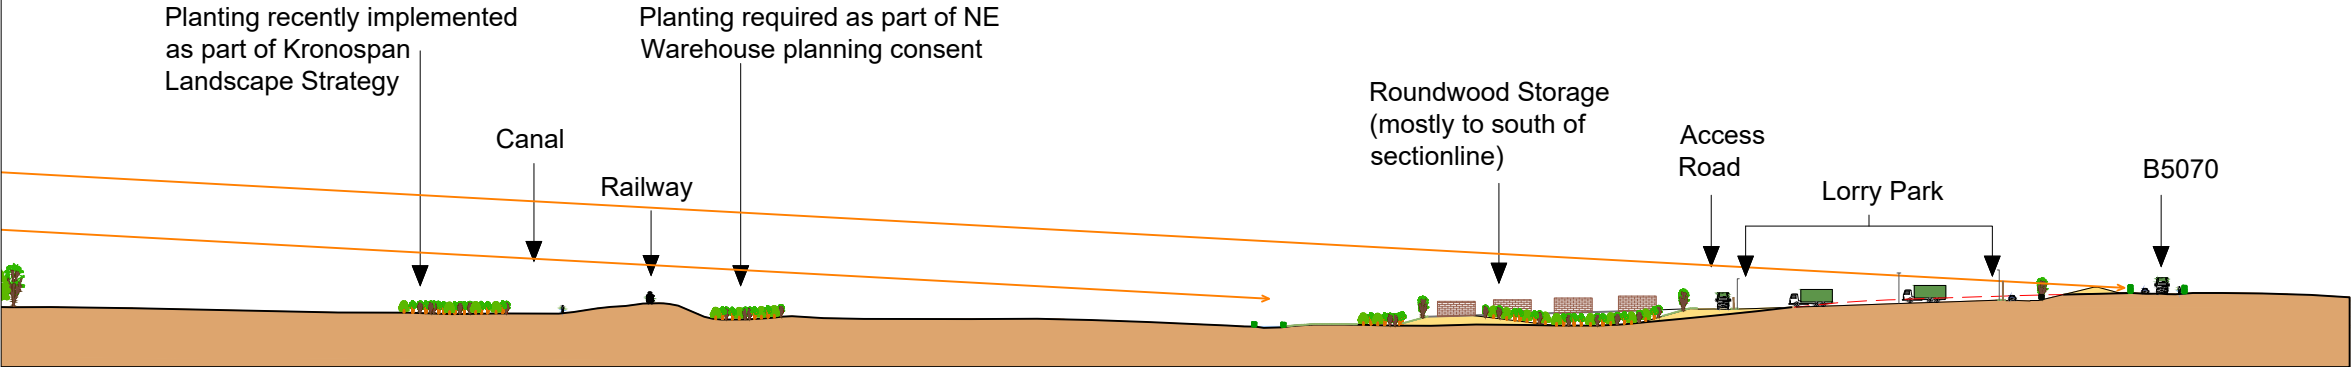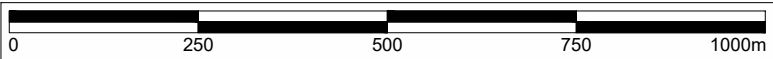

Inset
Scale 1:2,000@A3

