


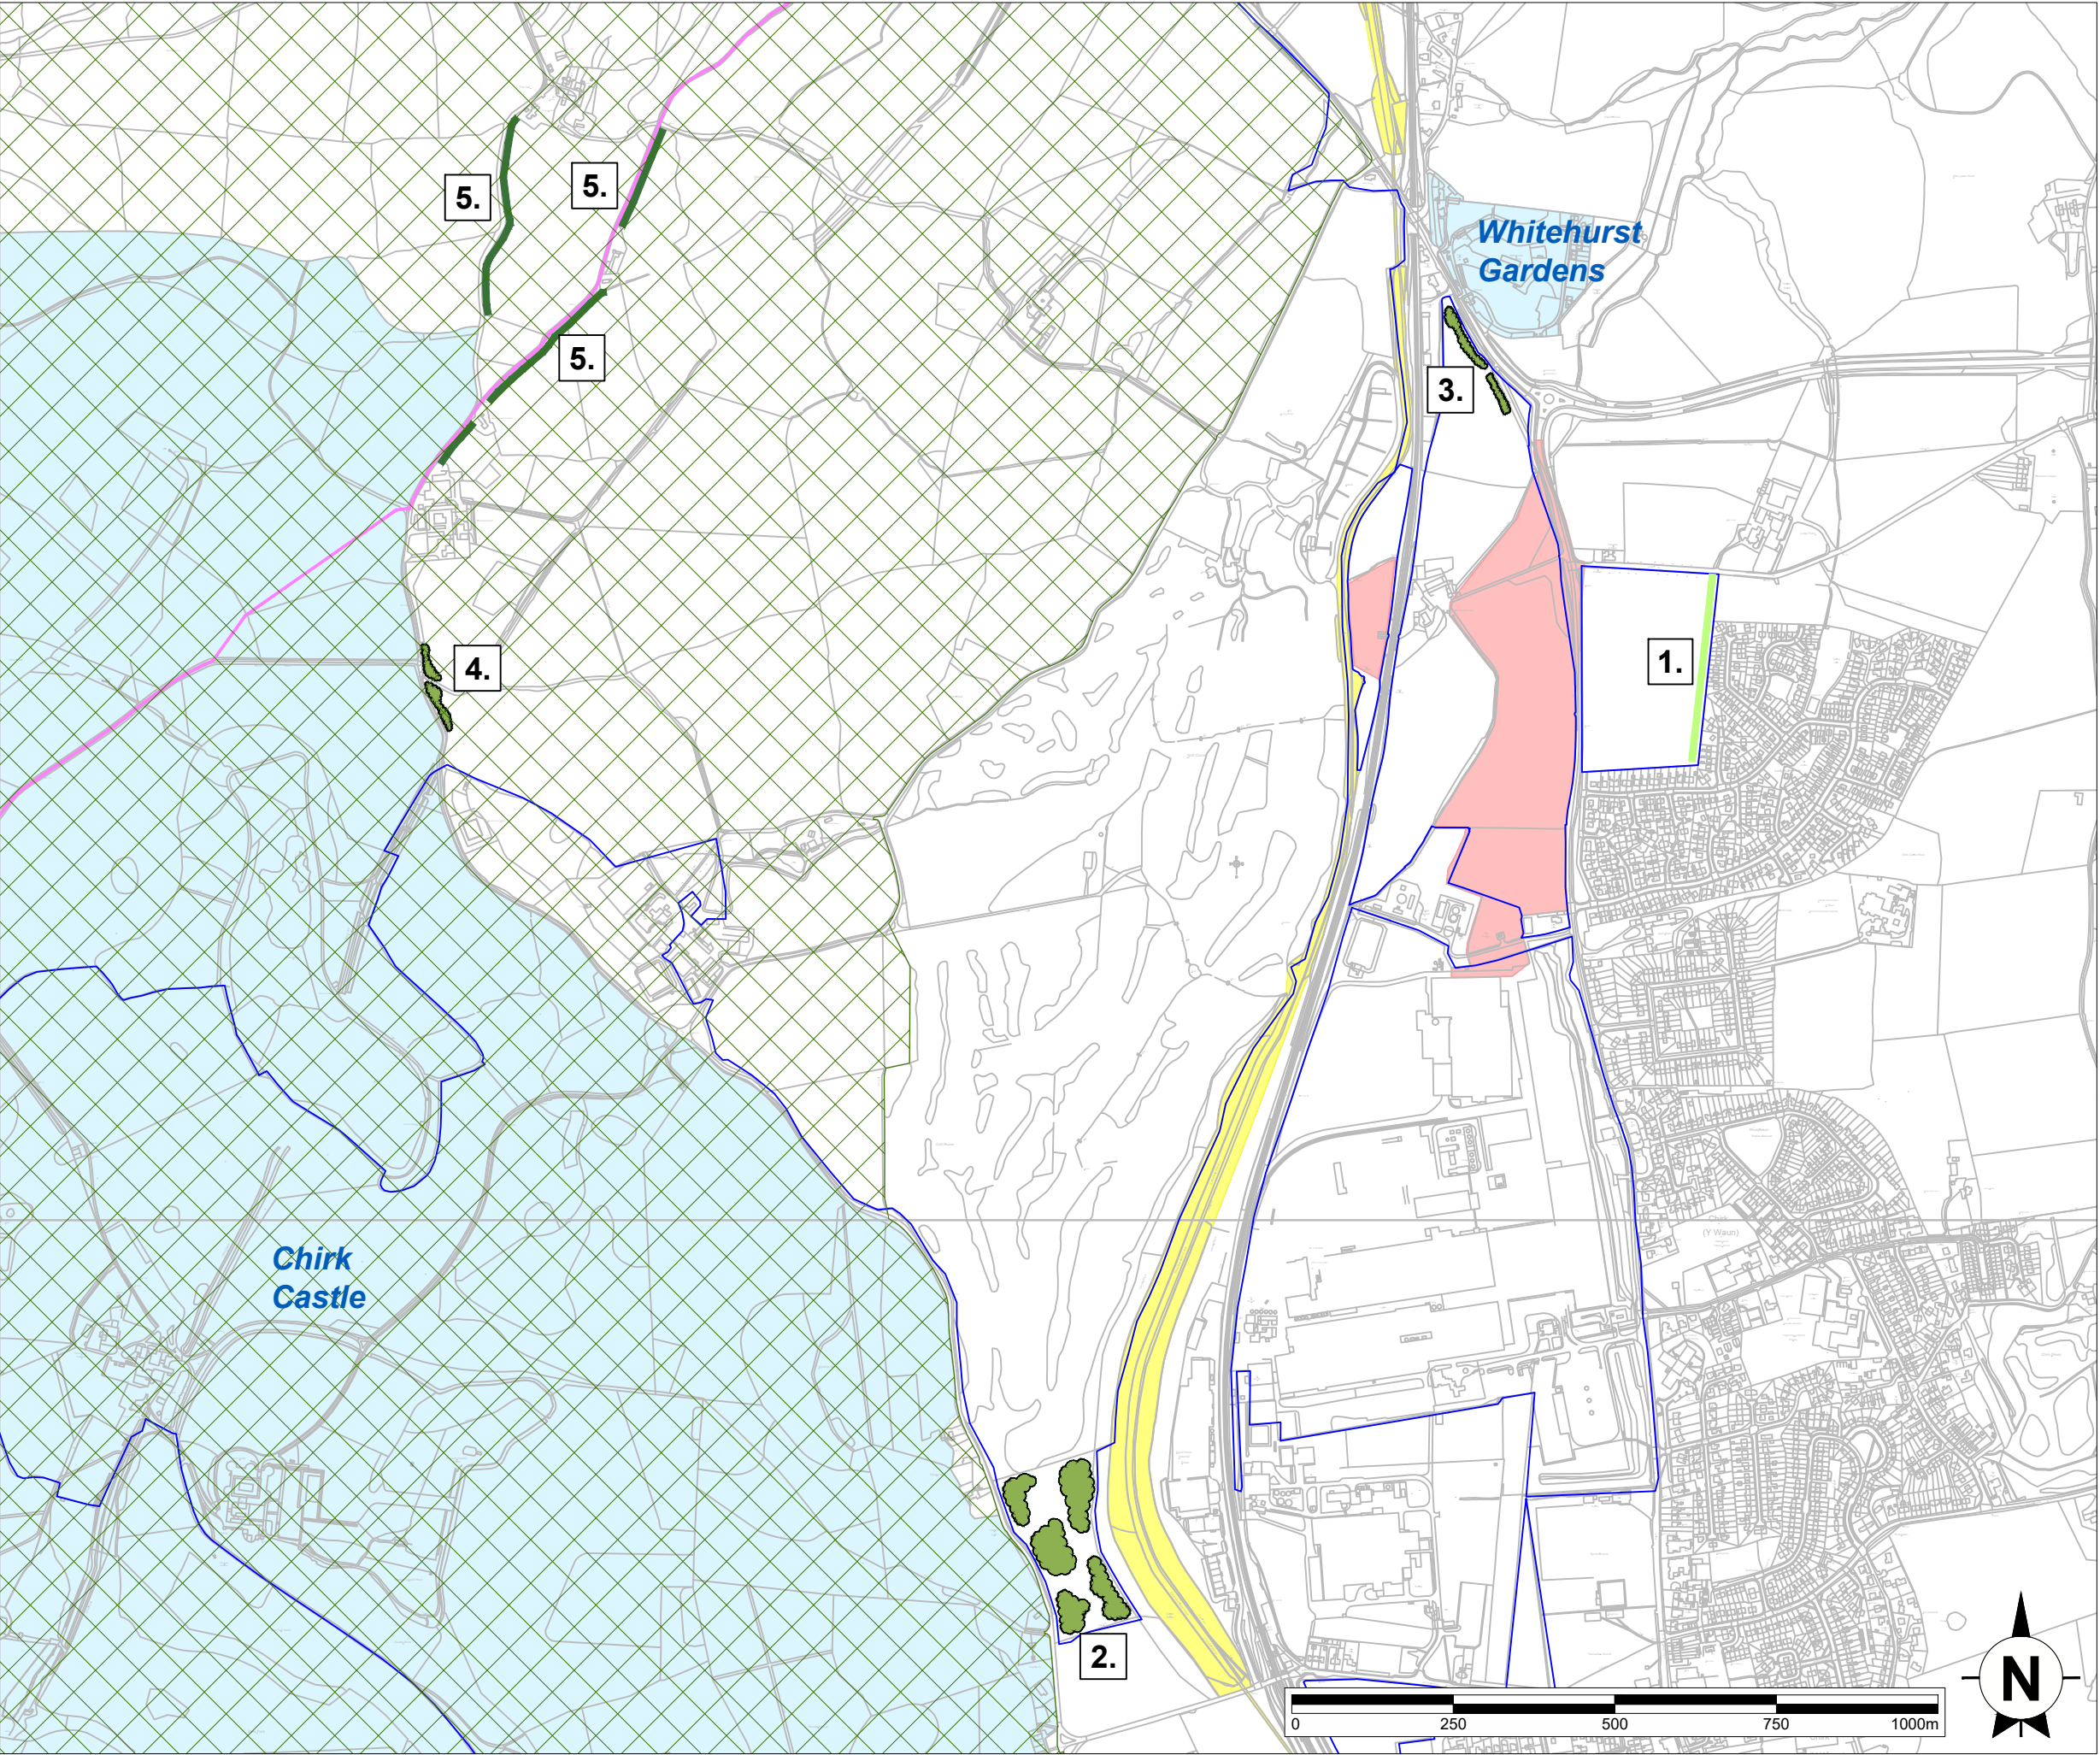

Reproduced by permission of Ordnance Survey on behalf of HMSO. © Crown copyright & database right 2022. All rights reserved. Ordnance Survey Licence number AL 100031673.

axis

Key:

Proposed Development

Land under the control of the Applicant

Clwydian Range and Dee Valley Area of Outstanding Natural Beauty (AONB)

Pontcysyllte Aqueduct and Canal World Heritage Site

Registered Park and Garden

National Trail

New Native Woodland

New Specimen Tree planting

Changes to Hedgerow Management

OFF-SITE LANDSCAPE ENHANCEMENTS

1. Specimen tree planting along the edge of Chirk, to soften views of the edge of Chirk from Chirk Castle, and other locations within the AONB.

2. New native woodland belts to increase woodland cover, link existing woodland and enhance biodiversity.

3. New native planting south of the A5, to screen the wider Kronospan facility from the road.

4. New native planting to reduce the visibility of the wider Kronospan facility from within the AONB

5. Changes to hedgerow management along the Offa's Dyke Path National Trail and adjacent minor roads within the AONB

KRONOSPAN
NORTH ACCESS ROAD

Figure 4.3b

Proposed Development -
Off-Site Landscape Enhancements
(within Kronospan landholding)

Scale
1:10,000@A3

Date
December 2022