


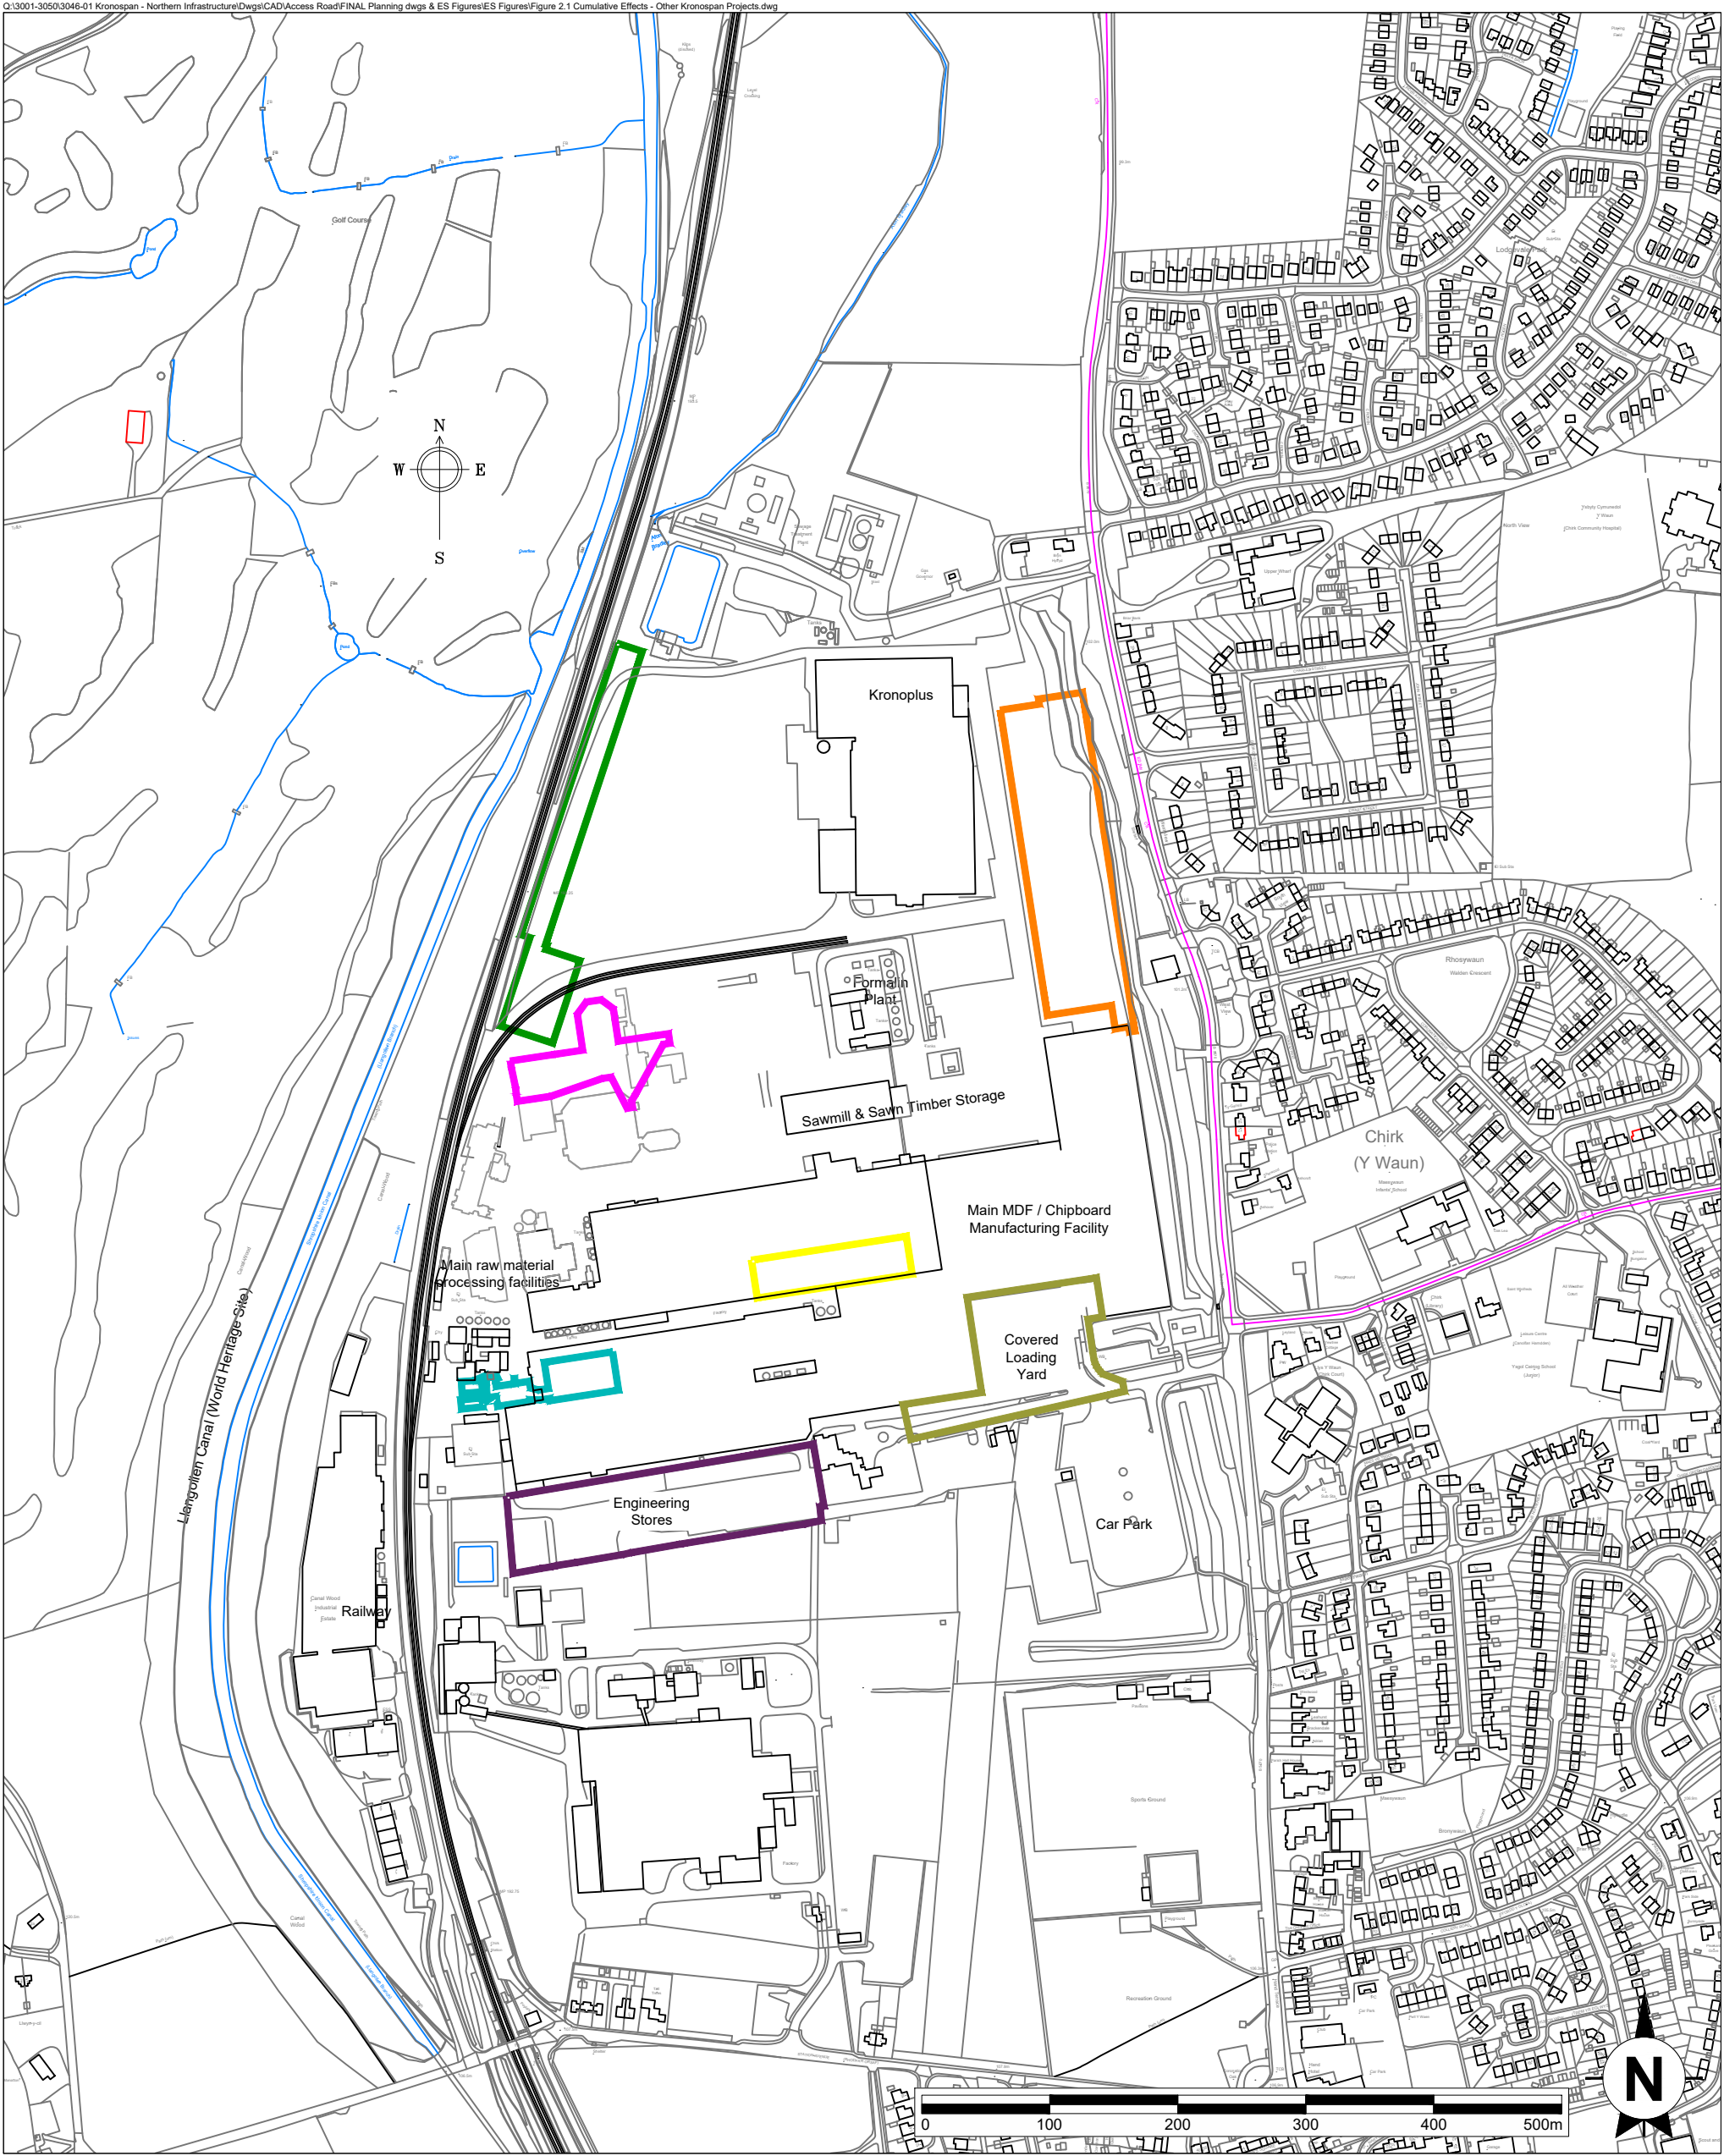

	KRONOSPAN NORTH ACCESS ROAD			
	Figure 2.1			
	Cumulative Effects - Other Kronospan Projects			
	Scale 1:5000@A3		Date December 2022	

	Silos and Extension to Chip Preparation Building (P/2022/0765) - Pending Determination by WCBC		Raw Board Storage (APP/H6955/A/18/3193142) - Part Constructed
	Oriented Strand Board Facility (APP/H6955/A/19/3227571) - Part Constructed		North East Warehouse (P/2021/0725) - Part Constructed
	Log Delivery and Flaking System (P/2017/0699) - Awaiting Construction		Covered Loading Yard (P/2022/0336) - Awaiting Construction
	Engineering Stores (P/2022/0615) - Awaiting Construction		