


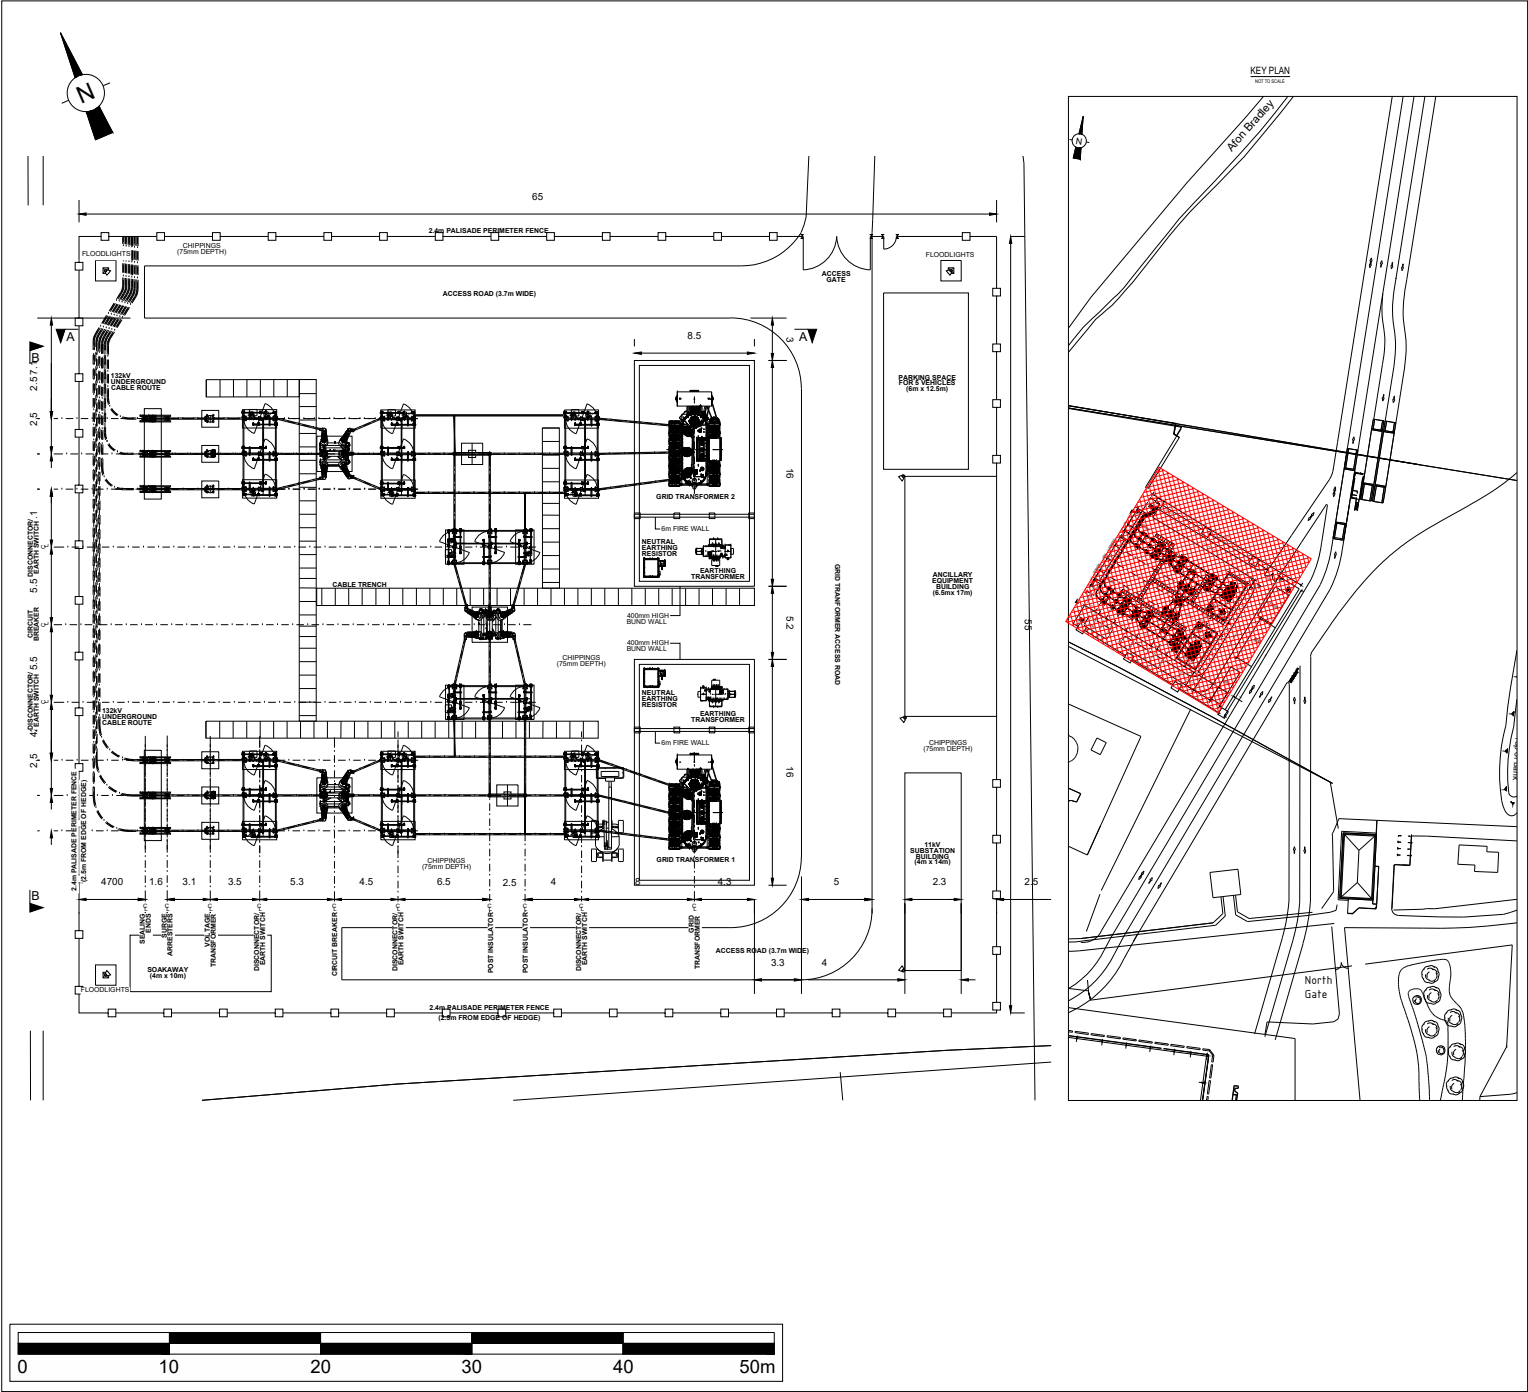

KRONOSPAN NORTH ACCESS ROAD

Figure 4.6

Proposed 132kV Substation - Layout

Scale
1:500@A4

Date
December 2022