

Key:

- Existing Ground
- Areas of Cut
- Areas of Fill
- Roundwood storage piles (max. height 4m)
- Proposed New Woodland Planting
- Proposed Specimen Tree Planting
- Proposed New Hedgerow Planting
- Proposed Lighting Column
- Proposed Acoustic Screen - typically close board timber fence
- Line of Sight from Castle entrance and Castle roof (without proposed planting)

- NOTES:
- Proposed planting is shown based on likely heights approximately five years after planting (5-6m for specimen trees, and 3-4m for new woodland)
 - Refer to Figure 4.3 for the arrangement of proposed planting, and for the location of the sections

KRONOSPAN
NORTH ACCESS ROAD


Figure 4.4d

Proposed Development -
Illustrative Landscape
Cross Sections Sheet 4


Scale
As stated

Date
December 2022

Chirk Castle

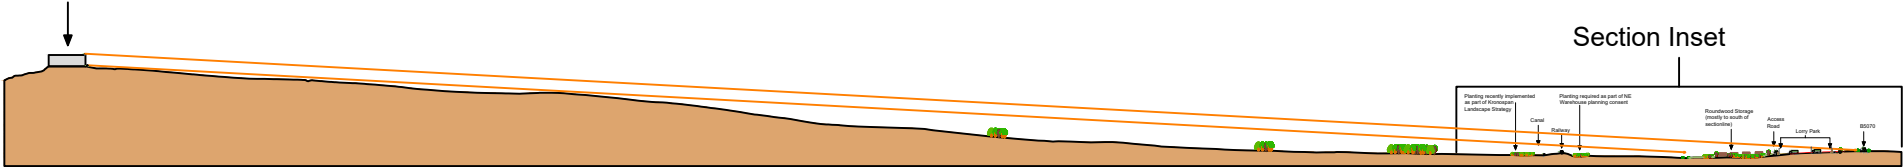

Full Section
Scale 1:10,000@A3

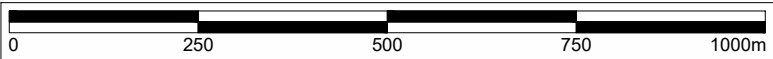

Planting recently implemented
as part of Kronospan
Landscape Strategy


Planting required as part of NE
Warehouse planning consent

Roundwood Storage
(mostly to south of
sectionline)

Access
Road

Lorry Park

B5070

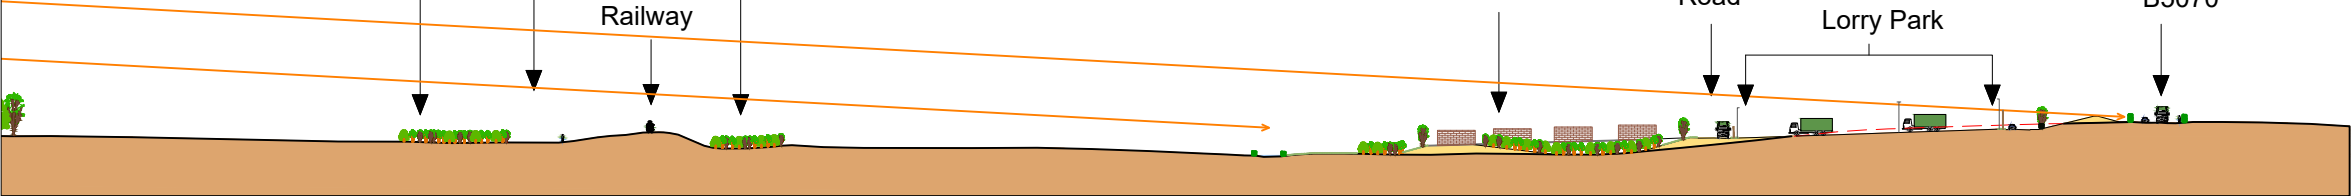

Inset
Scale 1:2,000@A3

