


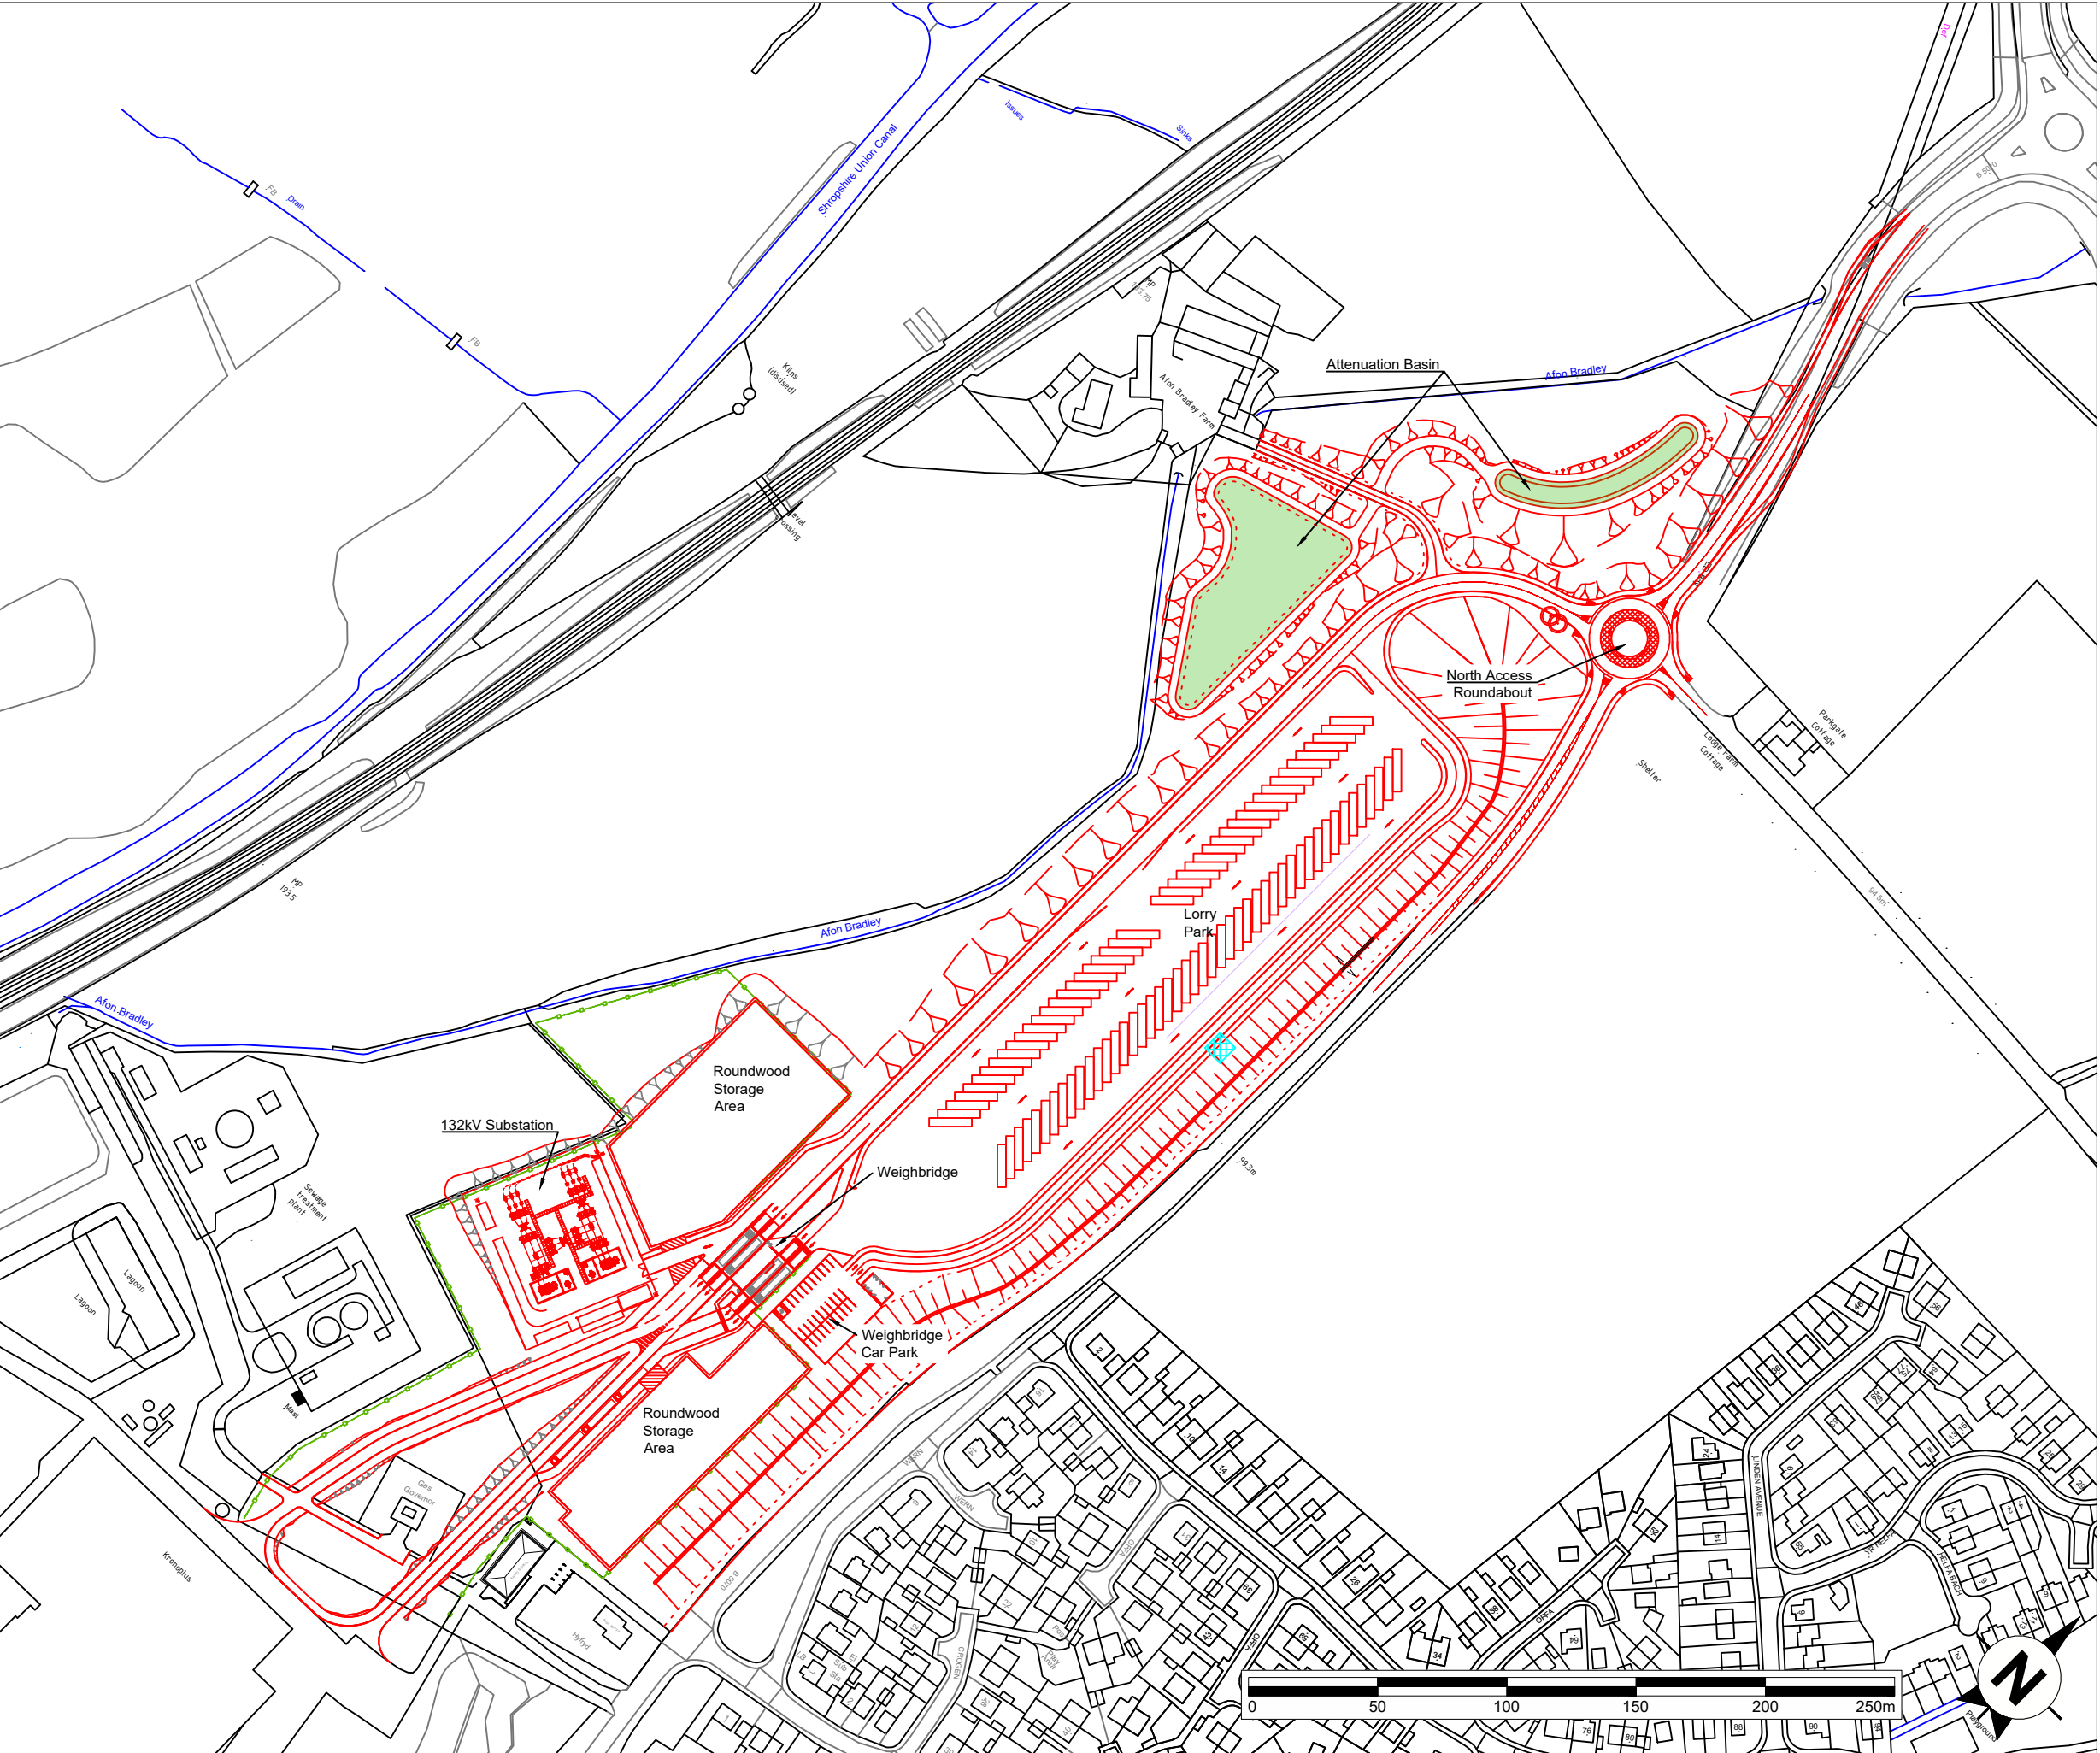

- Key
- Proposed Development
 - Proposed Fence
 - Attenuation Basin
 - Detailed design to include measures to protect lime kiln from construction damage

KRONOSPAN NORTH ACCESS ROAD

Figure 4.1

Proposed Development - General Arrangement

Scale
1:2,500@A3

Date
December 2022