


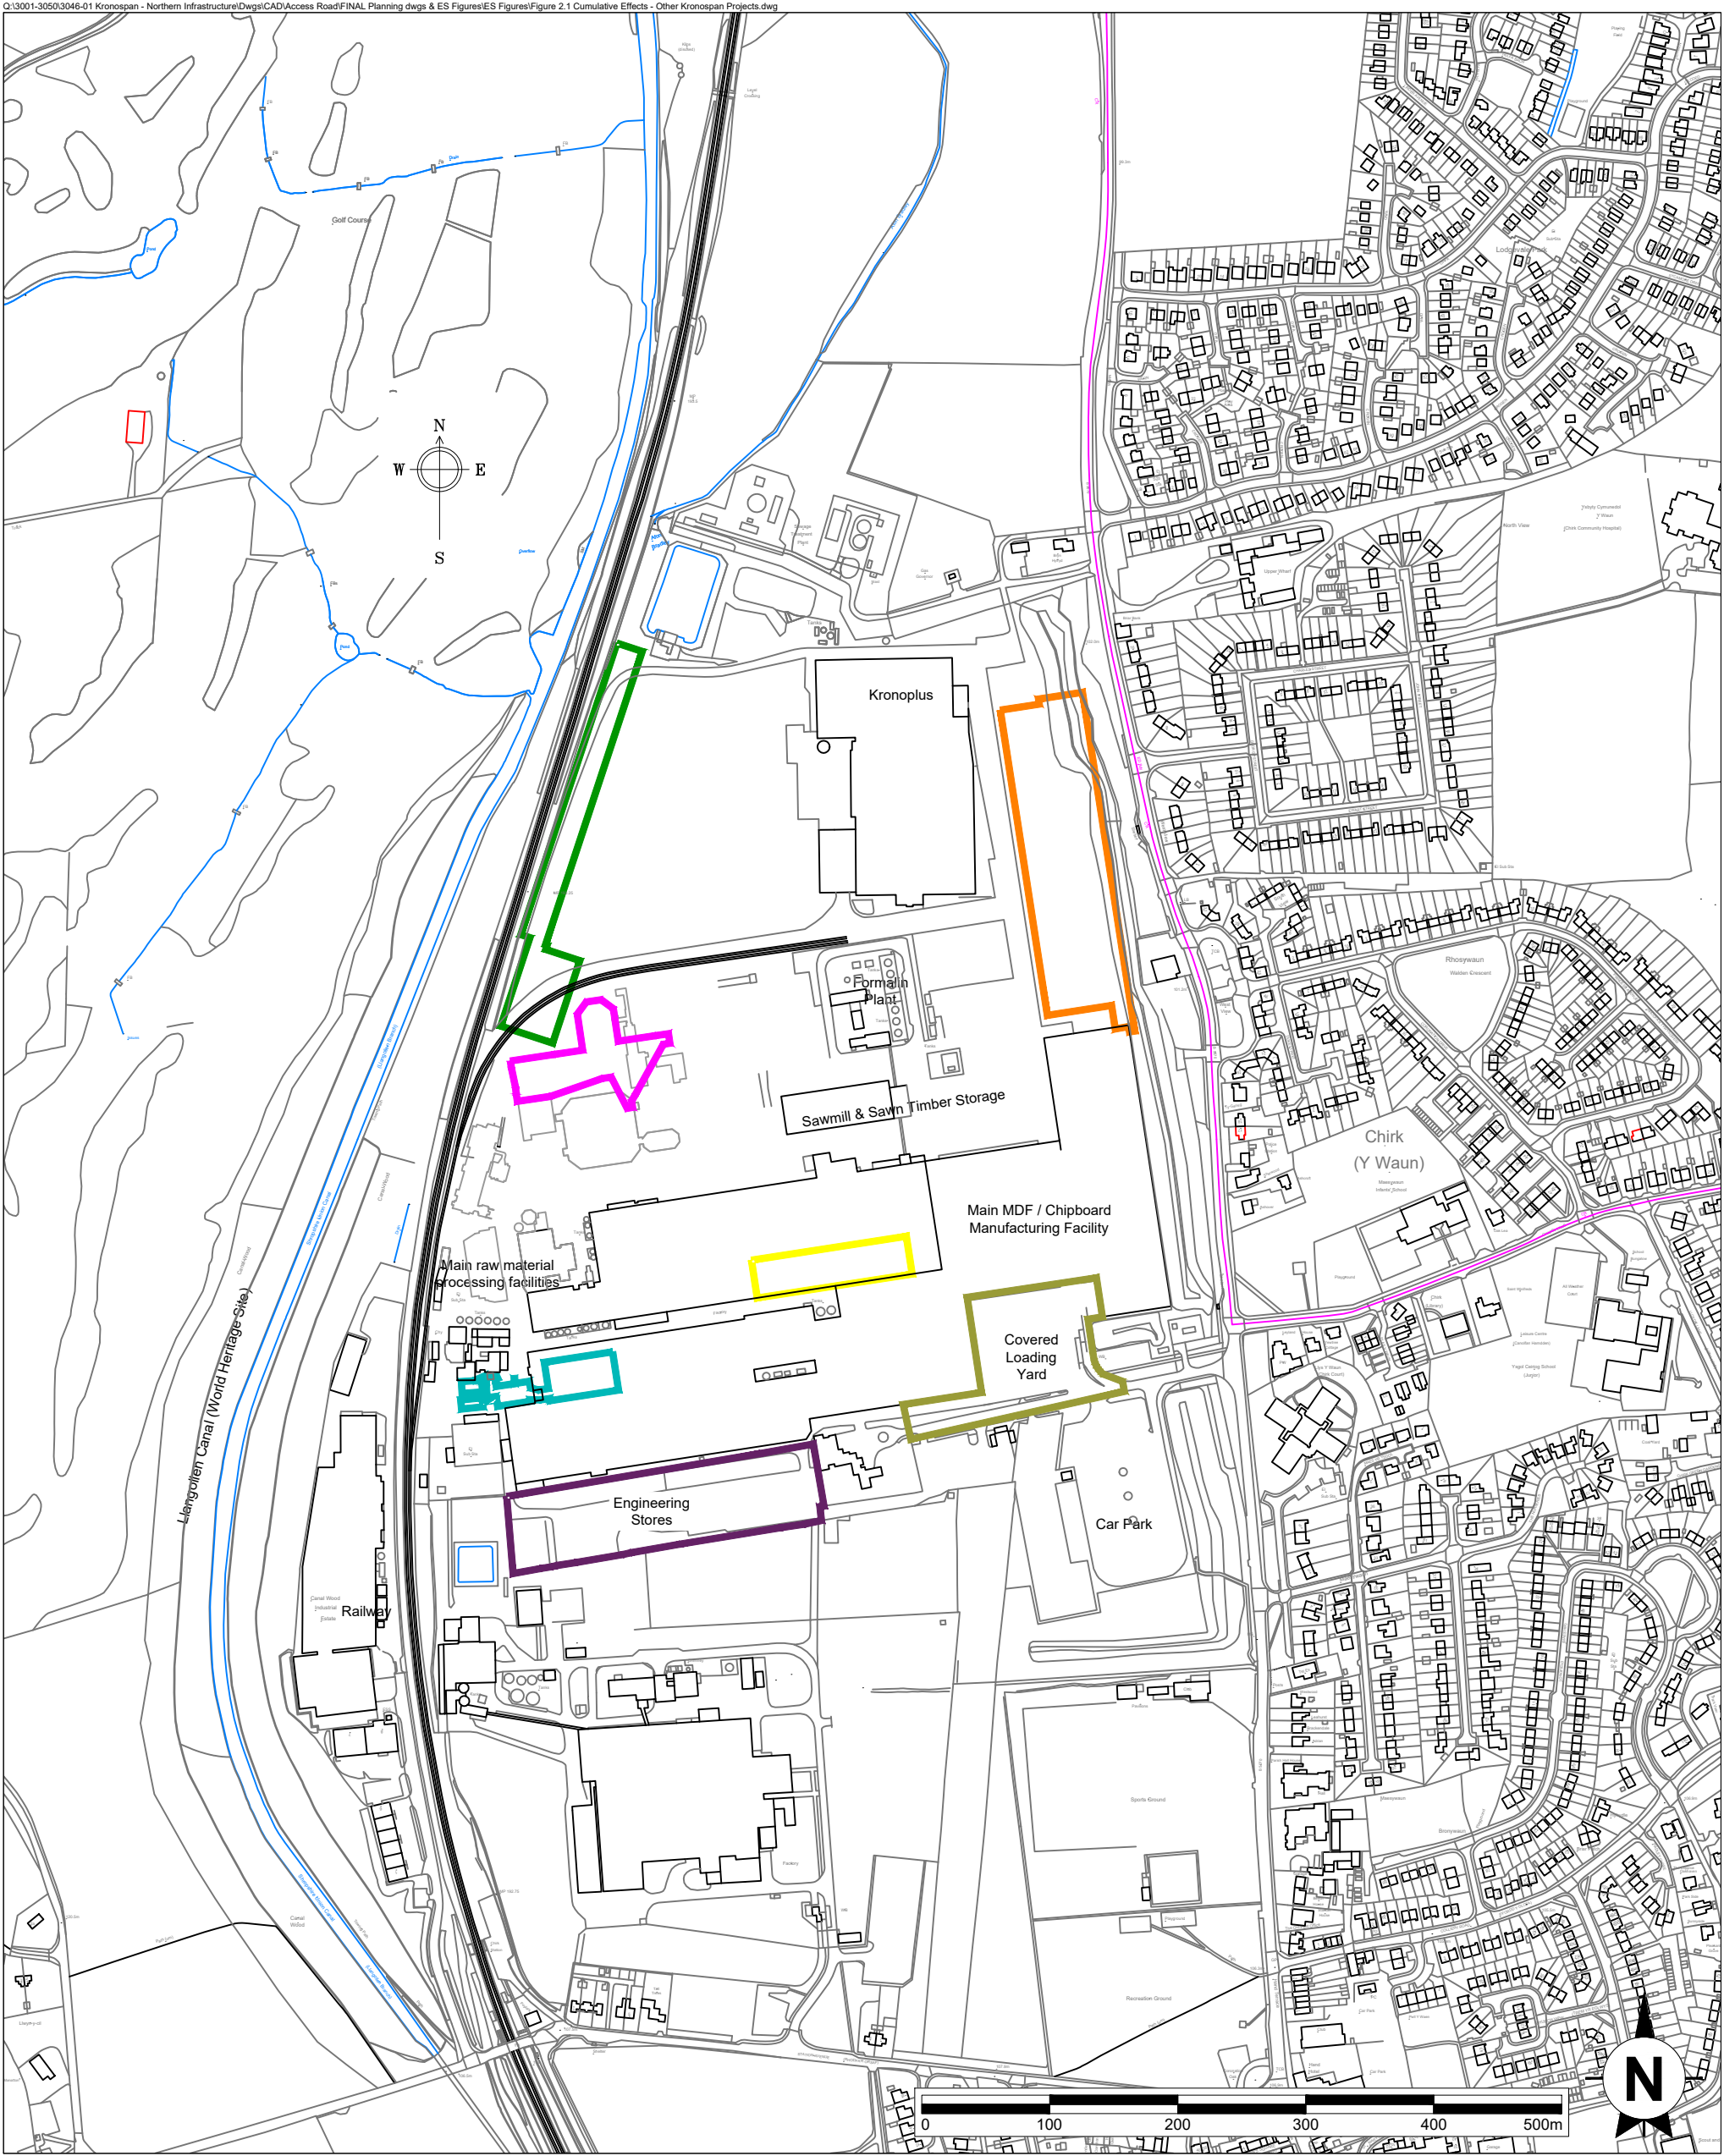

		Silos and Extension to Chip Preparation Building (APP/H6955/A/19/3227571) - Part Constructed		Raw Board Storage (APP/H6955/A/18/3193142) - Part Constructed	KRONOSPAN NORTH ACCESS ROAD	
		Oriented Strand Board Facility (APP/H6955/A/19/3227571) - Part Constructed		North East Warehouse (P/2021/0725) - Part Constructed	Figure 2.1	
		Log Delivery and Flaking System (P/2017/0699) - Awaiting Construction		Covered Loading Yard (P/2022/0336) - Awaiting Construction	Cumulative Effects - Other Kronospan Projects	
		Engineering Stores (P/2022/0615) - Awaiting Construction			Scale 1:5000@A3	Date December 2022