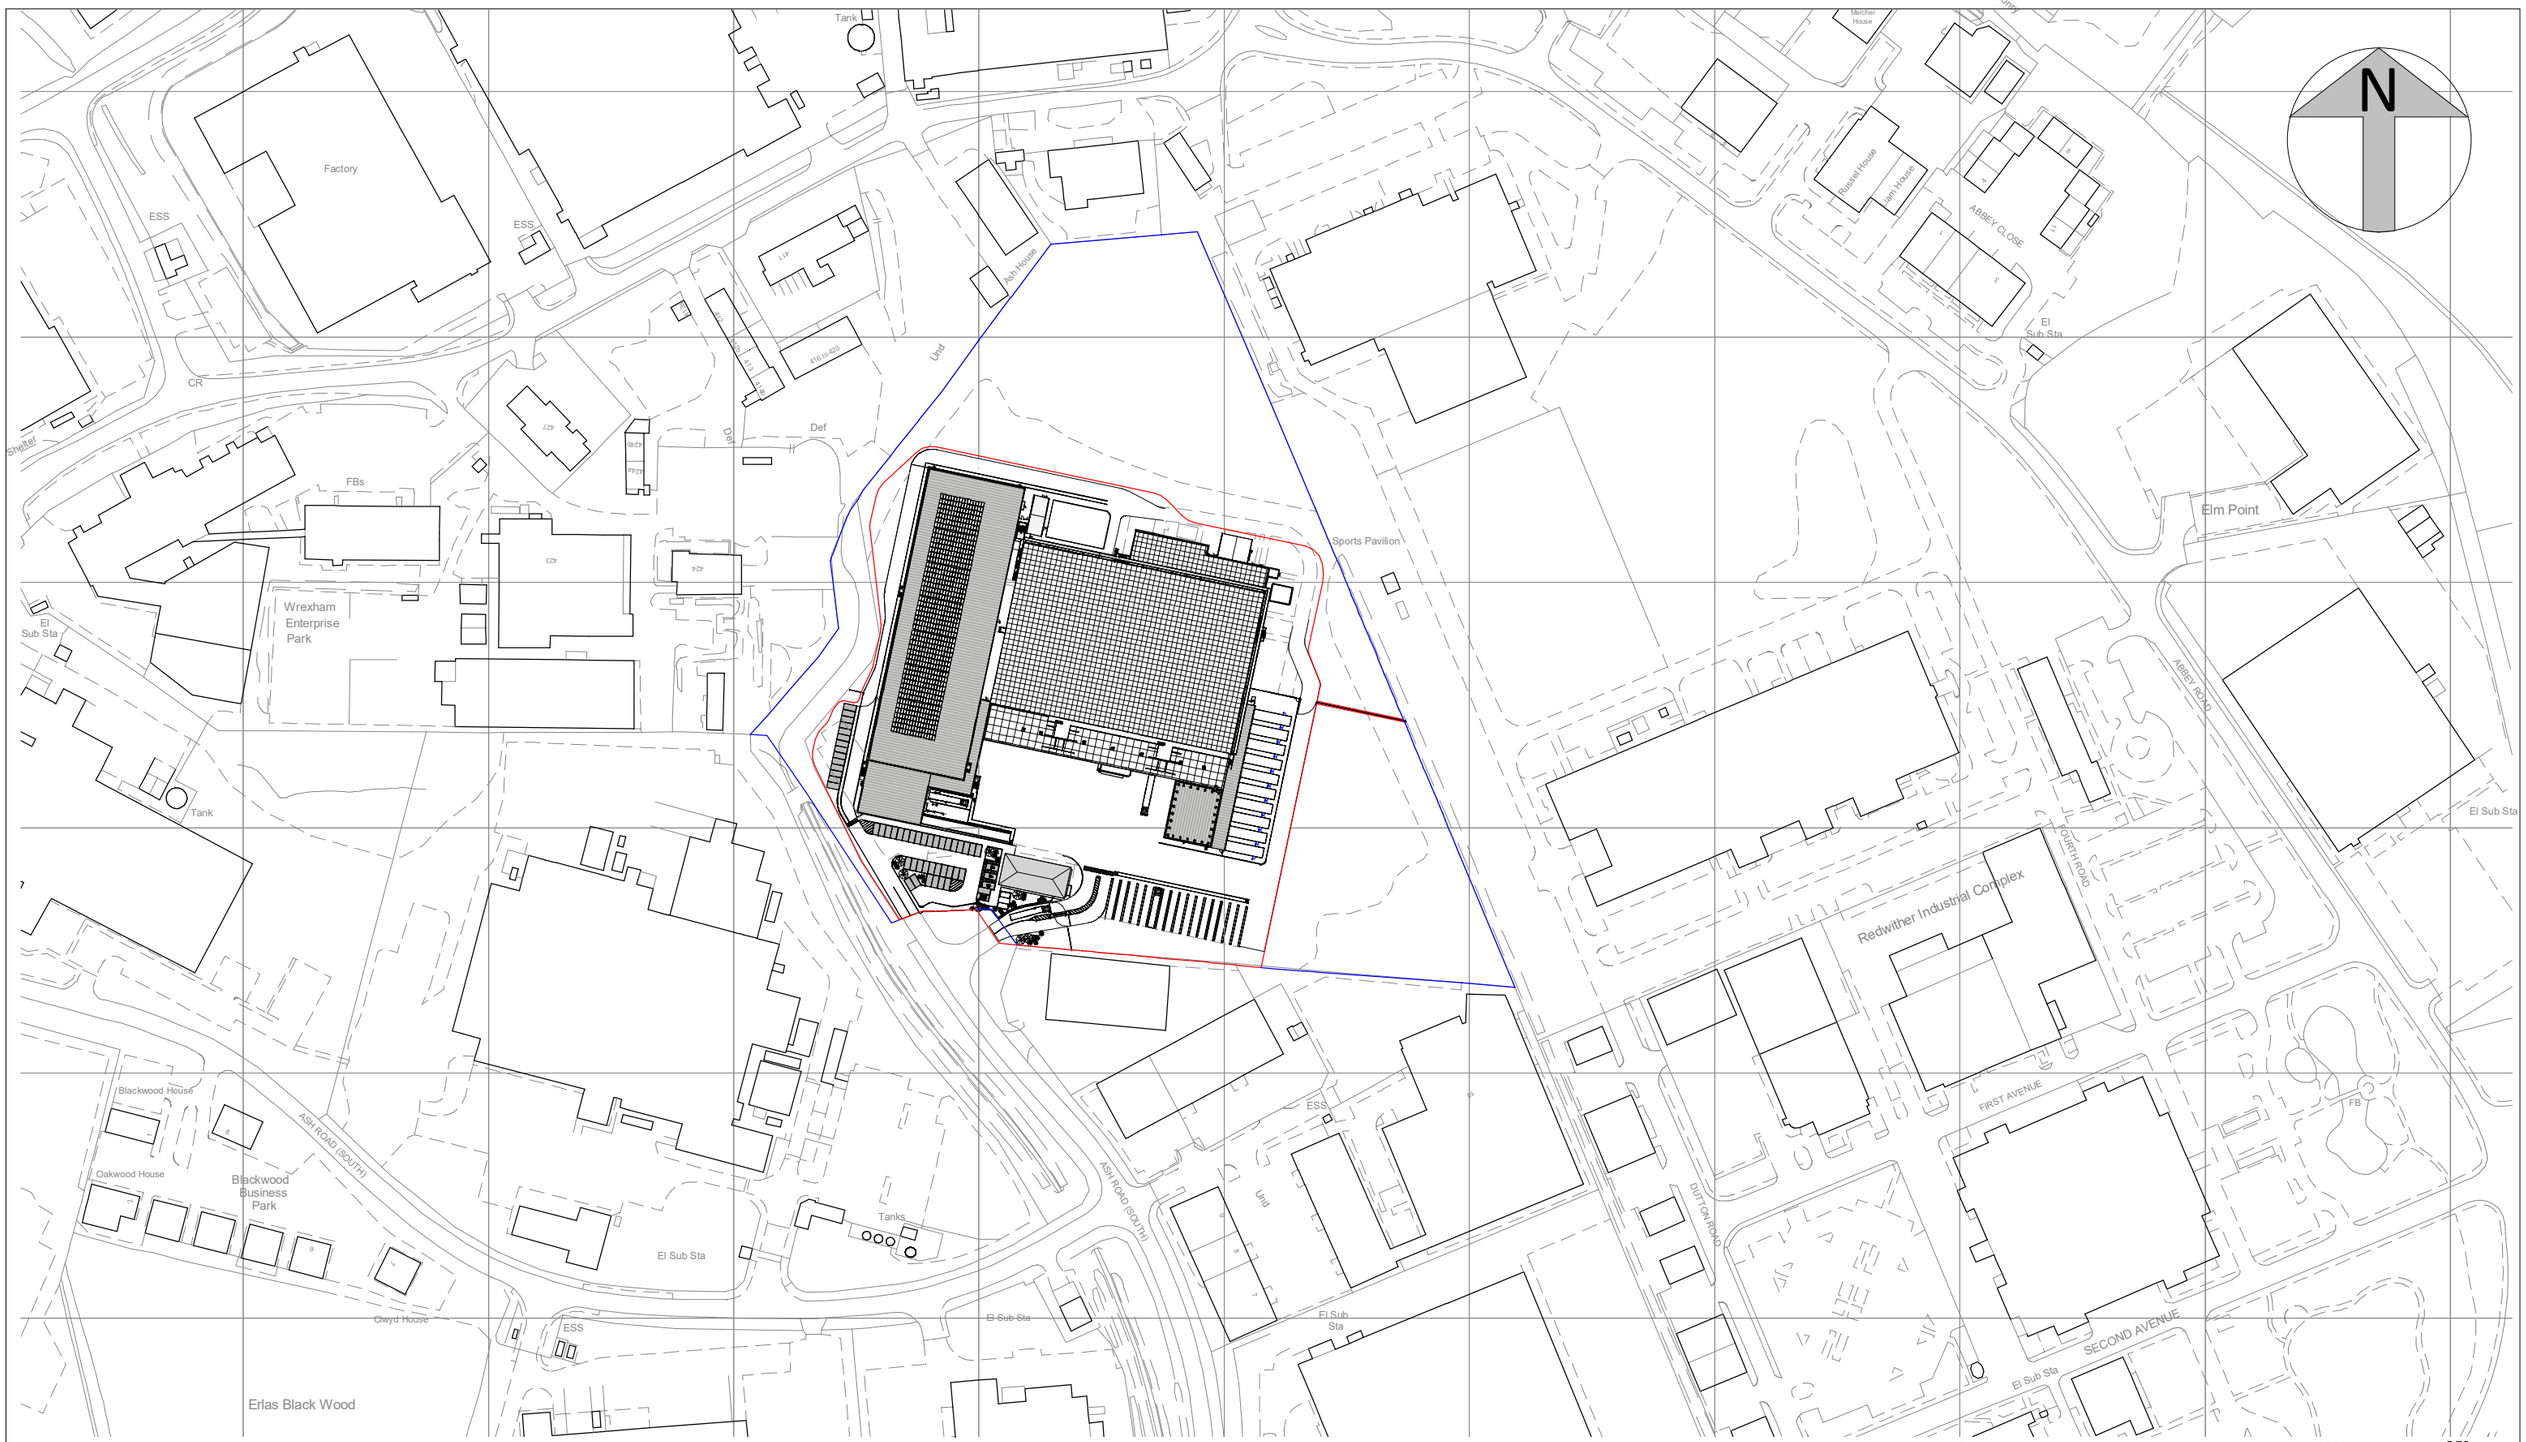


VISUAL SCALE 1:2500

Do not scale this drawing
ashton smith to be notified of discrepancies in figured dimensions
Contractors must check all dimensions from site
This drawing is copyright and is for use on this site only
This drawing is to be used solely for information as entitled
For other information refer to the latest revision of any cross referenced drawing

LOCATION PLAN

NOTES

Application site - 33,368m² / 3.34 Hectares

Extent of land under same ownership
Overall site area - 56,862m² / 5.69 Hectares

REV	DATE	DESCRIPTION	DRAWN BY	CHECK BY
P02	2025-01-25	Drawing name updated	RND	RAA
P01	2025-01-15	Drawing produced for Section 73 submission	RND	RAA

REVISIONS

PROJECT TITLE
Project Sakura

DRAWING TITLE
Proposed Site Layout Plan

RIBA STAGE	STATUS	DRAWN BY	CHECKED BY
3	PLANNING	RAA	-

SHEET	SCALE	DATE	SUITABILITY	REVISION
A3	1 : 2500	2024-01-15	S2	P02

DRAWING NO.
TCSW - ASA - 90 - VS.ZZ - D - A - 9020 _ (S2 - P02)

BIM MODEL NUMBER: TCSW-ASA-ZZ-VS.ZZ-M3-A-0001_(S0-P05)

CLIENT
TSL
Thermotraffic®
TEMPERATURE CONTROLLED LOGISTICS

AshtonSmith
Beyond Design
Ashton Smith, Belvedere House, 2 Victoria Avenue, Harrogate, North Yorkshire, HG1 1EL
Tel: 01423 522882 Fax: 01423 565104
www.ashtonsmith.co.uk

JOB NO. 21158