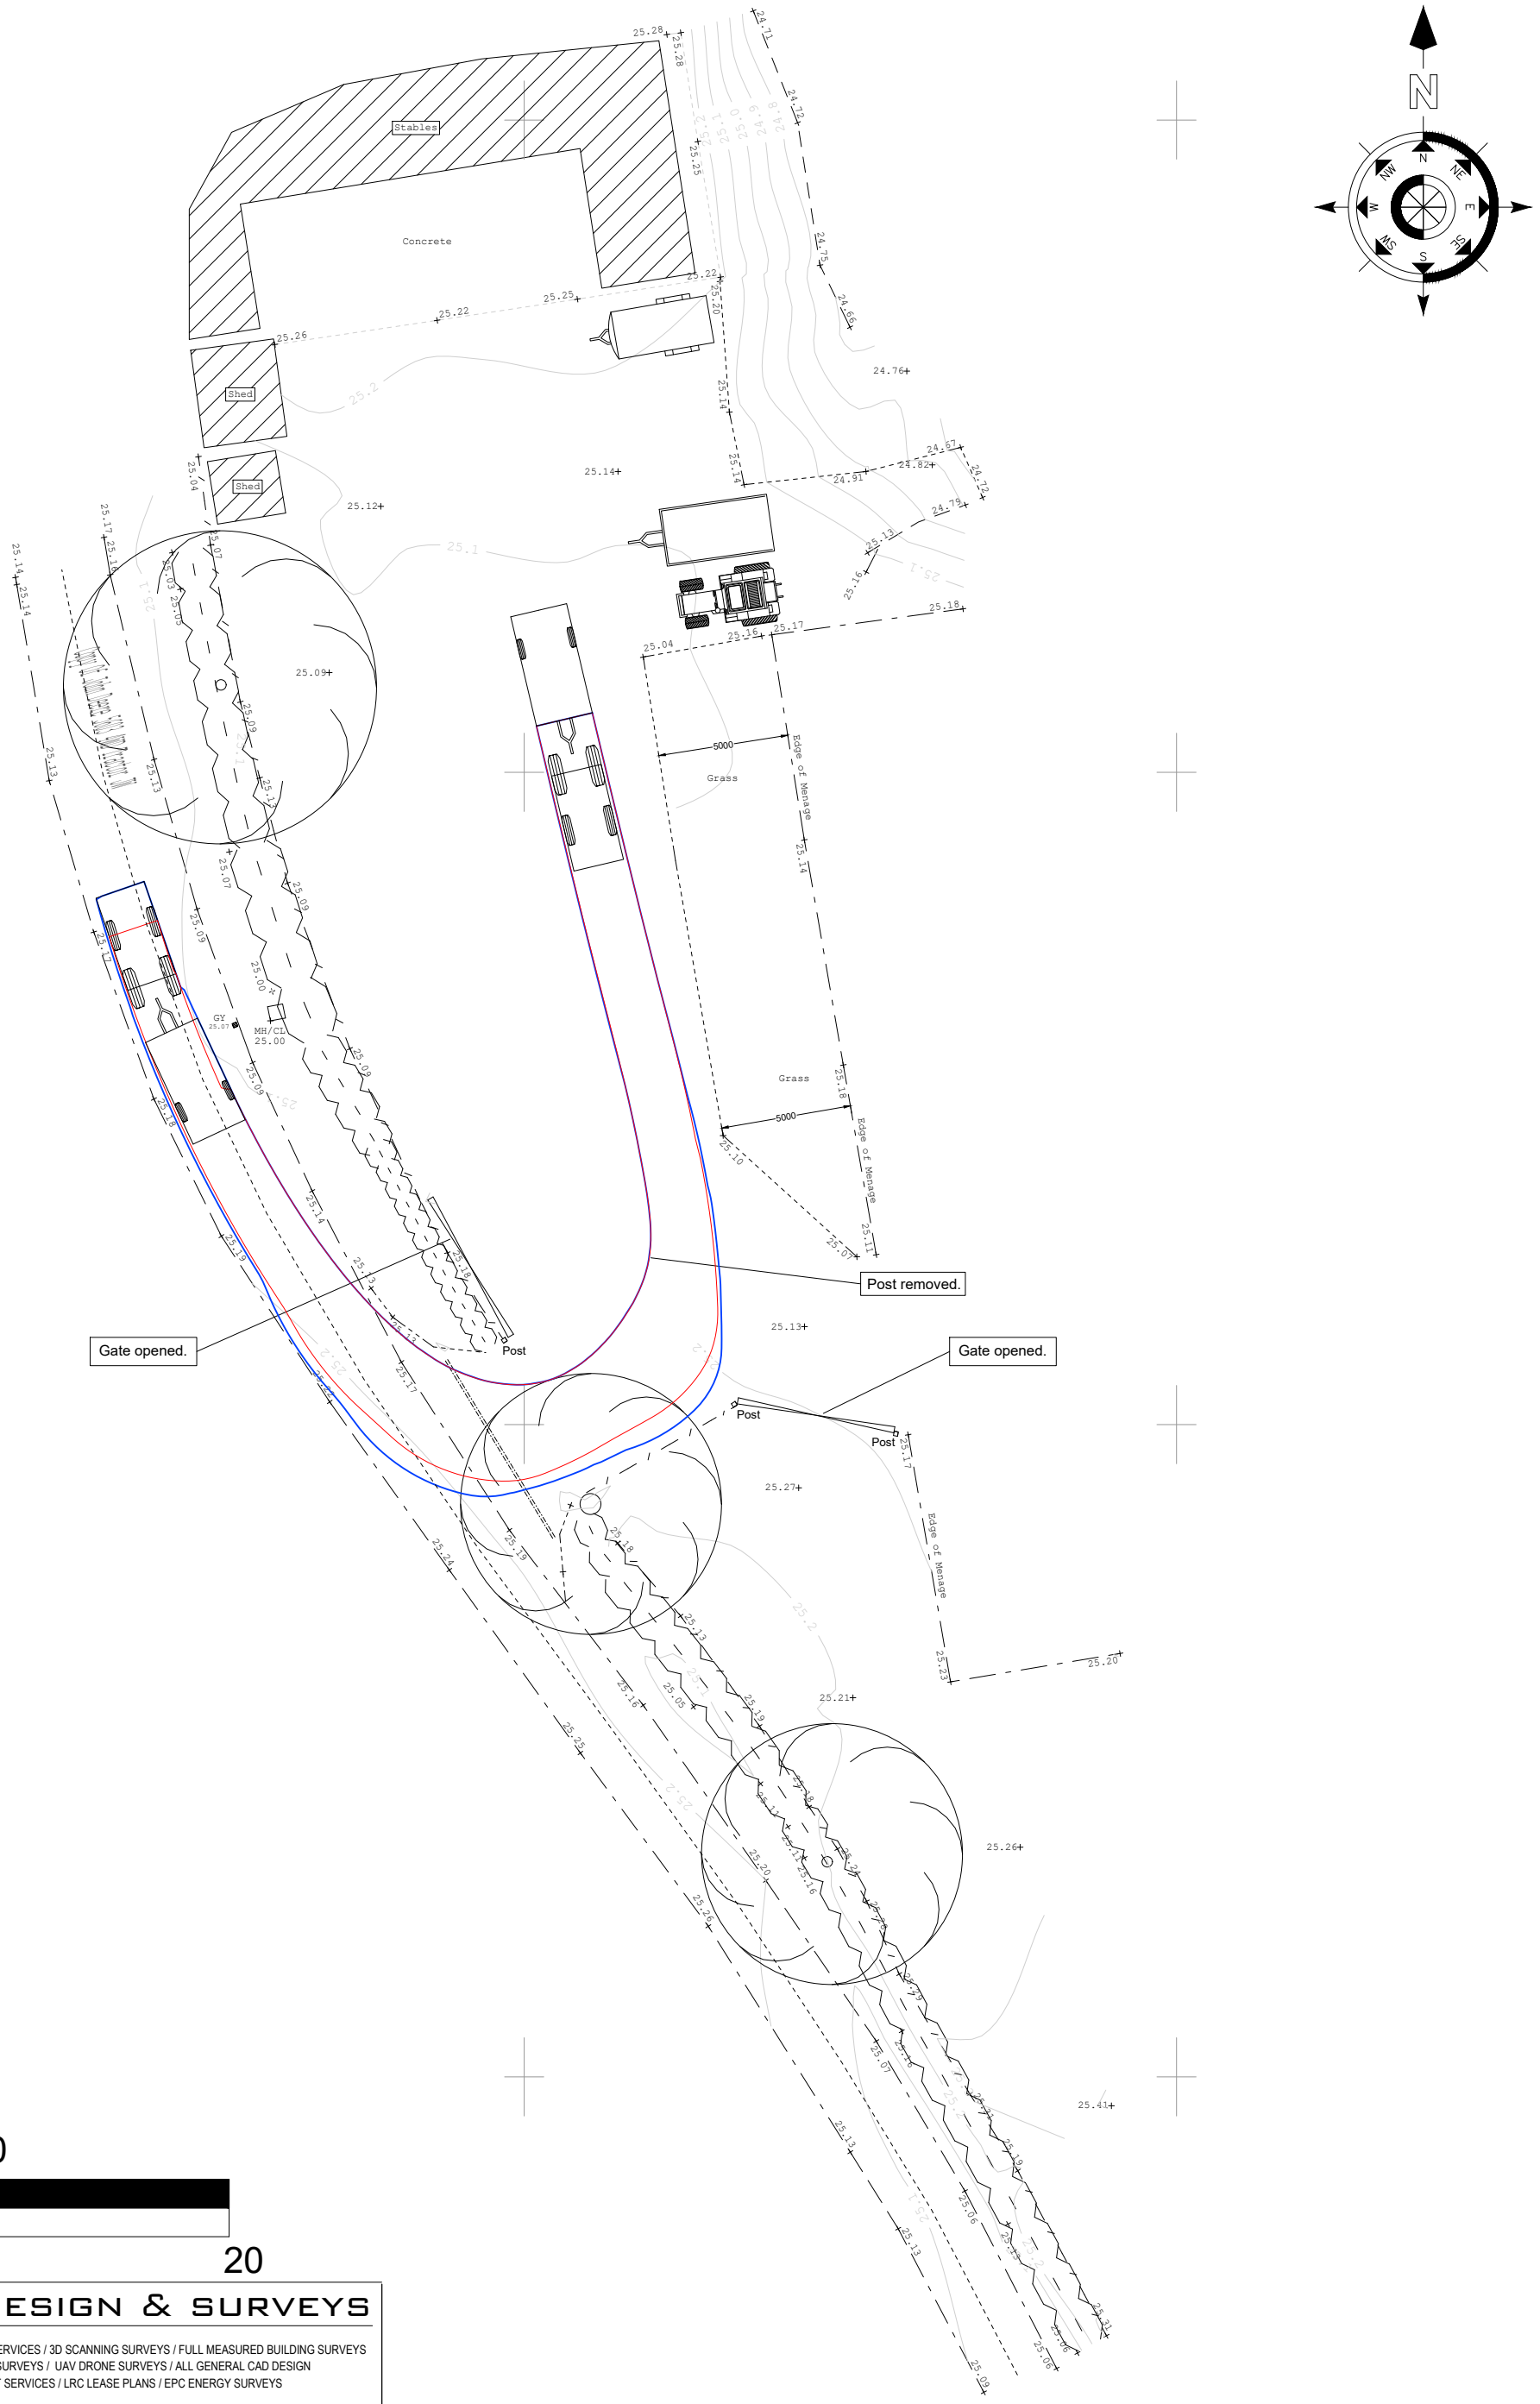



SCALE BAR 1:250

0 5 10 20


ACAD DESIGN & SURVEYS

ARCHITECTURAL DRAWING SERVICES / 3D SCANNING SURVEYS / FULL MEASURED BUILDING SURVEYS
TOPOGRAPHICAL SURVEYS / UAV DRONE SURVEYS / ALL GENERAL CAD DESIGN
SETTING OUT SERVICES / LRC LEASE PLANS / EPC ENERGY SURVEYS

TEL - 07803 840825 - Email - james@acad-design.com


DRAWING TITLE

Swept Path detail for Tractor & Trailer exiting the Site.

ADDRESS

Eastway, Bowling Bank, Wrexham, LL13 9RR.

PROJECT

Stable Block & Menage Entrance.

| DRAWN BY | SCALE | DATE | DRAWING NUMBER |
|---|---|---|---|
| JW | 1/250@A3 | 24/03/2025 | AC2001/04 |
| CHECKED BY | REV. | DRAWING FILE | |
| MW | | AC2001 | |

| REV. NO. | DESCRIPTION TO REVISION | REV. BY | DATE |
|---|---|---|---|
| | | | |