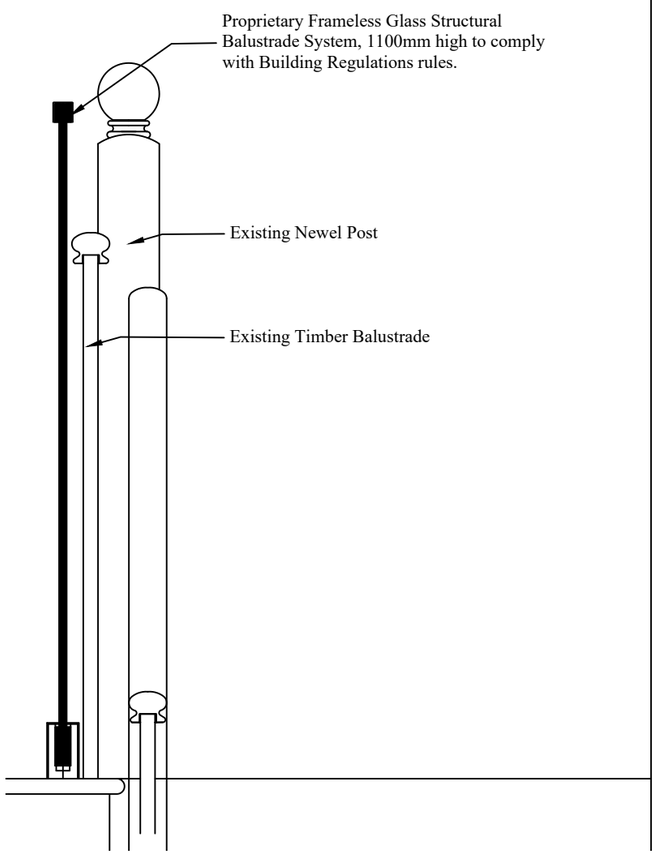
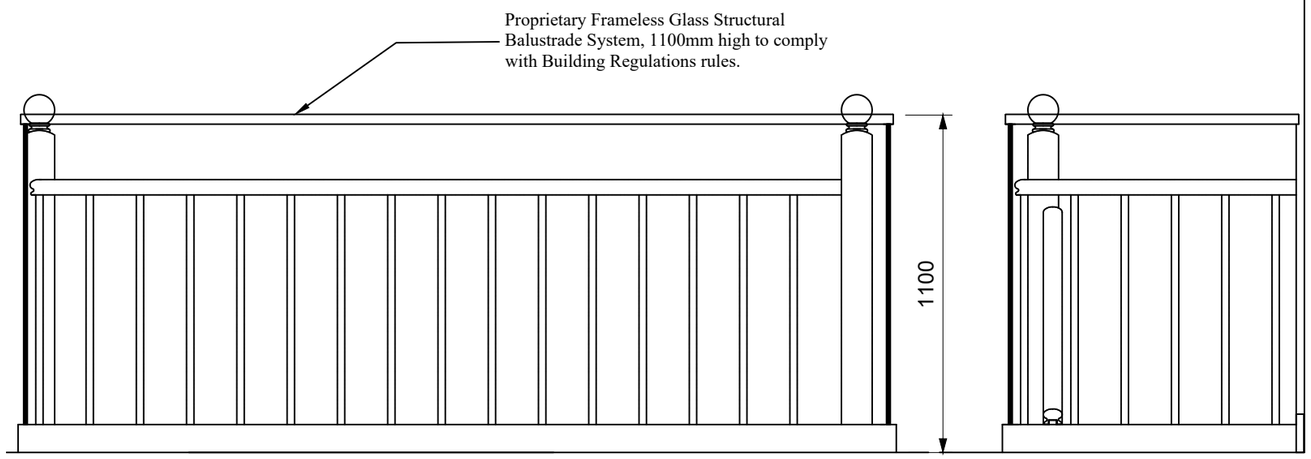
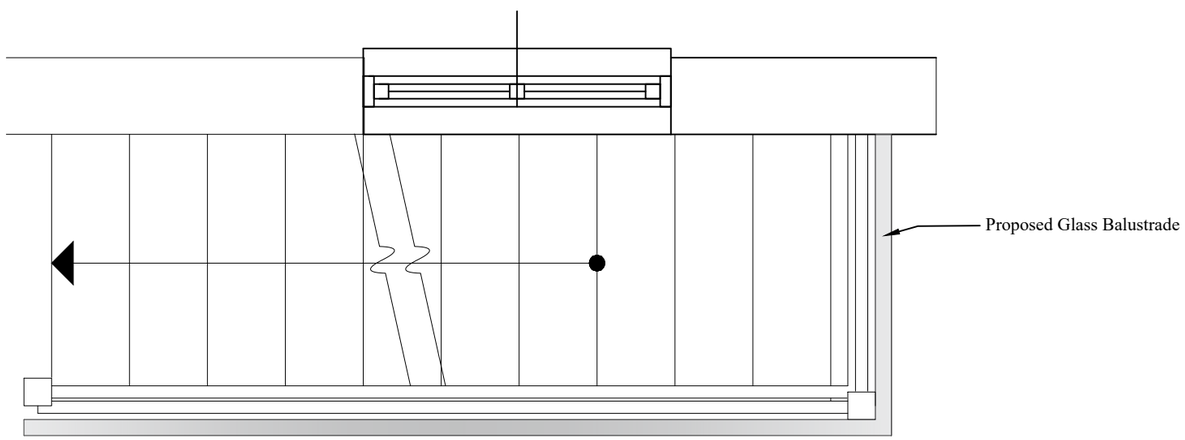


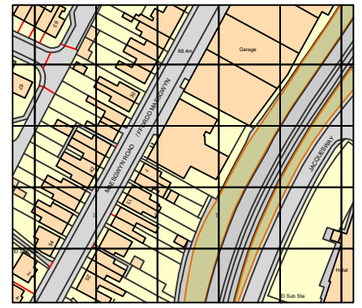

Typical Section Detail - scale 1:10




Proposed Elevation Details - scale 1:20




Proposed Plan of the Staircase - scale 1:20




Ordnance Survey, (c) Crown Copyright 2023.
All rights reserved. Licence number 100022432

Site Location Plan - Scale 1:2500

N

Typical Balustrade Upgrade Detail - Scale - 1: 10 + 1:20 @ A3

0m 1m

| Issue. | Date. | Description. | Checked. |
|---|---|---|---|

**AS PROPOSED**

Client.
The Trustees of the
Wrexham Miners Project.

Project.
The Miners Rescue Station,
3-5 Maesgwyn Road, Wrexham, LL11 2AP.

Drawing Title.
Typical Balustrade Upgrade Detail

Dwg. No.
**TMRS - GRA-XX-XX-DR-A-Pr22**
Project. Company. Zone. Level. Type. Role. Number.

| Scale . | Drawn . | Issue. Ref. |
|---|---|---|
| +/- 1:10 @ A3 | JGR | **P01** |
| Date . 25.02.25 | Checked. JGR | |

**GERAINT ROBERTS ASSOCIATES**
ARCHITECT AND HISTORIC BUILDINGS CONSULTANT
2 Maes Derw, Llanfechain, Powys, SY22 6XN
T: 07722 146949 E: geraint@grauk.com