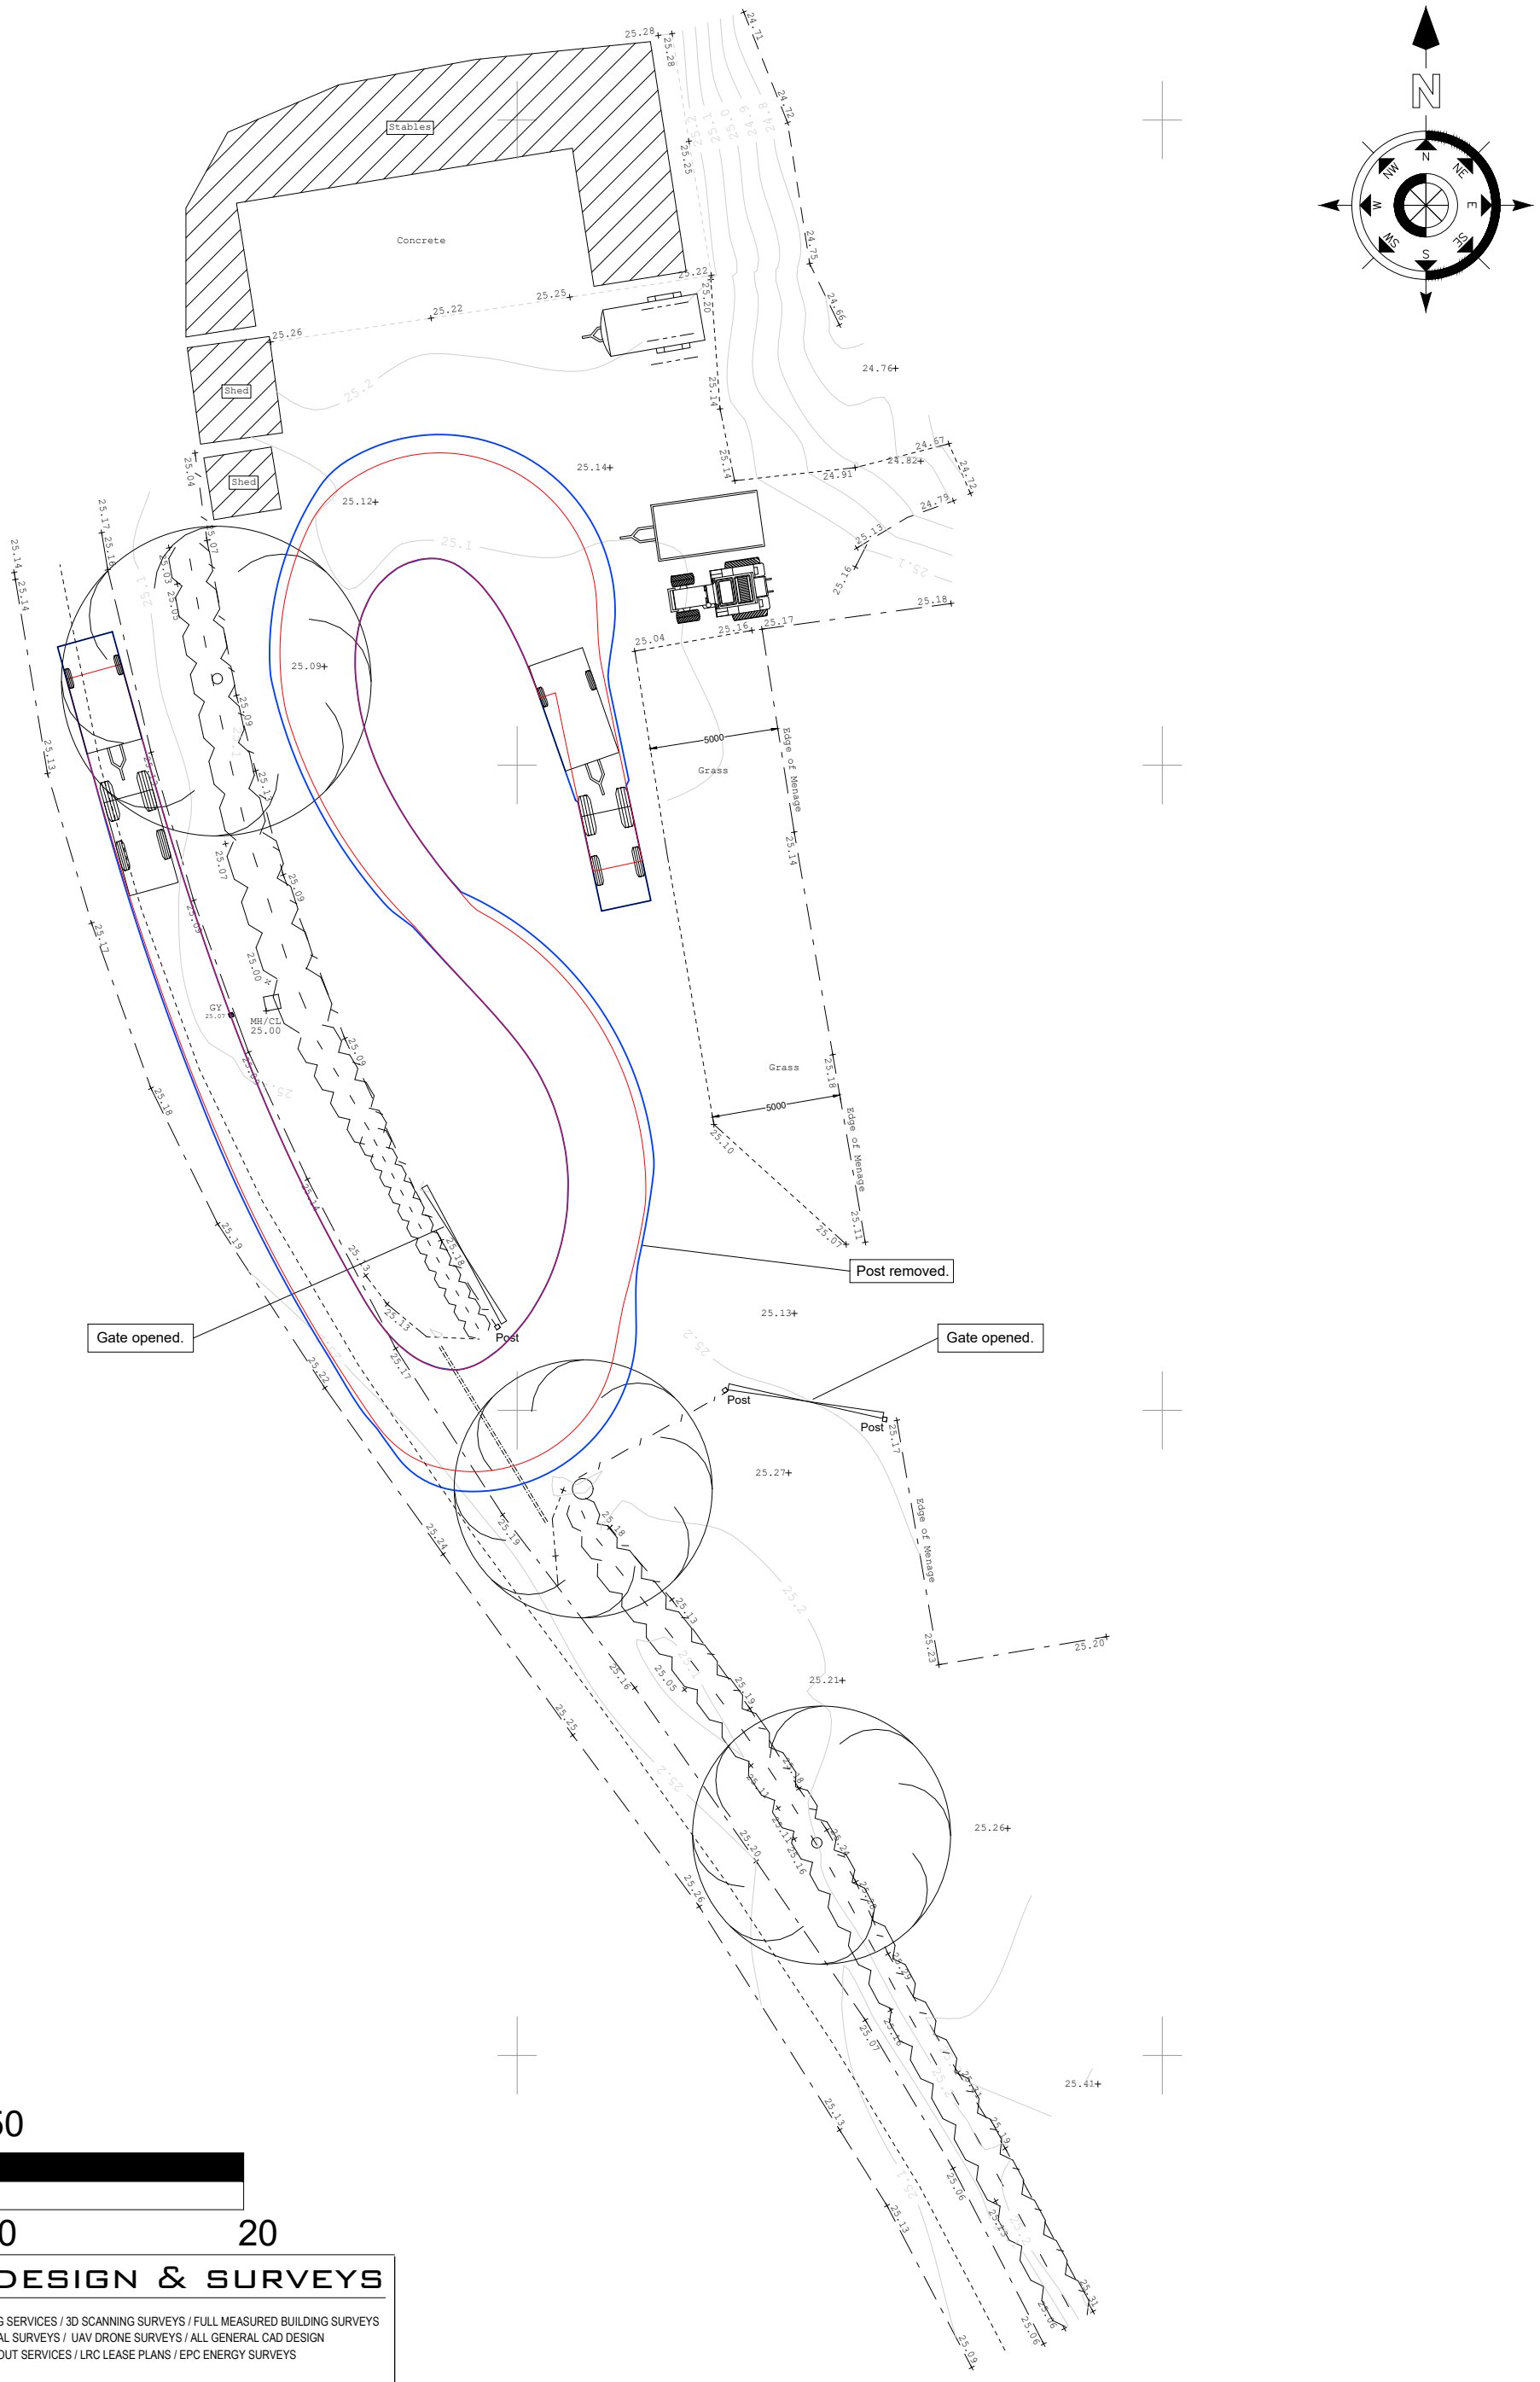


SCALE BAR 1:250

0 5 10 20

ACAD DESIGN & SURVEYS

ARCHITECTURAL DRAWING SERVICES / 3D SCANNING SURVEYS / FULL MEASURED BUILDING SURVEYS
TOPOGRAPHICAL SURVEYS / UAV DRONE SURVEYS / ALL GENERAL CAD DESIGN
SETTING OUT SERVICES / LRC LEASE PLANS / EPC ENERGY SURVEYS

TEL - 07803 840825 - Email - james@acad-design.com

DRAWING TITLE

Swept Path detail for Tractor & Trailer entering the Site.

ADDRESS

Eastway, Bowling Bank, Wrexham, LL13 9RR.

PROJECT

Stable Block & Menage Entrance.

DRAWN BY	SCALE	DATE	DRAWING NUMBER
JW	1/250@A3	24/03/2025	AC2001/03
CHECKED BY	REV.	DRAWING FILE	
MW		AC2001	

REV. NO.	DESCRIPTION TO REVISION	REV. BY	DATE