

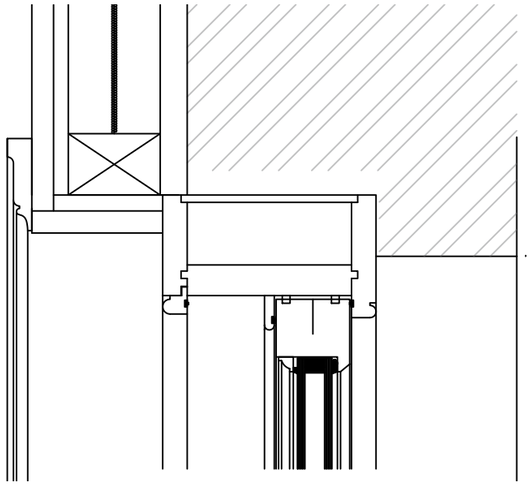


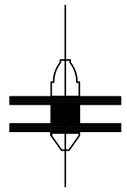

Glazing Bar Detail

Internal Face

External Face

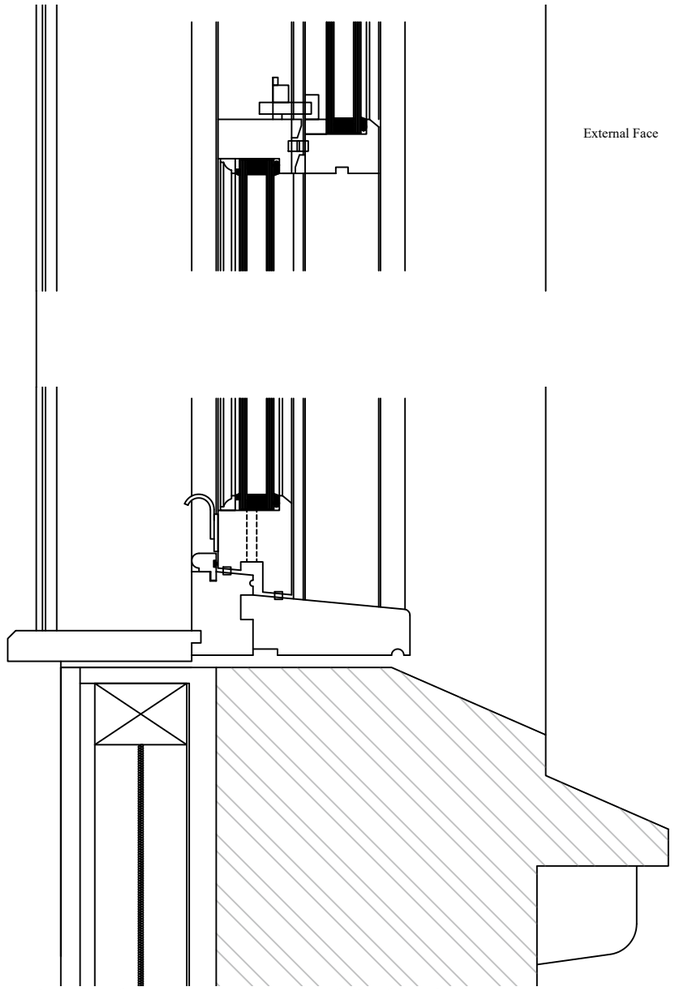

Section Details through the proposed Sash Window


Proposed Double Glazed Sash Window Sections - Scale - 1: 5 + 1: 2 @ A3



Ordnance Survey, (c) Crown Copyright 2023.
All rights reserved. Licence number 100022432

Site Location Plan - Scale 1:2500

N

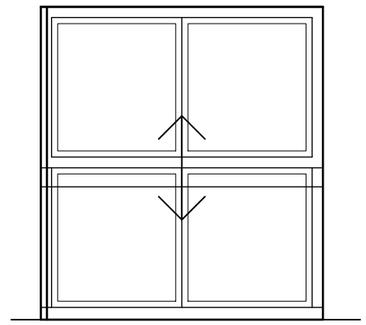

New Double Glazed Sash Window - Scale 1:50

Issue.	Date.	Description.	Checked.

AS PROPOSED

Client.
The Trustees of the
Wrexham Miners Project.

Project.
The Miners Rescue Station,
3-5 Maesgwyn Road, Wrexham, LL11 2AP.

Drawing Title.
Proposed Double Glazed Sash Window Details

Dwg. No.
TMRS - GRA-XX-XX-DR-A-Pr18
Project. Company. Zone. Level. Type. Role. Number.

Scale .	Drawn .	Issue. Ref.
+/- 1:5+1:2 @ A3	JGR	**P01**
Date . 25.02.25	Checked. JGR	

GERAINT ROBERTS ASSOCIATES
ARCHITECT AND HISTORIC BUILDINGS CONSULTANT
2 Maes Derw, Llanfechain, Powys, SY22 6XN
T: 07722 146949 E: geraint@grauk.com