

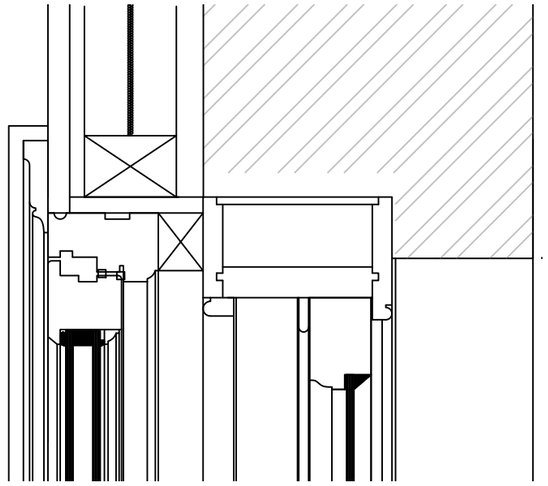



Secondary Inward Opening
Secondary Window

Existing Sash Window

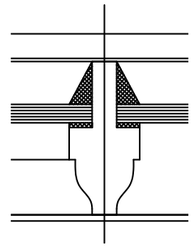

Glazing Bar Detail

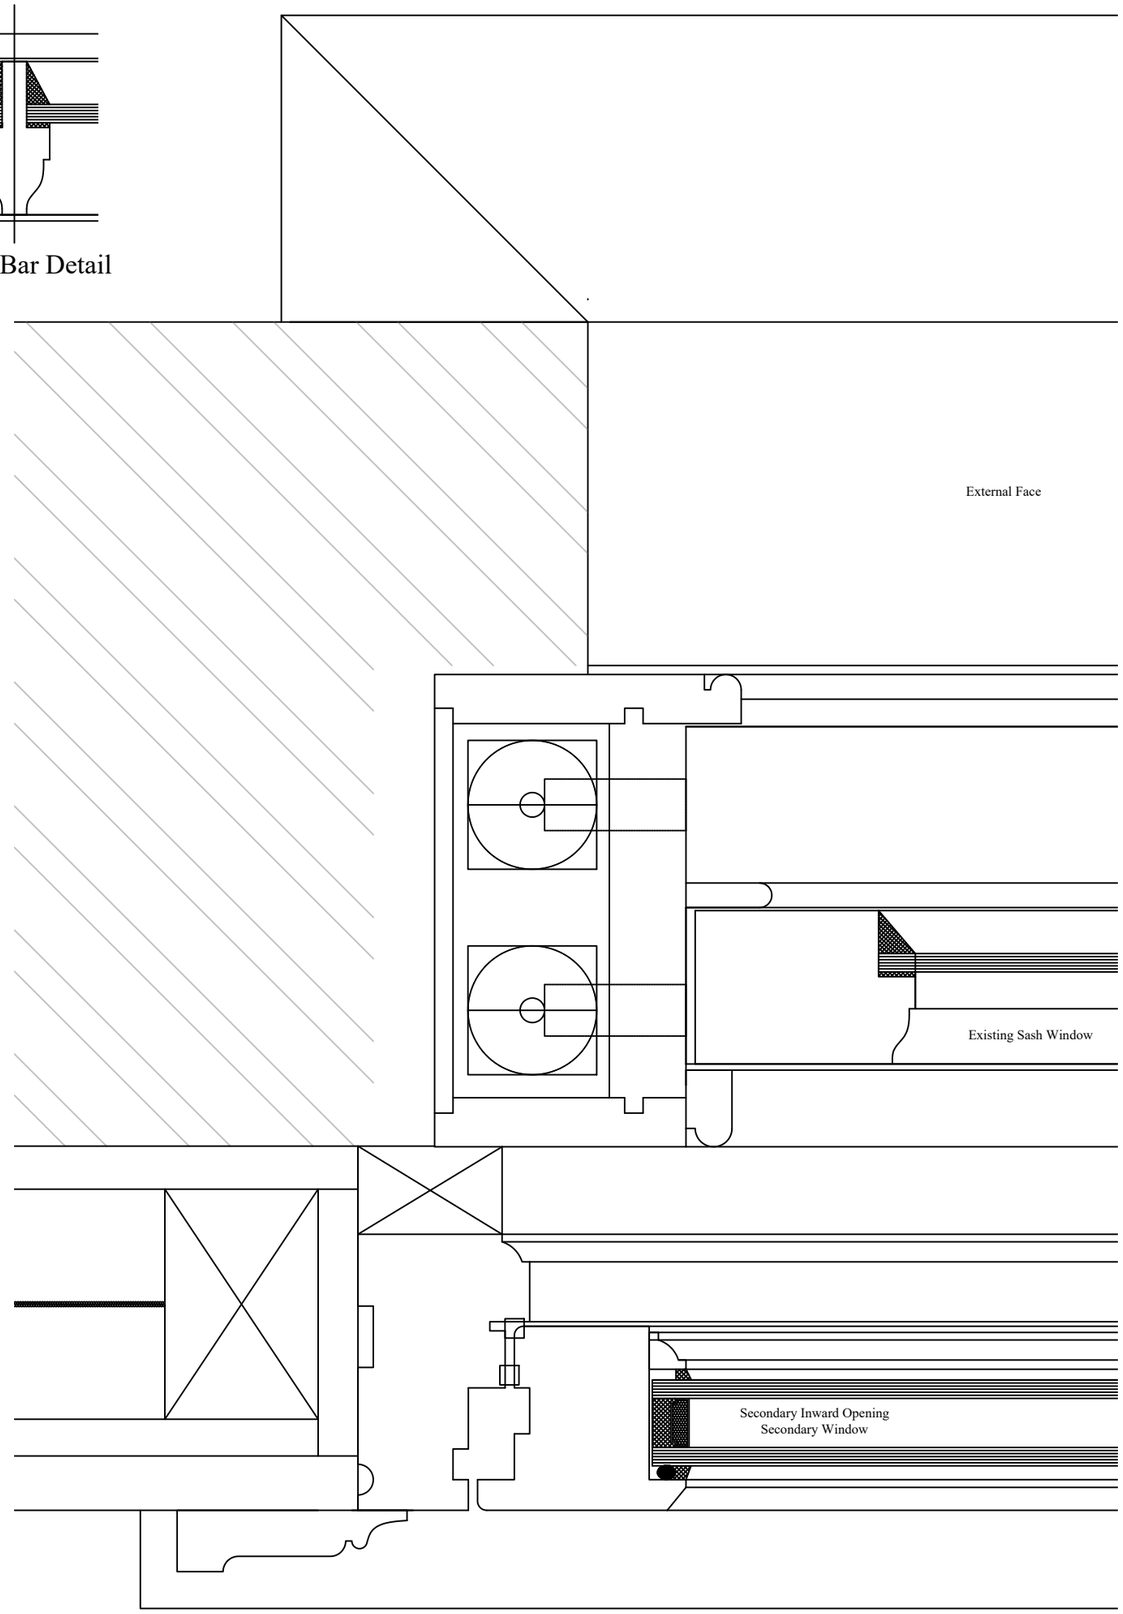

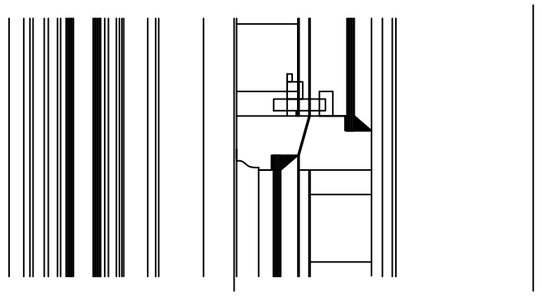


Internal Face

External Face

Secondary Inward Opening
Secondary Window


Existing Sash Window

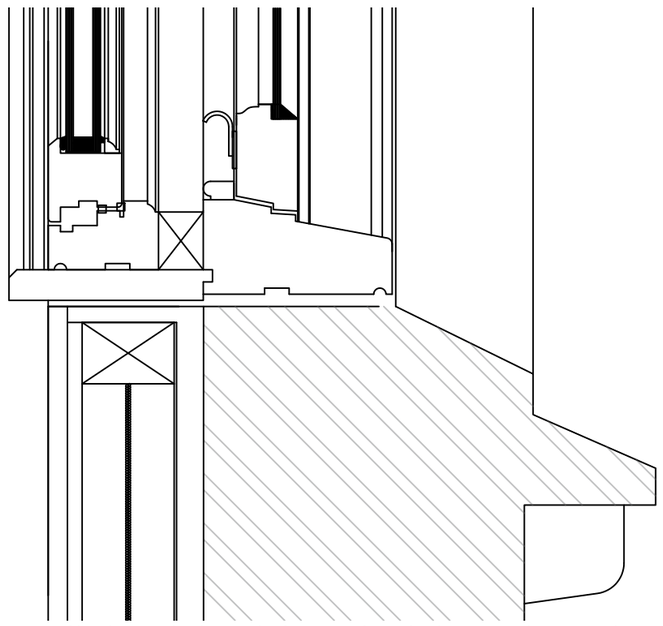

Section Details through the existing Sash Windows and Secondary Glazing

Existing Sash Window + Secondary Glazing Sections - Scale - 1: 5 + 1: 2 @ A3


0m 5m 10m 20m

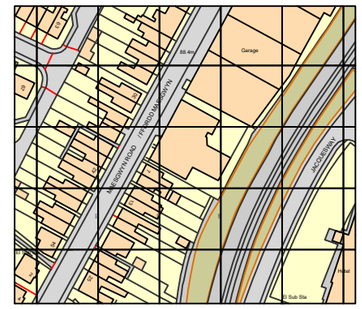

Ordnance Survey, (c) Crown Copyright 2023.
All rights reserved. Licence number 100022432

Site Location Plan - Scale 1:2500

N

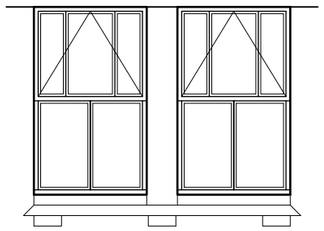

Existing Sash Windows

Issue.	Date.	Description.	Checked.

AS PROPOSED

Client.
The Trustees of the
Wrexham Miners Project.

Project.
The Miners Rescue Station,
3-5 Maesgwyn Road, Wrexham, LL11 2AP.

Drawing Title.
Existing Window Details and
Typical Secondary Glazing Detail

Dwg. No.
TMRS - GRA-XX-XX-DR-A-Pr19
Project. Company. Zone. Level. Type. Role. Number.

Scale .	Drawn .	Issue. Ref.
+/- 1:5+1:2 @ A3	JGR	**P01**
Date . 25.02.25	Checked. JGR	

GERAINT ROBERTS ASSOCIATES
ARCHITECT AND HISTORIC BUILDINGS CONSULTANT
2 Maes Derw, Llanfechain, Powys, SY22 6XN
T: 07722 146949 E: geraint@grauk.com