



This drawing is the property of CB ARCHITECTURAL DESIGN. Copyright is reserved by them and the drawing issued on the condition that it is not copied, reproduced, retained or disclosed to any unauthorised person either wholly or in part without the written consent of CB ARCHITECTURAL DESIGN.

1. All dimensions to be verified on site prior to any shop works being commenced.
2. Any discrepancies to be reported to the Designer before any work is put in hand.
3. Do not scale from this drawing.
4. This drawing is to be read in conjunction with relevant consultants and specialists drawings.
5. This is a metric drawing.
6. Dimensions indicated thus "''" are site dimensions and are to be adjusted onsite by the Contractor accordingly.

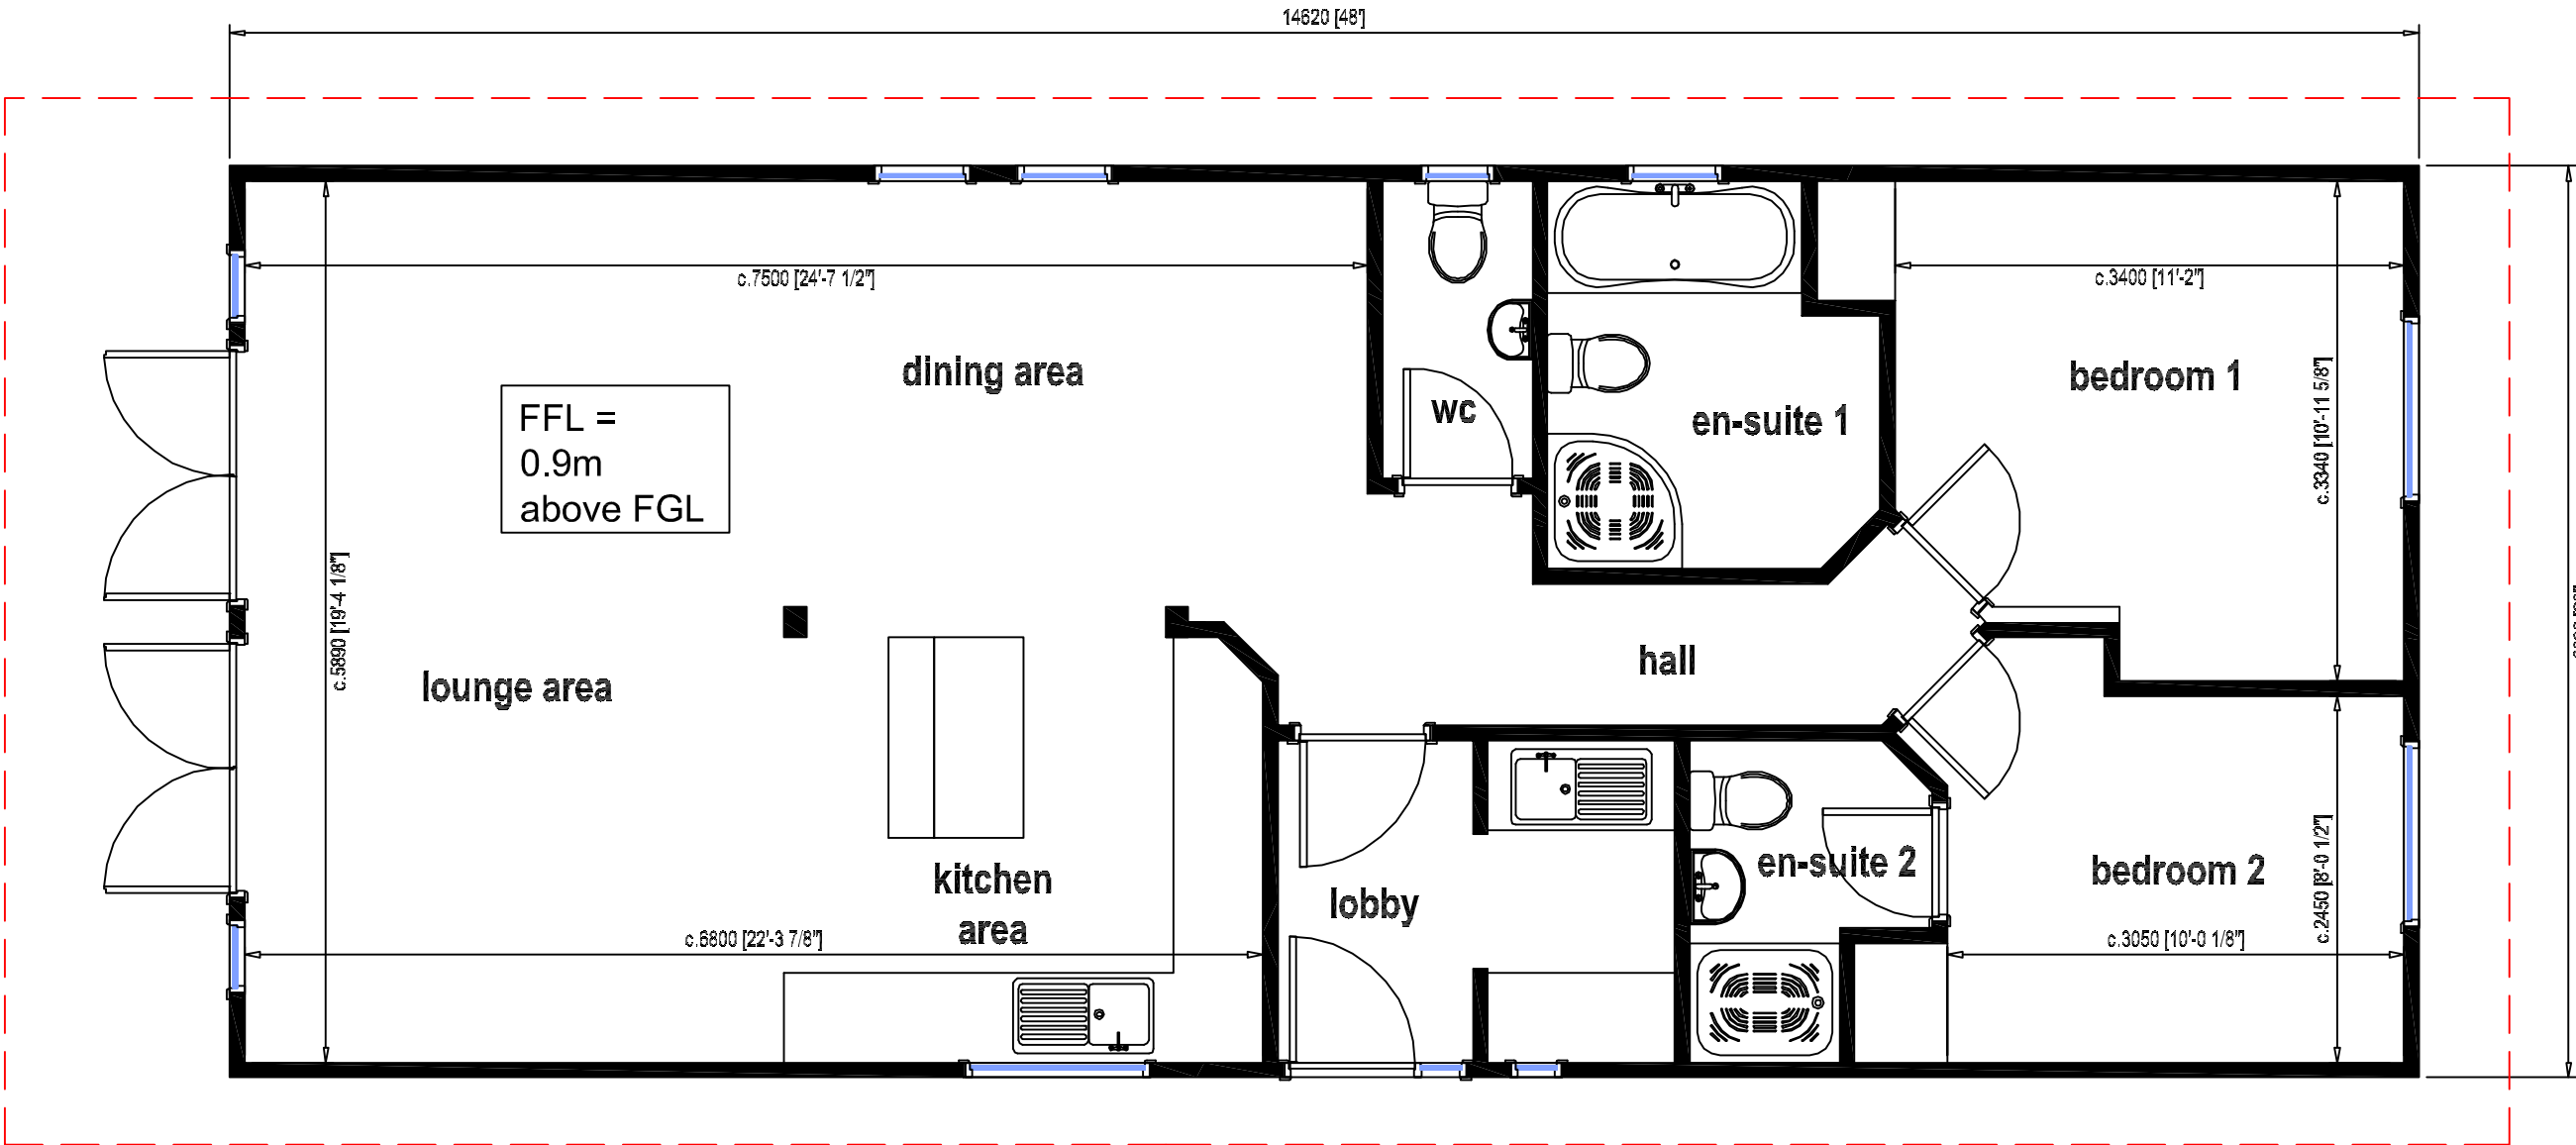


FLOOR PLAN (1:50)

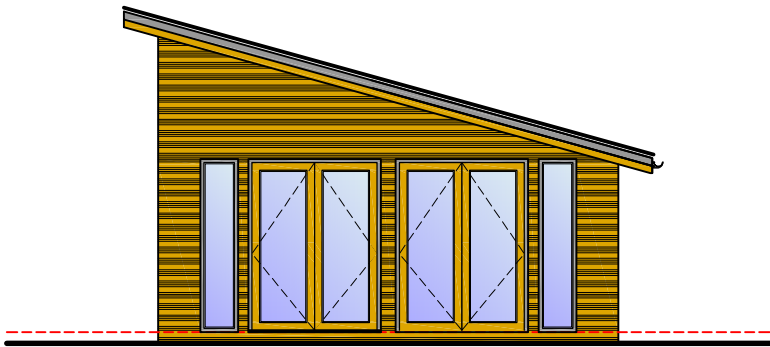

SIDE ELEVATION (1:100)




FRONT ELEVATION (1:100)

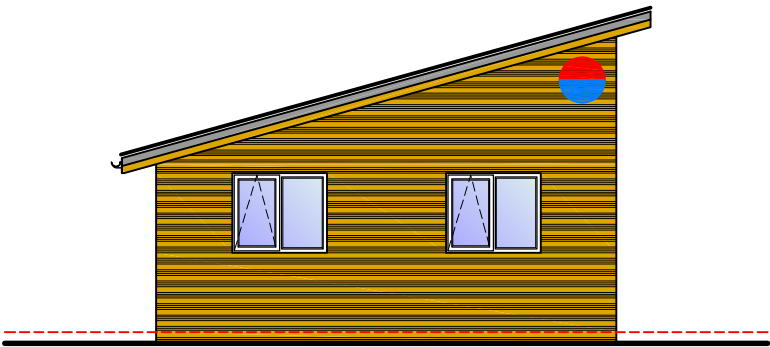

SIDE ELEVATION (1:100)

- Denotes Woodstone Beaumaris Bat Box Midi to east facing elevation to northern chalet
- Denotes Vivaro Pro House Sparrow box (double chamber) to northern & east facing elevations to middle chalet

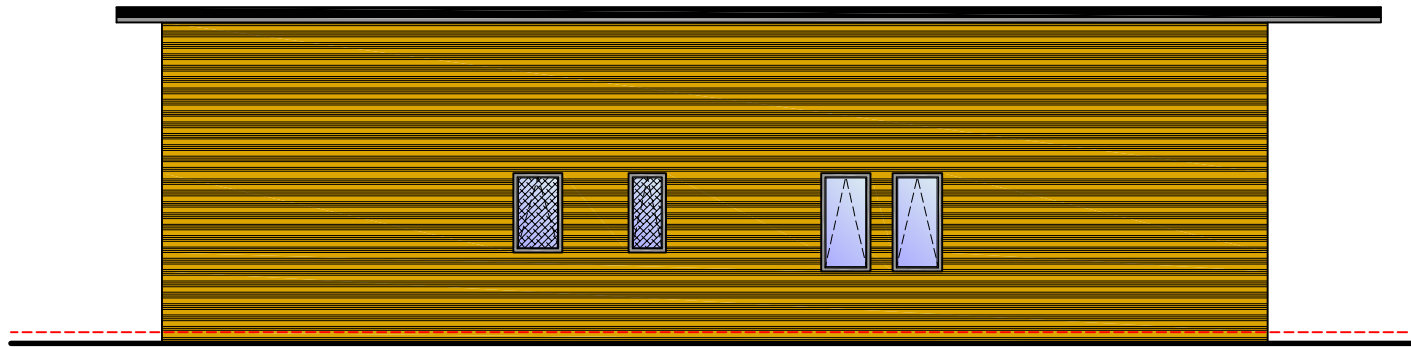

REAR ELEVATION (1:100)

PROPOSED MATERIALS

WALLS: Facing horizontal timber cladding
ROOF: Lindab SolarRoof Inline Roofing Panels, or similar approved
WINDOWS: Brown uPVC
DOORS: Brown uPVC
RWG's: Black uPVC, round profile

T: 07833 029535
E: info@cbarchitecturaldesign.co.uk
W: www.cbarchitecturaldesign.co.uk



Rev.	Description	Initial	Check
Client	DAG FURBS TRUST		
Design Title	Floor Plans & Elevations AS PROPOSED		
Scale	varies		
Drawn	C.L.B.		
Check	C.B.		
Date	05/10/23		
Project	Holiday Lodges at Land Adj. Park Lane Court Rossett LL12 0BQ		
Design No.	894/L(2)01		
Revision	E		