
O:\3001-3050\3034-01 Llay Road, Cefn-y-Bedd, Wrexham\Dwgs\CAD\3034-01-003C-D01A Elevations & Toilet Details.dwg

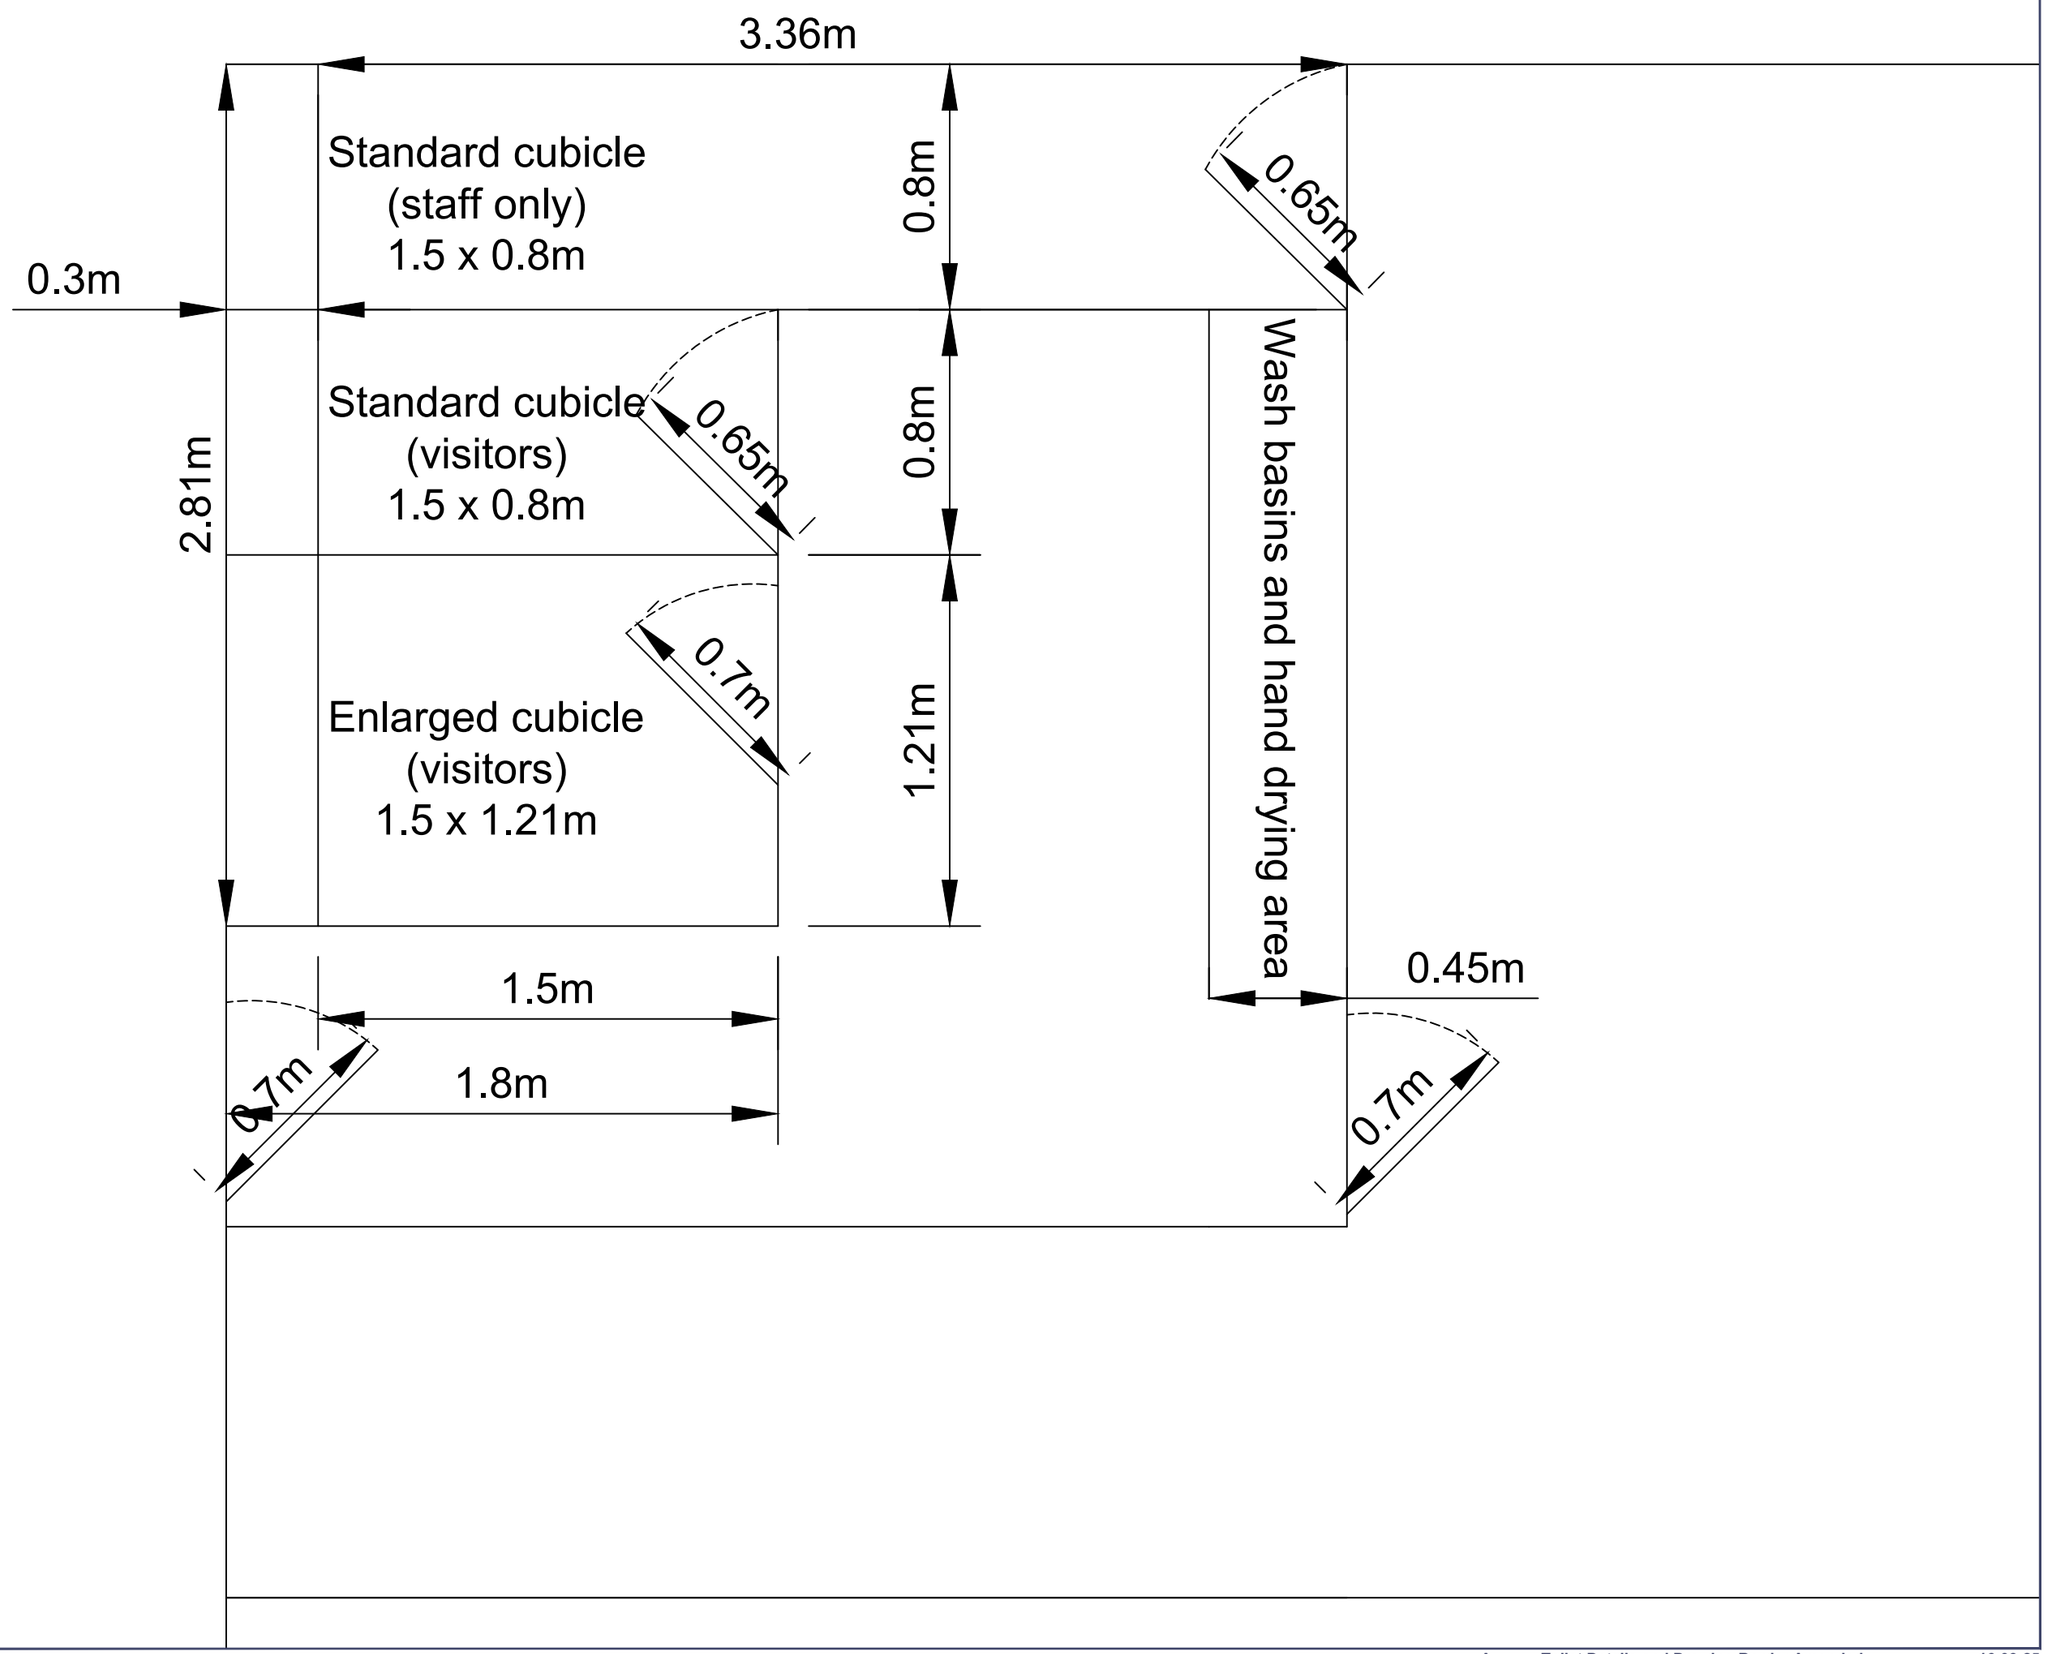

All dimensions in metres.
Not to be used for fabrication.

This drawing is the copyright of AXIS P.E.D Limited and may not be loaned, copied or reproduced in any way - or used for any offer, quote, tender or construction purposes without written consent of the company to do so. Follow any figured dimensions - do not scale for construction purposes. If in doubt ask.

revision: **A** desc: **Toilet Details and Drawing Border Amended** date: **16-03-25**

N

0 10 20 30 40 50m

0344 8700 007
axis.co.uk

axis

Client
Christmas Farm

Project
Christmas Farm, Llay Road, Cefn-y-Bedd

Drawing Title
Typical Toilet Details Standard & Enlarged Cubicles

Scale
1:500 @A3

Status
Prelim

Date
March 2023

Drawn
AR

Checked
LK

Dwg no
3034-01-D01

Rev
A