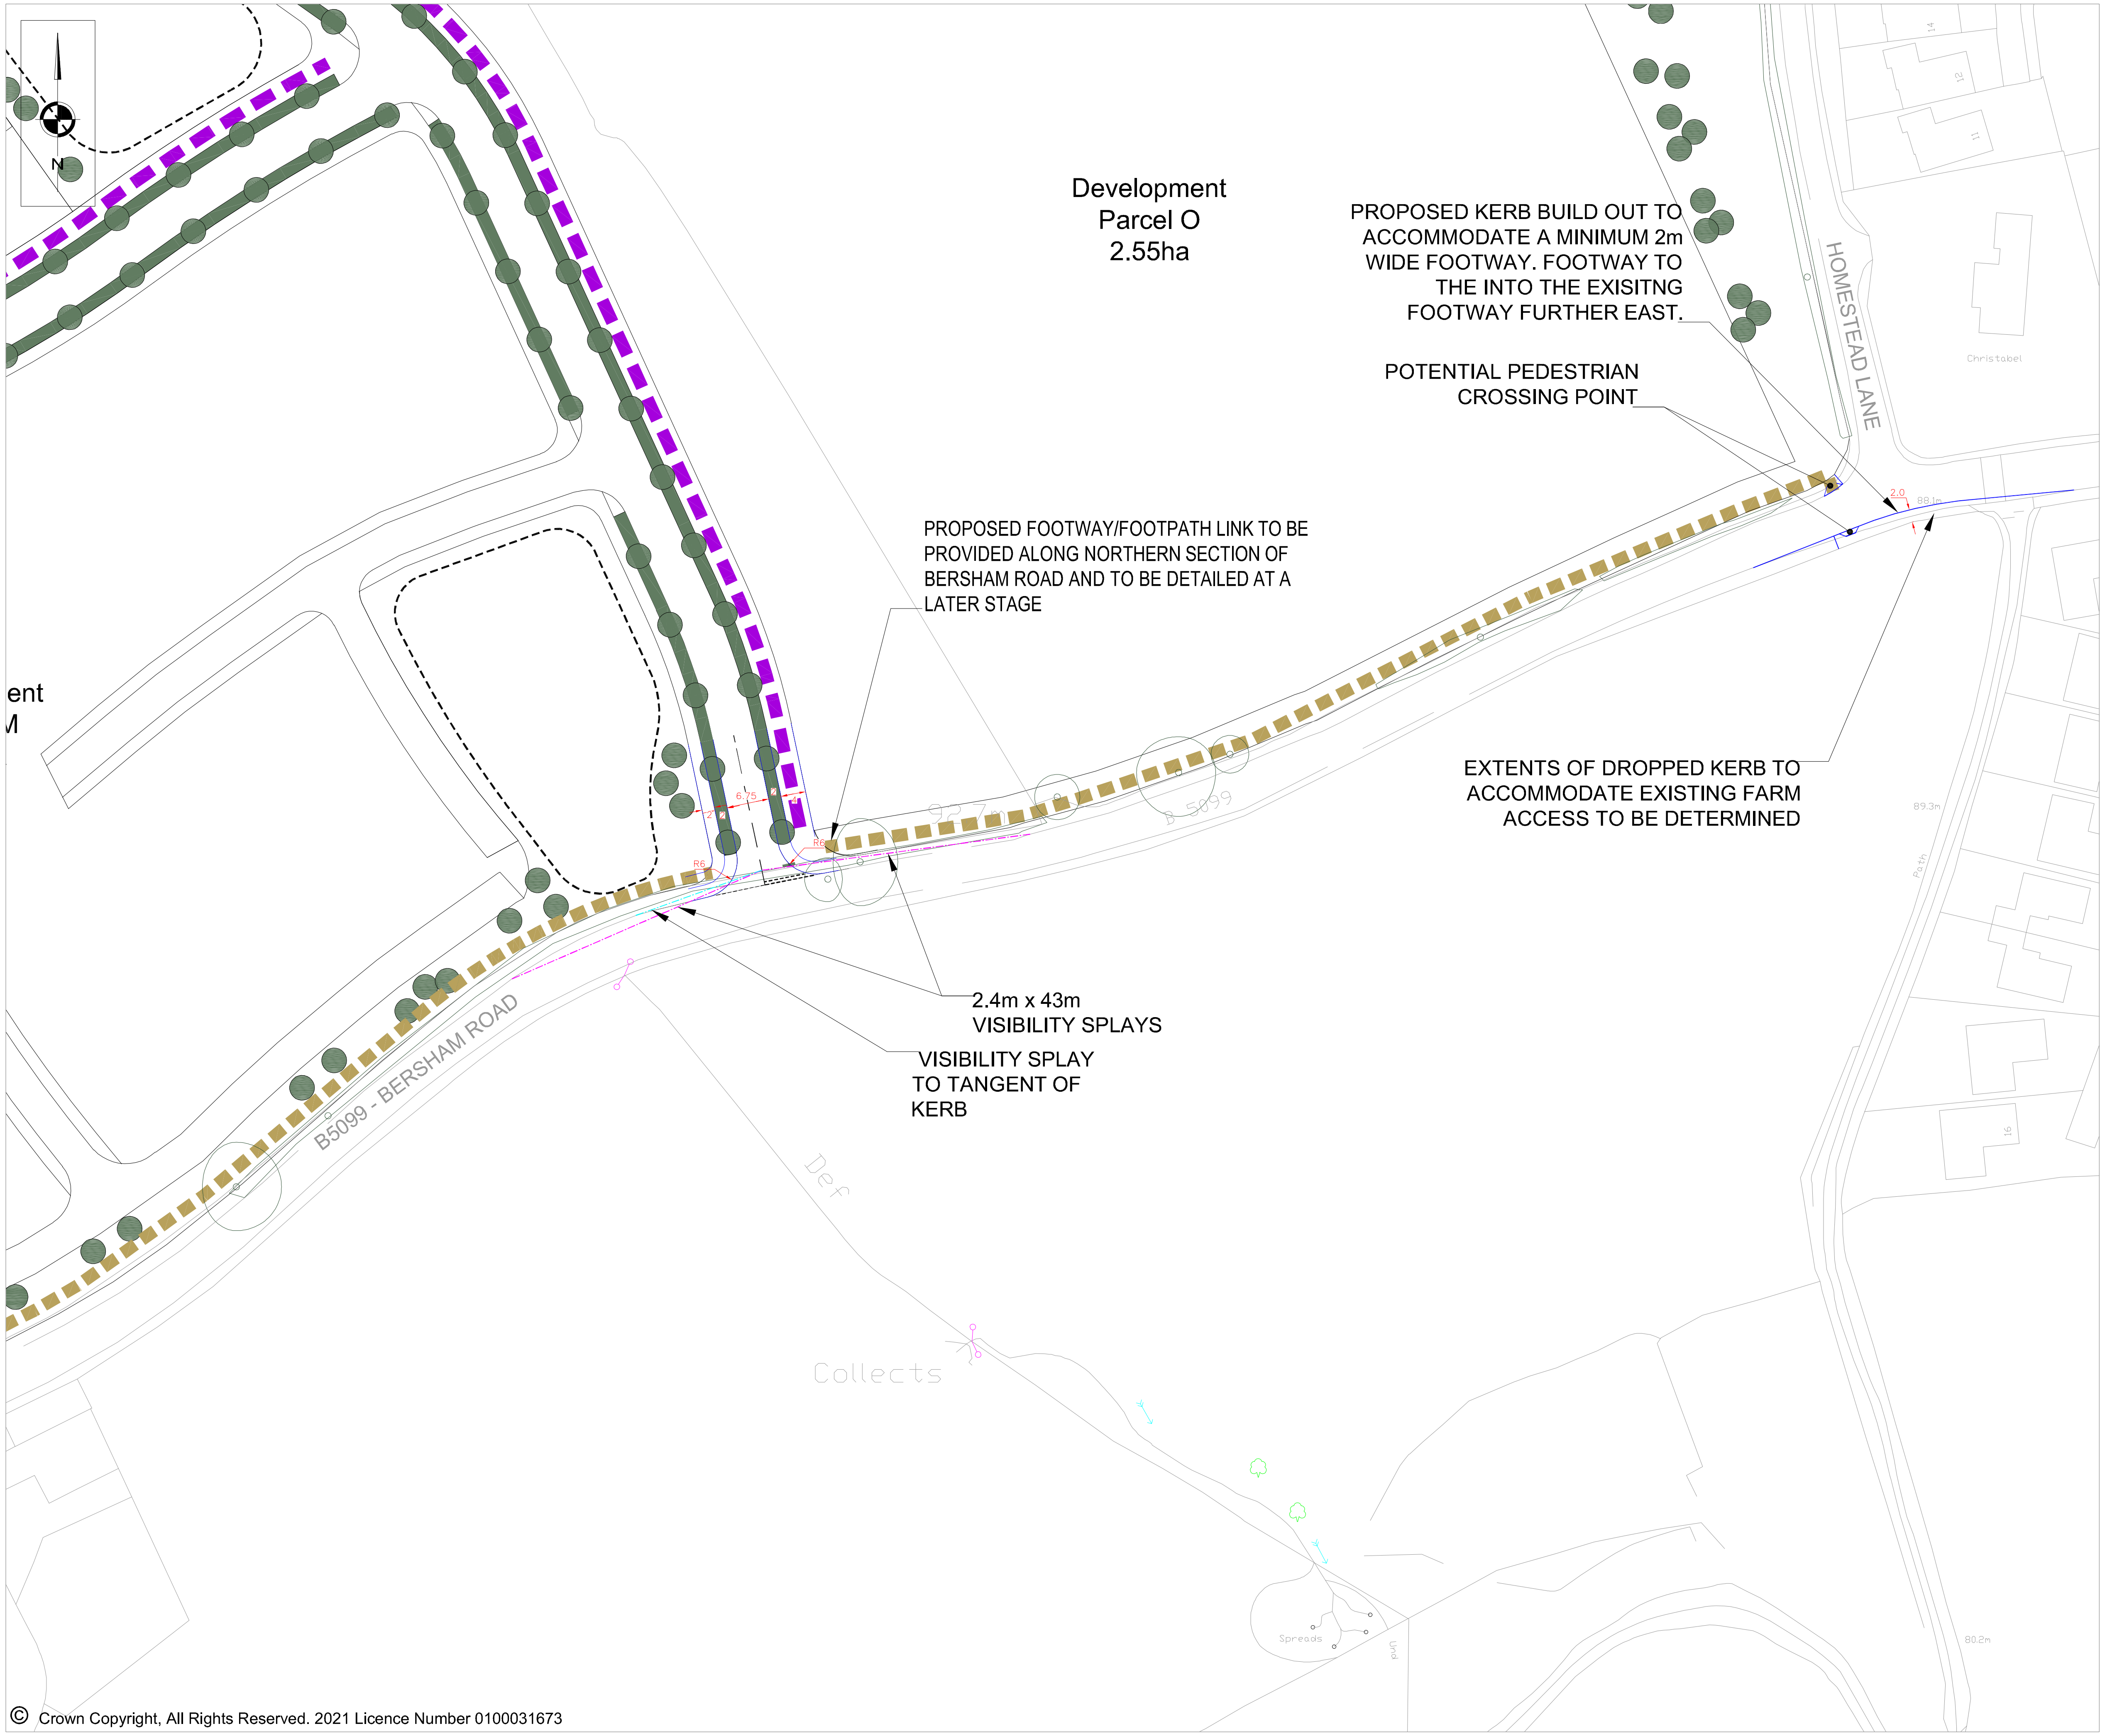

© Crown Copyright, All Rights Reserved. 2021 Licence Number 0100031673

NOTES

REVISIONS

REV	DESCRIPTION	DATE	BY
A	-MASTERPLAN REV E UNDERLAID ACCESS RELOCATED TO SUIT	30.11.22	BA

S|C|P

Transportation Planning : Infrastructure Design

Colwyn Chambers, 19 York Street, Manchester, M2 3BA, Tel 0161 832 4400, www.scptransport.co.uk, Email info@scptransport.co.uk

Client Name: -

Project Title: RUTHIN ROAD, WREXHAM

Drawing Title: SITE ACCESS OPTION - B5099 BERSHAM ROAD

Drawn By: BA	Date: 06.09.2021
Checked: DR	Scale: 1:500 @ A3
Status: PLANNING	Approved/Unapproved: -
Drawing No. SCP/210187/F06	Rev. A