
Q:\3001-3050\3034-01 Llay Road, Cefn-y-Bedd, Wrexham\Dwgs\CAD\3034-01-002D-ATR01C-D02D-D03C Revised Site Access Arrangement.dwg

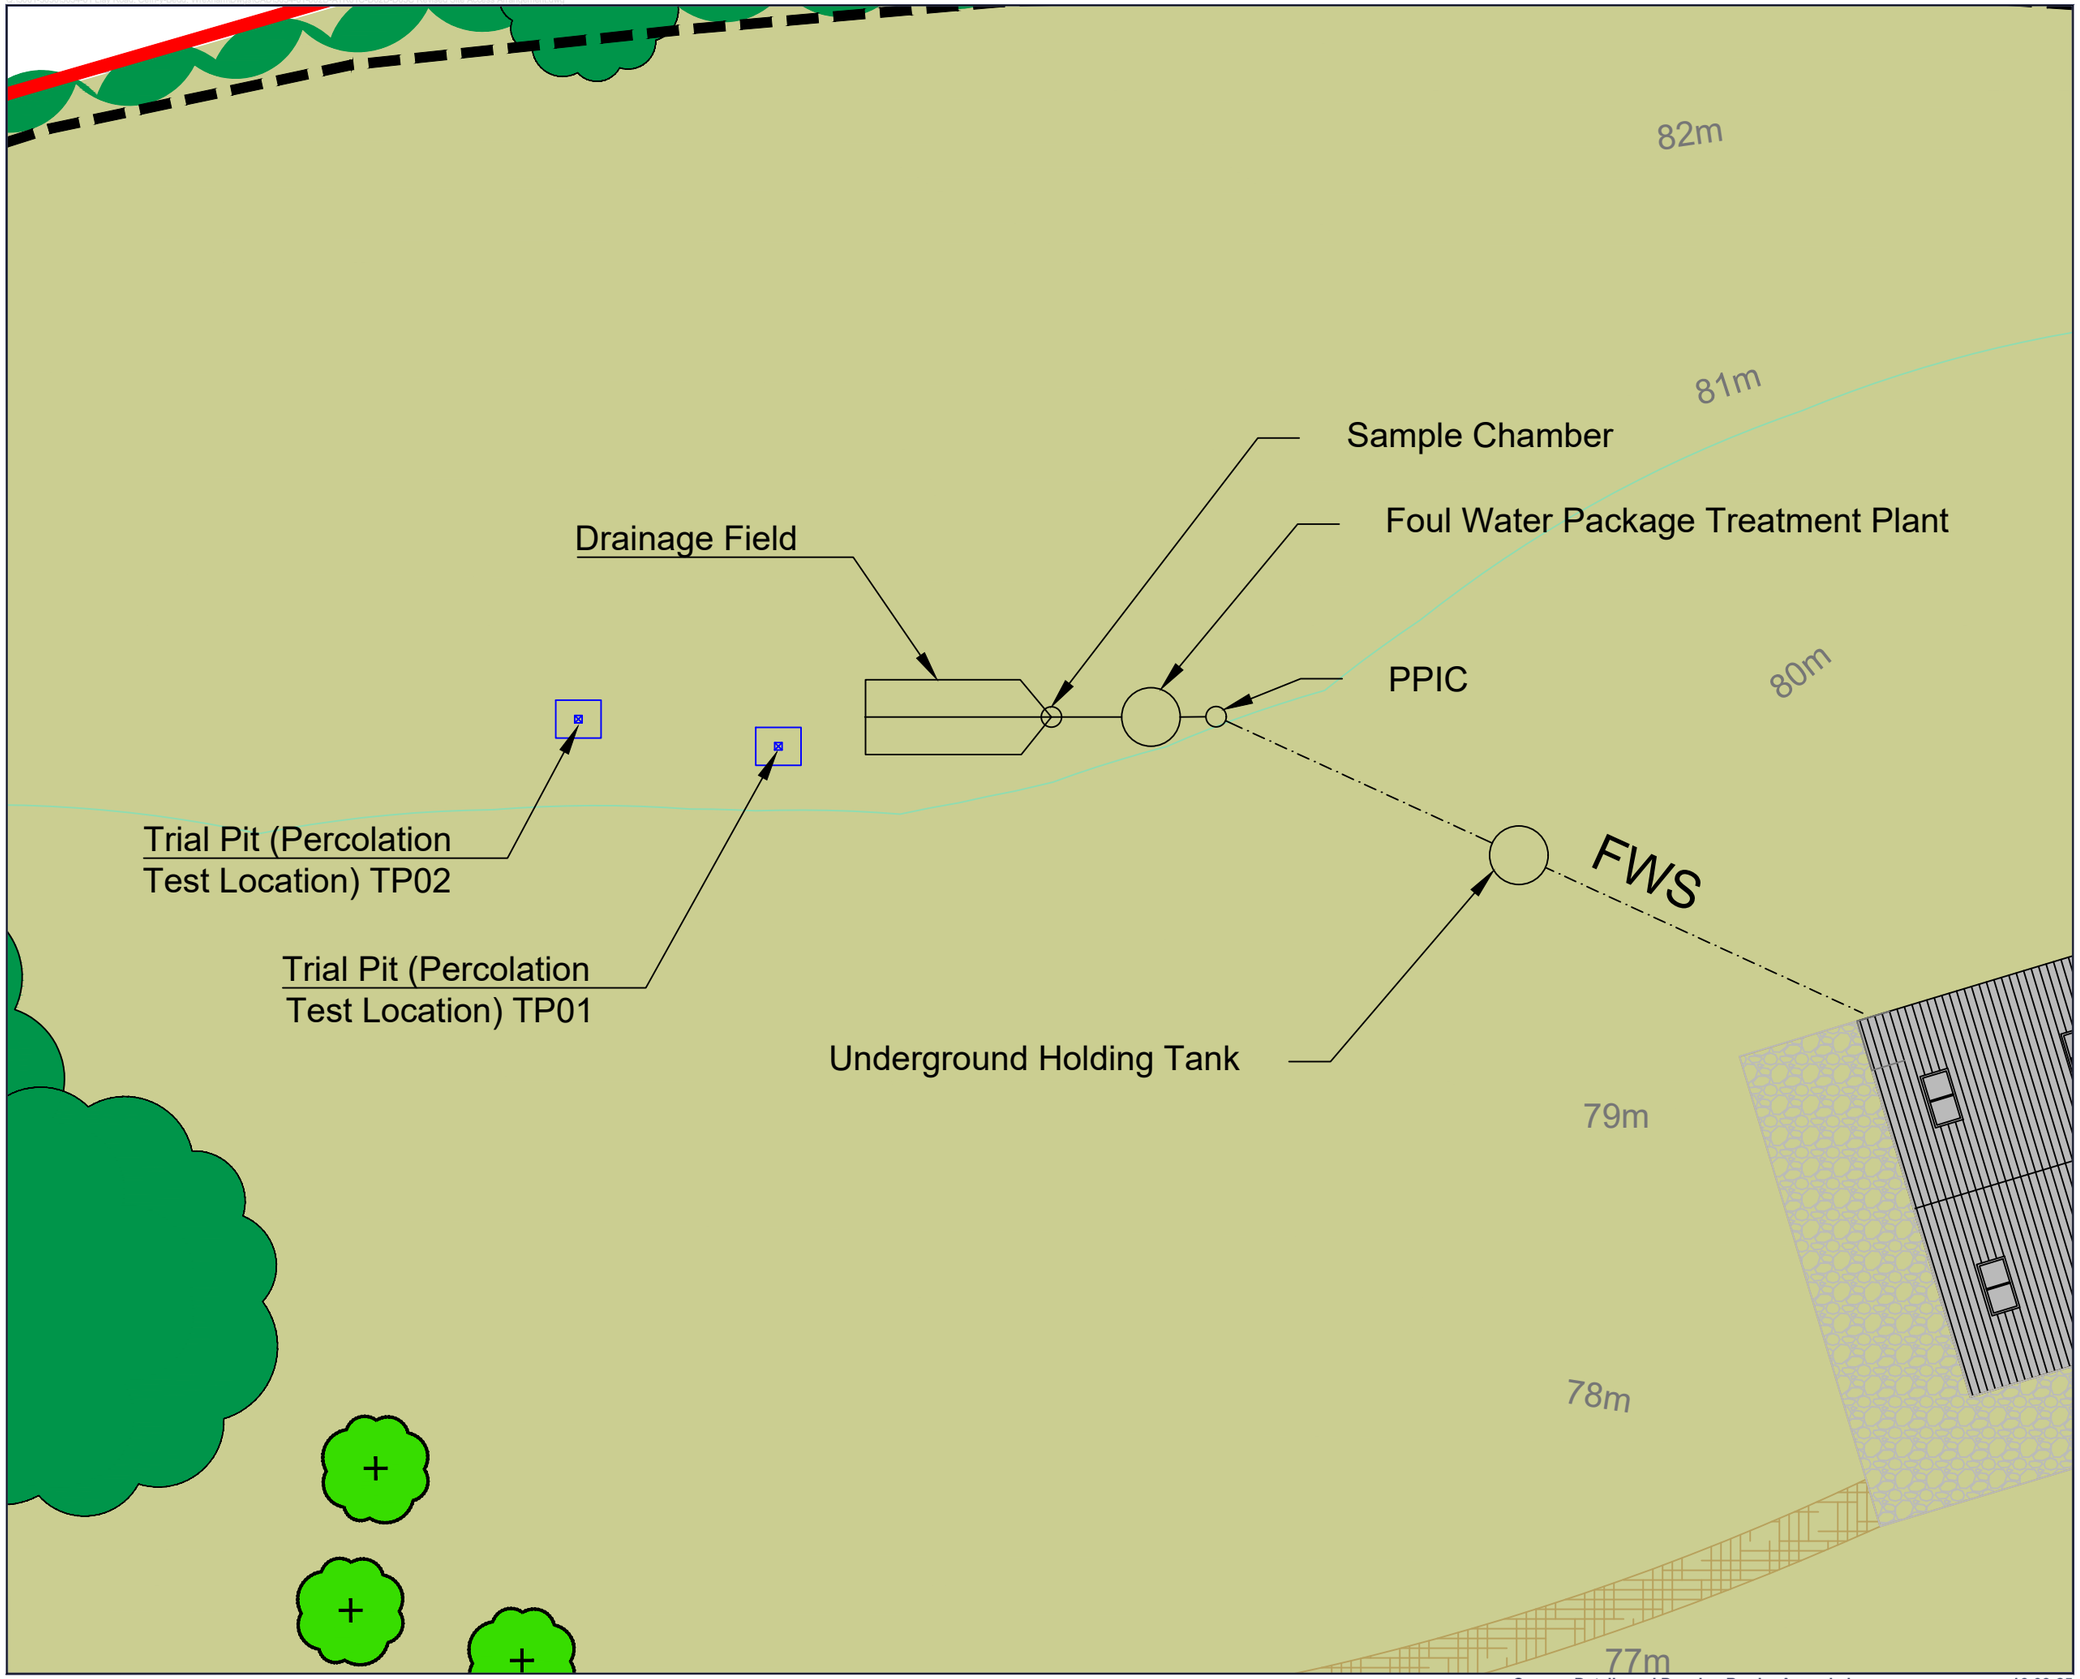

This drawing is the copyright of AXIS P.E.D Limited and may not be loaned, copied or reproduced in any way - or used for any offer, quote, tender or construction purposes without written consent of the company to do so. Follow any figured dimensions - do not scale for construction purposes. If in doubt ask.

N

revision: **C** desc: **Details and Drawing Border Amended** date: **16-03-25**

0 5 10 15 20 25m

0344 8700 007
axis.co.uk

Client
Christmas Farm

Project
Christmas Farm, Llay Road, Cefn-y-Bedd

Drawing Title
Proposed Siting of Package Sewage Treatment Plant and Trial Pit Locations

Scale	Status
1:250 @A3	**Prelim**

Date	Drawn	Checked
March 2023	**LK**	**LK**

Dwg no	Rev
3034-01-D03	**C**