


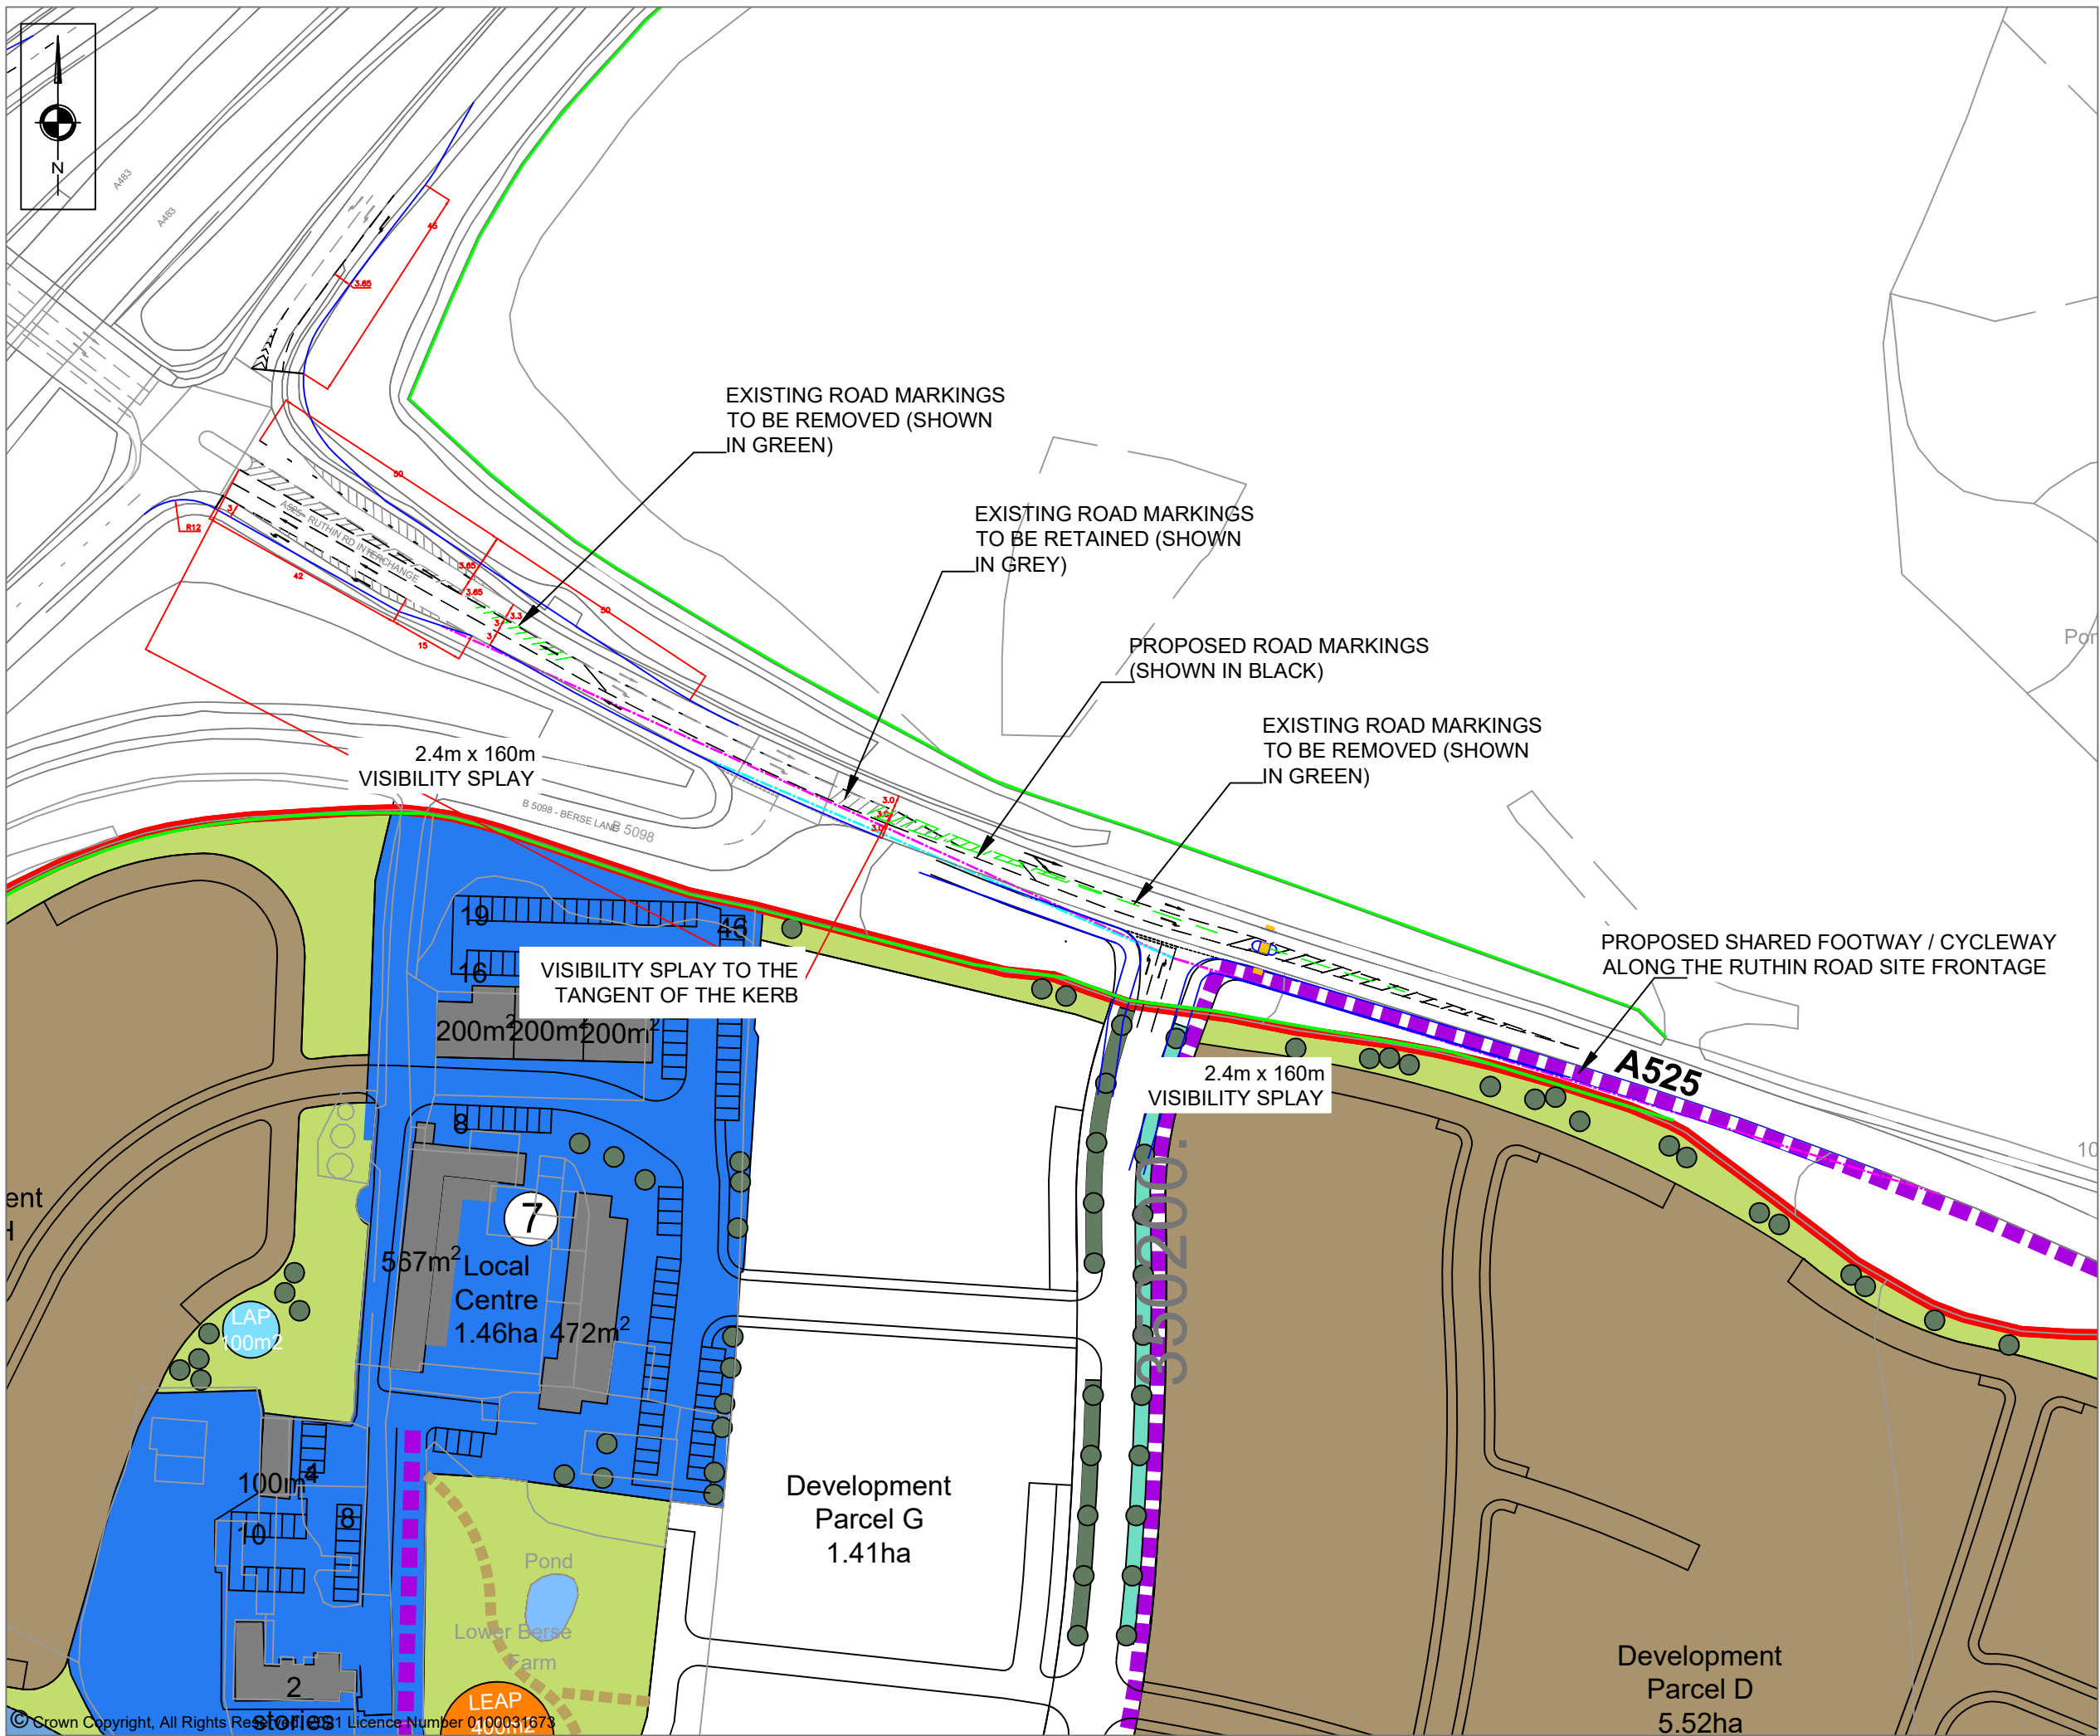

NOTES			
REVISIONS			
REV	DESCRIPTION	DATE	BY
A	-MASTERPLAN REV E UNDERLAID	30.11.22	BA
B	-MASTERPLAN UNDERLAID	06.06.23	AM
Client Name:			
REDROW HOMES (NW)			
Project Title:			
RUTHIN ROAD, WREXHAM			
Drawing Title:			
INTERIM MAIN SITE ACCESS AND VISIBILITY SPLAYS			
Drawn By:		Date:	
BH		24.08.2021	
Checked:		Scale:	
DR		1:1250 @ A3	
Status:		Approved/Unapproved:	
PLANNING		-	
Drawing No.			Rev.
SCP/210187/F04			B