
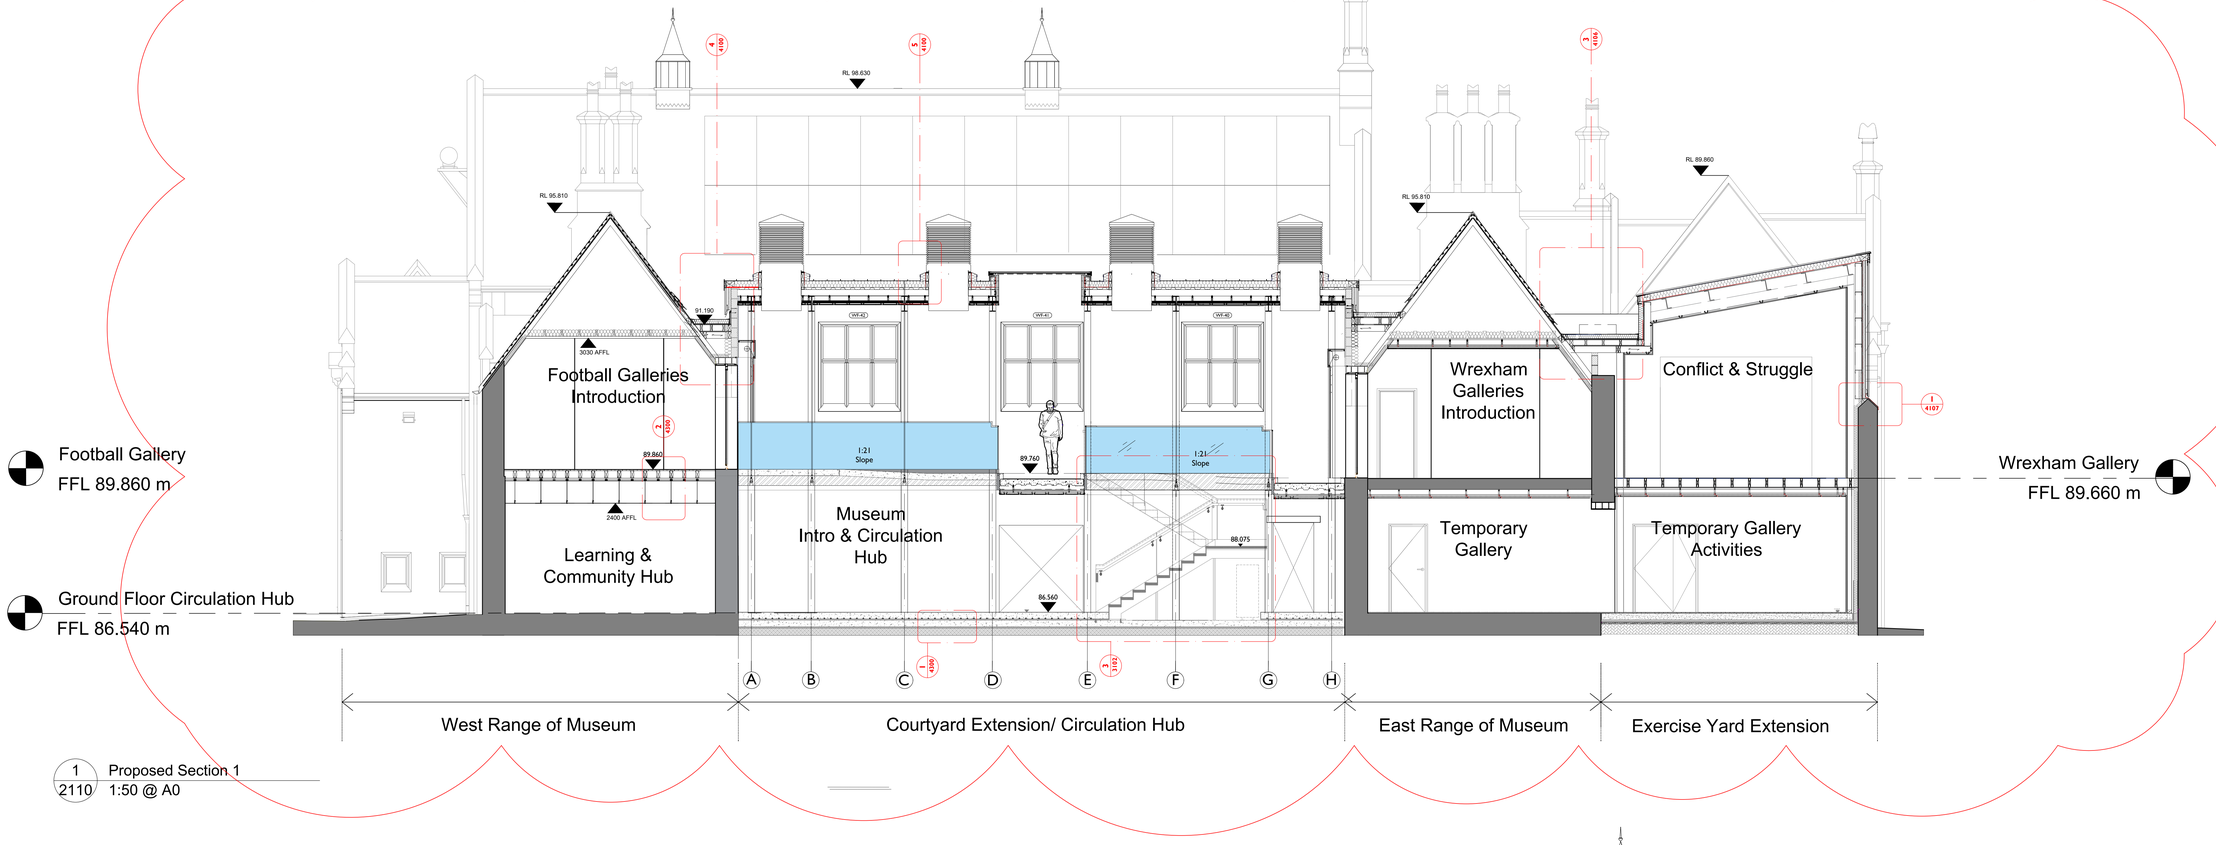


1 2110 Proposed Section 1
1:50 @ A0

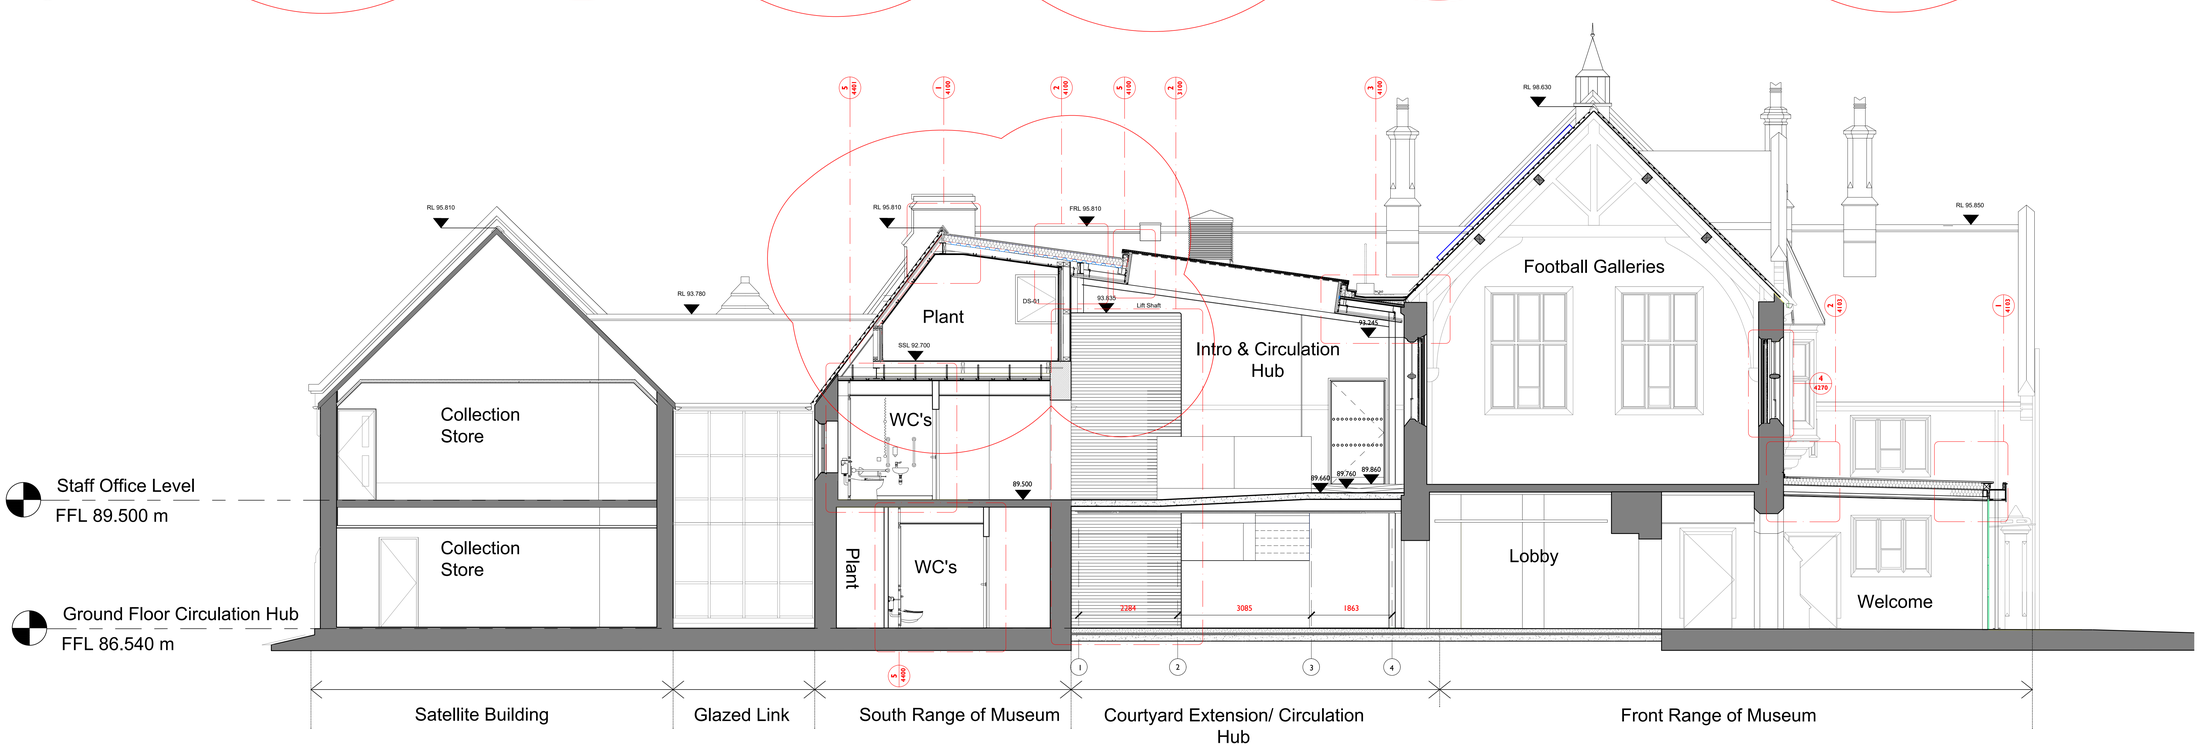

2 2110 Proposed Section 2
1:50 @ A0

Notes:


Drawings are based on survey data and may not accurately represent what is physically present.

Do not scale from this drawing. All dimensions are to be verified on site before proceeding with the work.

All dimensions are in millimetres unless noted otherwise.

Purcell shall be notified in writing of any discrepancies.

Key Plan
not to scale

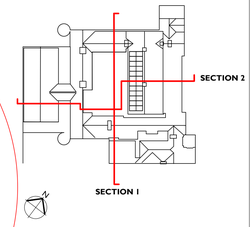

REV	DATE	BY	CHK	DESCRIPTION
C02	16/07/2024	CH	ZB	Section Detail Updates
C01	10.06.2024	CH	JR	Construction Issue

CLIENT
Haley Sharpe Design Ltd

PROJECT
Wrexham Museum Redevelopment

JOB NUMBER
241084

PURCELL

TITLE
Proposed GA Sections 1 and 2

SIZE A0L | SCALE 1:50 @ A0

REV **C02** | SUITABILITY/REASON FOR ISSUE **A5 - Construction Approved**

DRAWING NUMBER
241084-PUR-00-ZZ-DR-A-2110

© PURCELL 2019. PURCELL ® IS THE TRADING NAME OF PURCELL ARCHITECTS LTD. www.purcelluk.com