



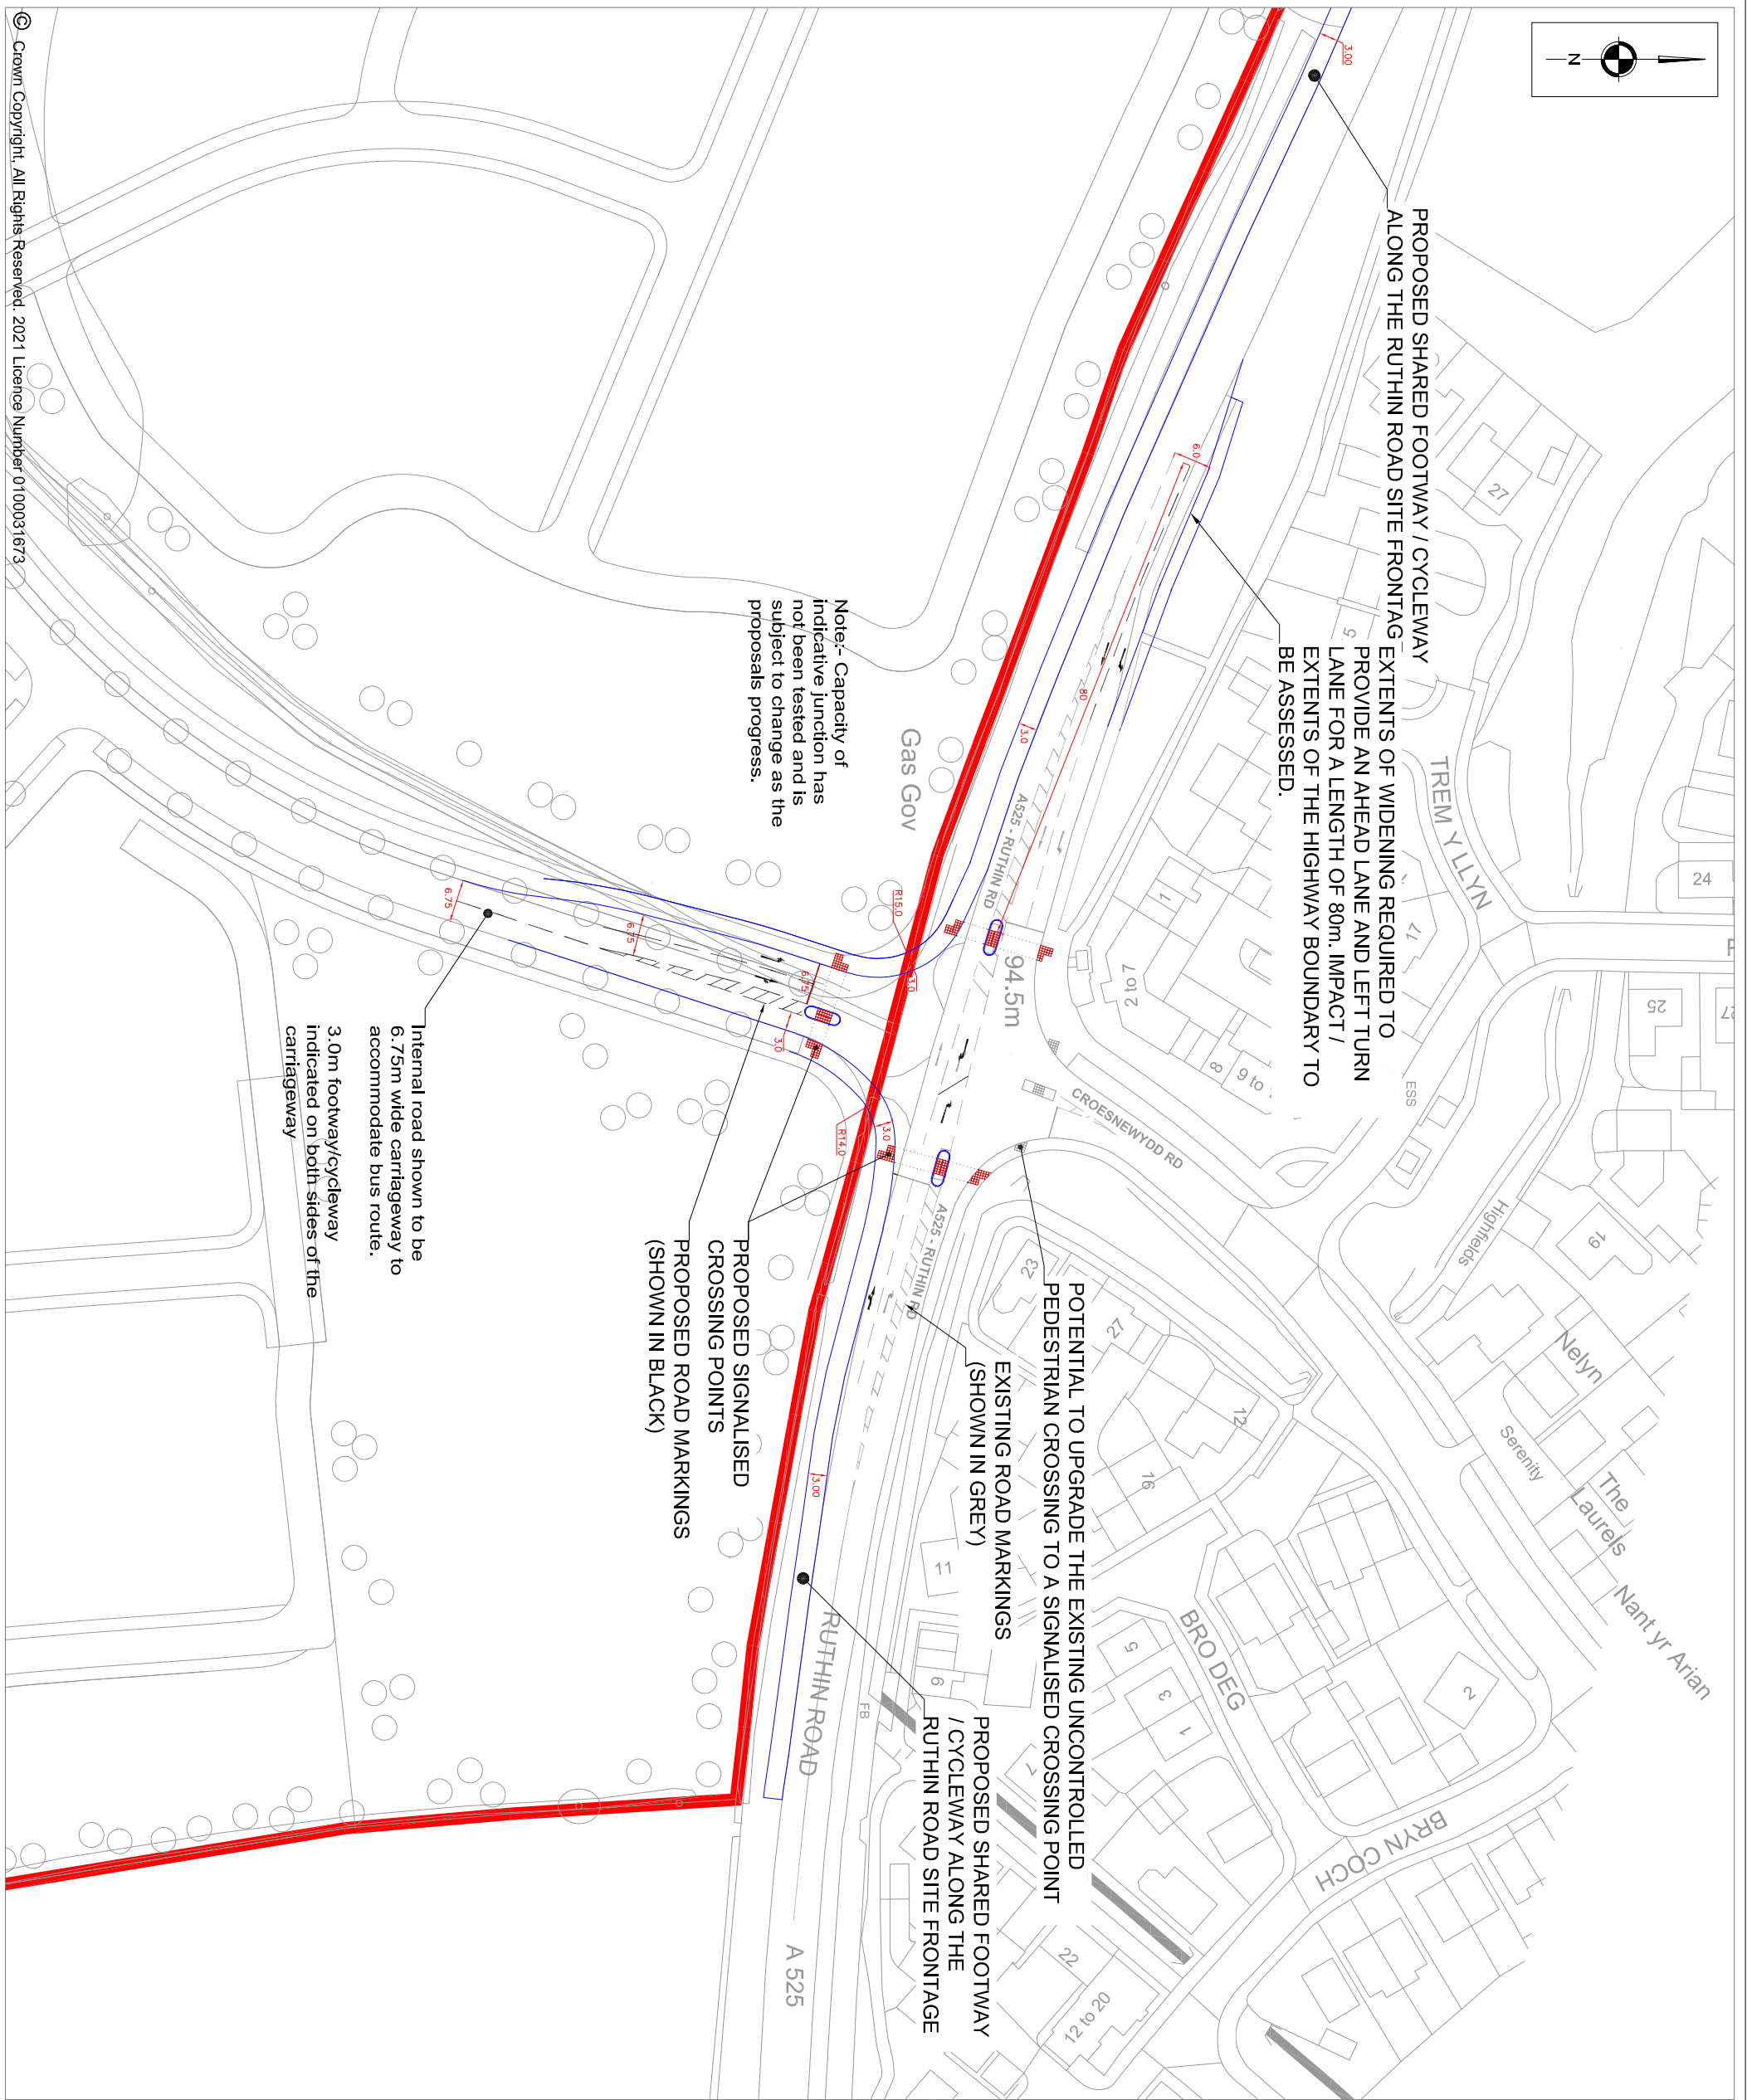

NOTES

REVISIONS			
REV	DESCRIPTION	DATE	BY
A	-MASTERPLAN REV E UNDERLAIN - JUNCTION DESIGN UPDATED TO SUIT.	29.11.22	BA

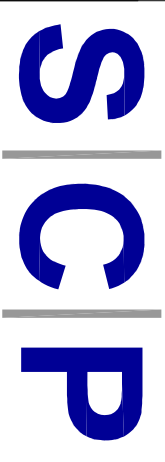

Transportation Planning : Infrastructure Design
Cedwyn Chambers, 19 York Street, Manchester, M2 3BA, Tel 0161 832 4400.
www.scptransport.co.uk, Email info@scptransport.co.uk

Client Name:

-

Project Title:

RUTHIN ROAD,
WREXHAM

Drawing Title:

SITE ACCESS OPTION 2

Drawn By:-	BH	Date:	25.07.2020
Checked:-	DR	Scale:	1:1000 @ A3
Status:	PLANNING	Approved/Unapproved:-	-

Drawing No.	SCP/210187/F02	Rev.	A
-------------	----------------	------	---