


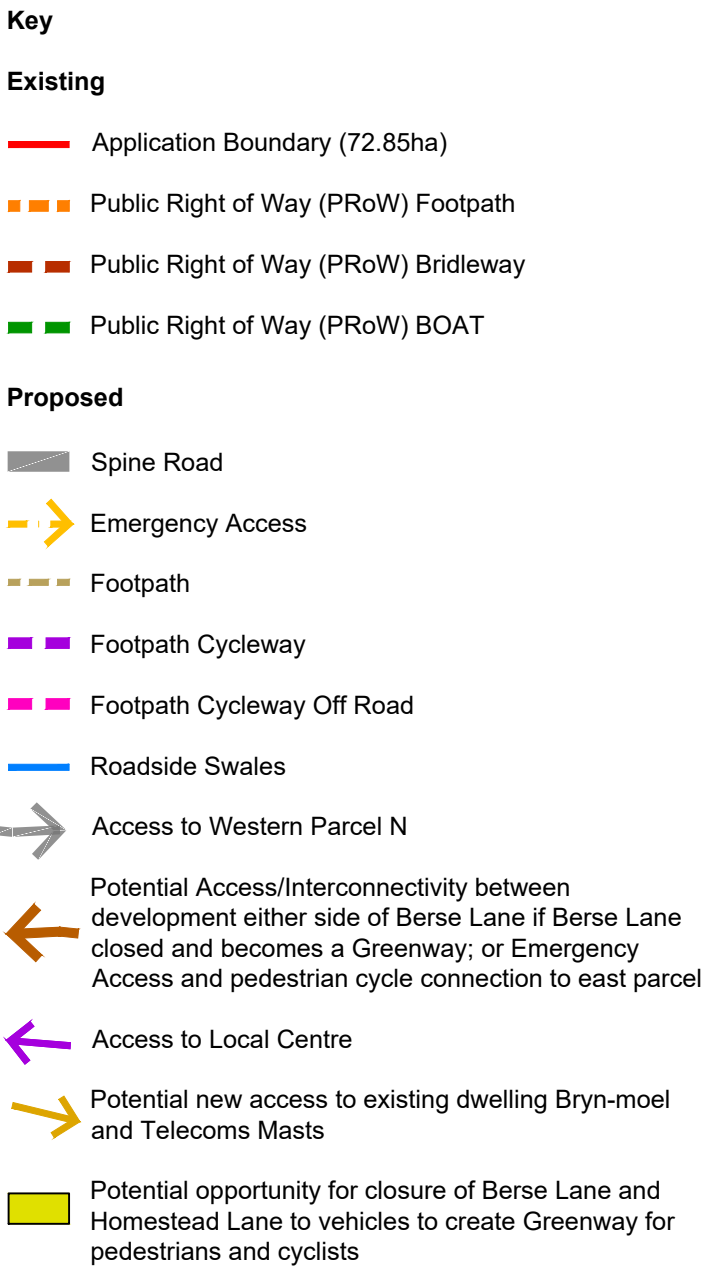

 Ordinance Survey © Crown Copyright 2021. All rights reserved. Licence number 100022432
 Contains Natural Resources Wales information © Natural Resources Wales and Database Rights. All rights reserved. Contains Ordnance Survey Data. Ordnance Survey Licence number 100019741. Crown Copyright and Database Right.
 © 2022 Wrexham County Borough Council

	Removal of WG highway scheme	EL	NKH	18/05/2
Description	Drawn	Approved	Date	

TEP | **THE ENVIRONMENT PARTNERSHIP**

Genesis Centre, Birchwood Science Park, Warrington WA3 7BH
Tel 01925 844004 e-mail tep@tep.uk.com www.tep.uk.com

Project
Lower Berse Farm, Ruthin Road,
Wrexham

Parameter Plan - Access and Movement

Drawing Number
D9730.011A

Scale 1:2500 @ A1	Date 07/12/2022
Drawn AJG	Checked NKH
	Approved NKH