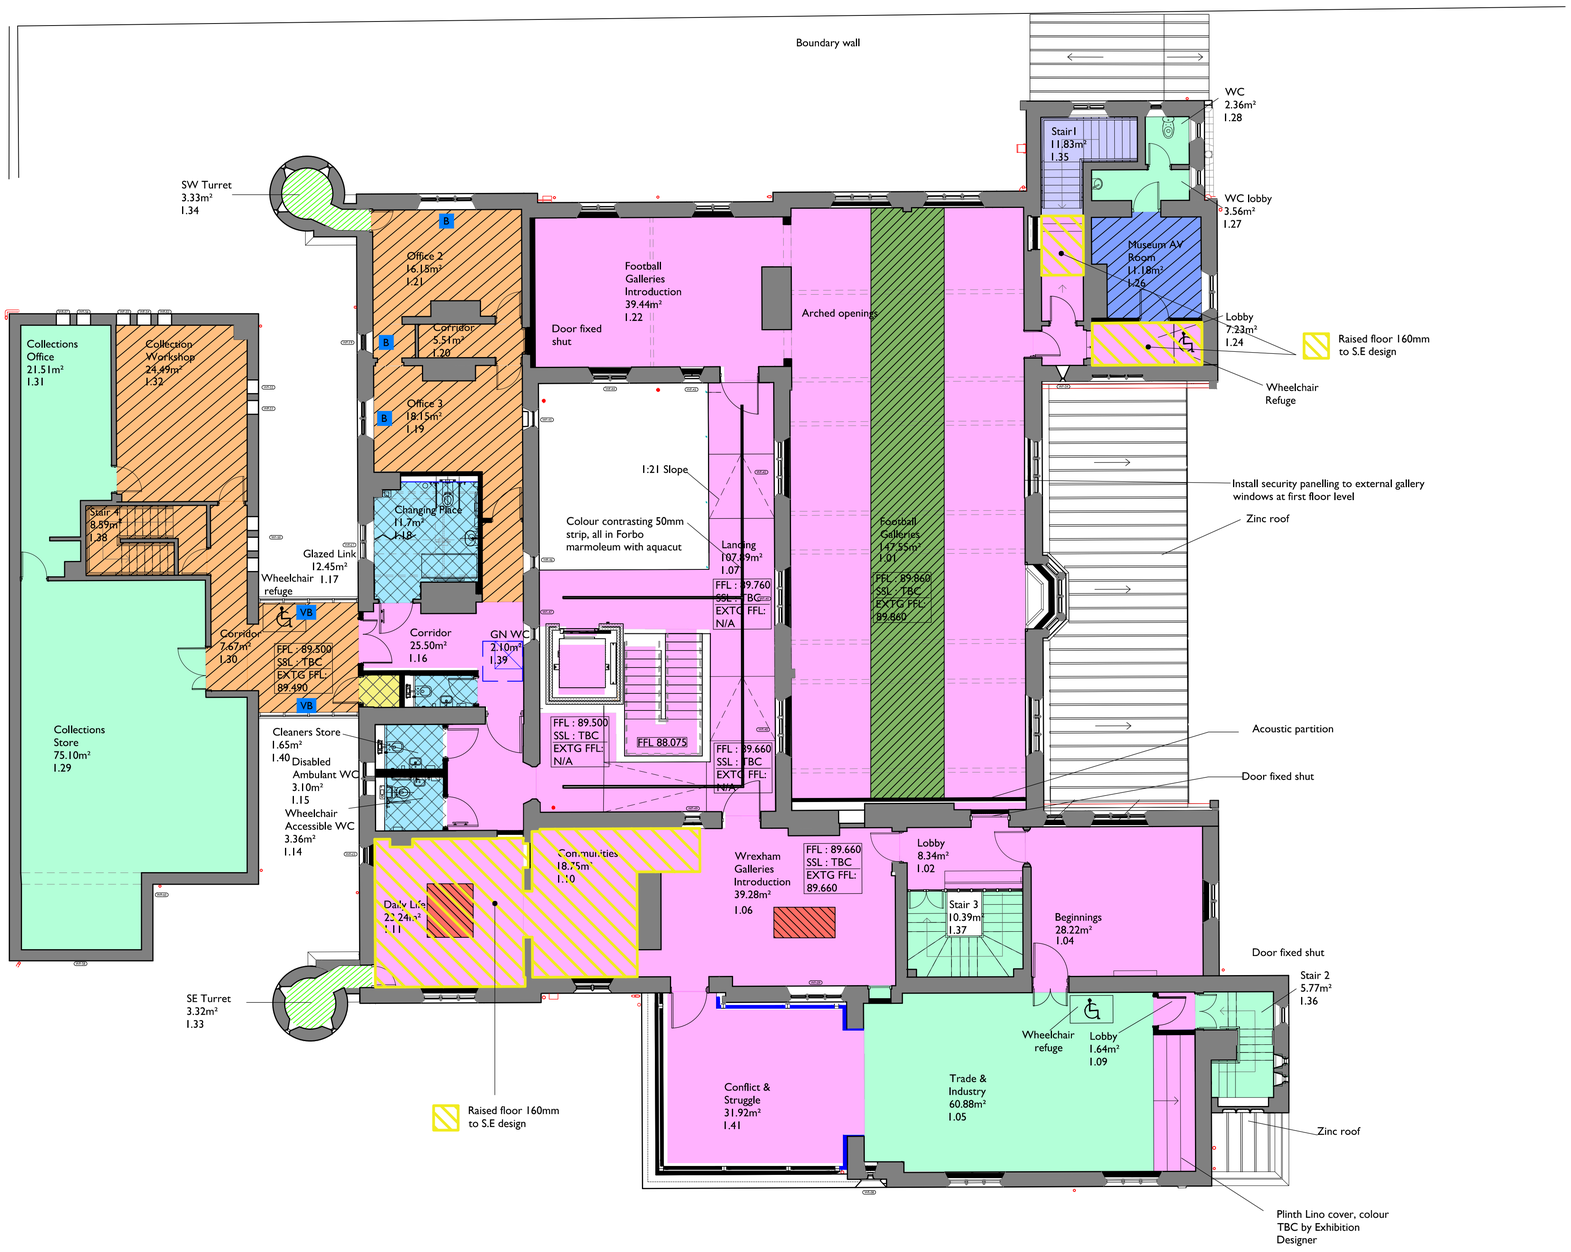


1 Proposed Floor Finishes First Floor
2651 1:100 @ A1

Information subject to amendment following assessment of advice regarding:

- **Acoustics**
- **Security**
- **Accessibility**

Colour of Walls/floors ceiling TBC with Client prior to ordering.

Notes: 09/12/2024 09:37:00

Drawings are based on survey data and may not accurately represent what is physically present.

Do not scale from this drawing. All dimensions are to be verified on site before proceeding with the work.

All dimensions are in millimeters unless noted otherwise.

Purcell shall be notified in writing of any discrepancies.

Key Plan
not to scale

FLOOR FINISHES KEY

- Primary entrance matwell - N10:300
- Carpet Tiles - M50:170
- Concrete floor / UFH - M10-120
- Marmoleum - M50:150
- Resilient floor - M50:162
- Painted concrete floor - M60:180
- Anti-slip rubber floor - M50:161
- Anti-static vinyl floor - M50:163
- Engineered oak boarding - K21:110
- Existing stone floor. Doff clean and repoint York stone slabs
- Retain existing floor finish and make good as required, including skirting boards as appropriate. Where areas of screed on top of existing historic floors i.e timber parquet flooring / quarry tiles, screed to be carefully removed.
- Make good existing screed as requirement and install new ceramic tiles, including skirting boards as appropriate
- Retain quarry tiles and make good. Allow for 1m² replacement - M40:018
- Areas of Aquajet detail within Marmoleum : HSD to advise spec and graphics
- Printed Grass Floor Vinyl : HSD to advise spec
- Existing Concrete stairs to be retained as it is, cleaned and stair nosing's repainted

BLIND LOCATIONS

- B - Blinds - N10:240
- BB - Blackout Blinds - N10:241
- VB - Vertical Slat Blinds - N10:242

REV C01
- Graphical Changes/removal of Wall Finishes
-Floor raise change

REV	DATE	BY	CHK	DESCRIPTION
C01	10/06/2024	CH	JR	Construction Issue

CLIENT
Haley Sharpe Design Ltd

PROJECT
Wrexham Museum Redevelopment

JOB NUMBER
241084

PURCELL

TITLE
First Floor General Arrangement
Floor Finishes Plan

SIZE	SCALE	LAST REVISED	DRAWN	CHECKED
A1L	1:100 @ A1	30/08/2023	CH	PS

REV **C01** SUITABILITY/REASON FOR ISSUE **A5 - Construction Approved**

DRAWING NAME
241084-PUR-00-01-DR-A-2651

St James', 79 Oxford Street, Manchester, M1 6FQ
© PURCELL 2019. PURCELL ® IS THE TRADING NAME OF PURCELL ARCHITECTURE LTD.