

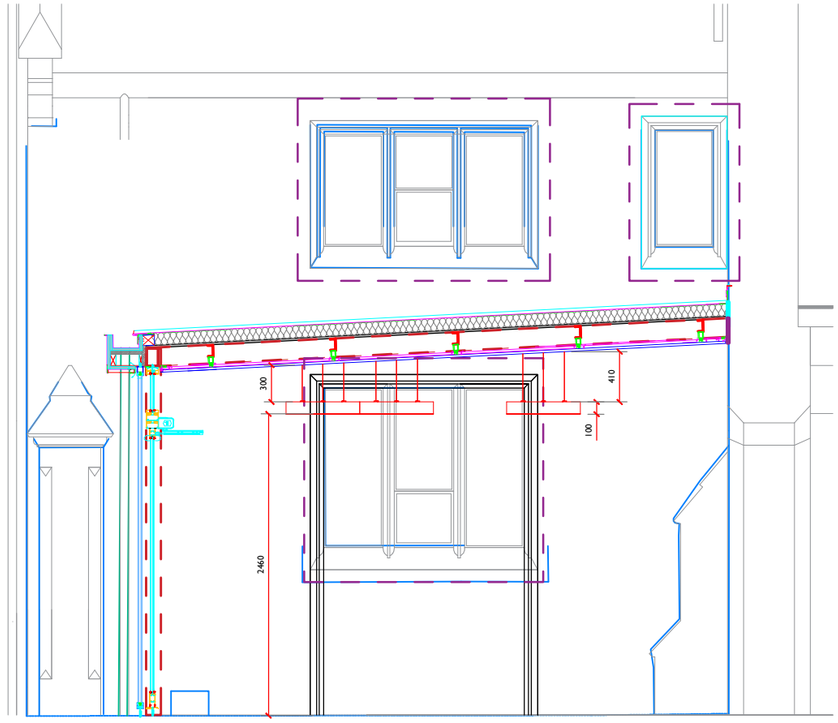


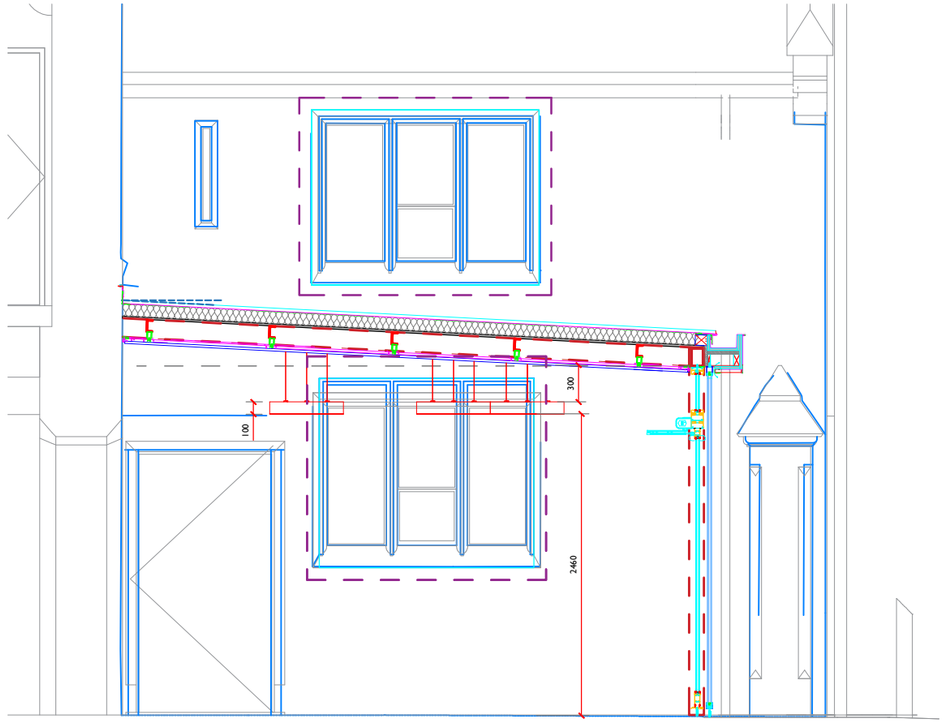

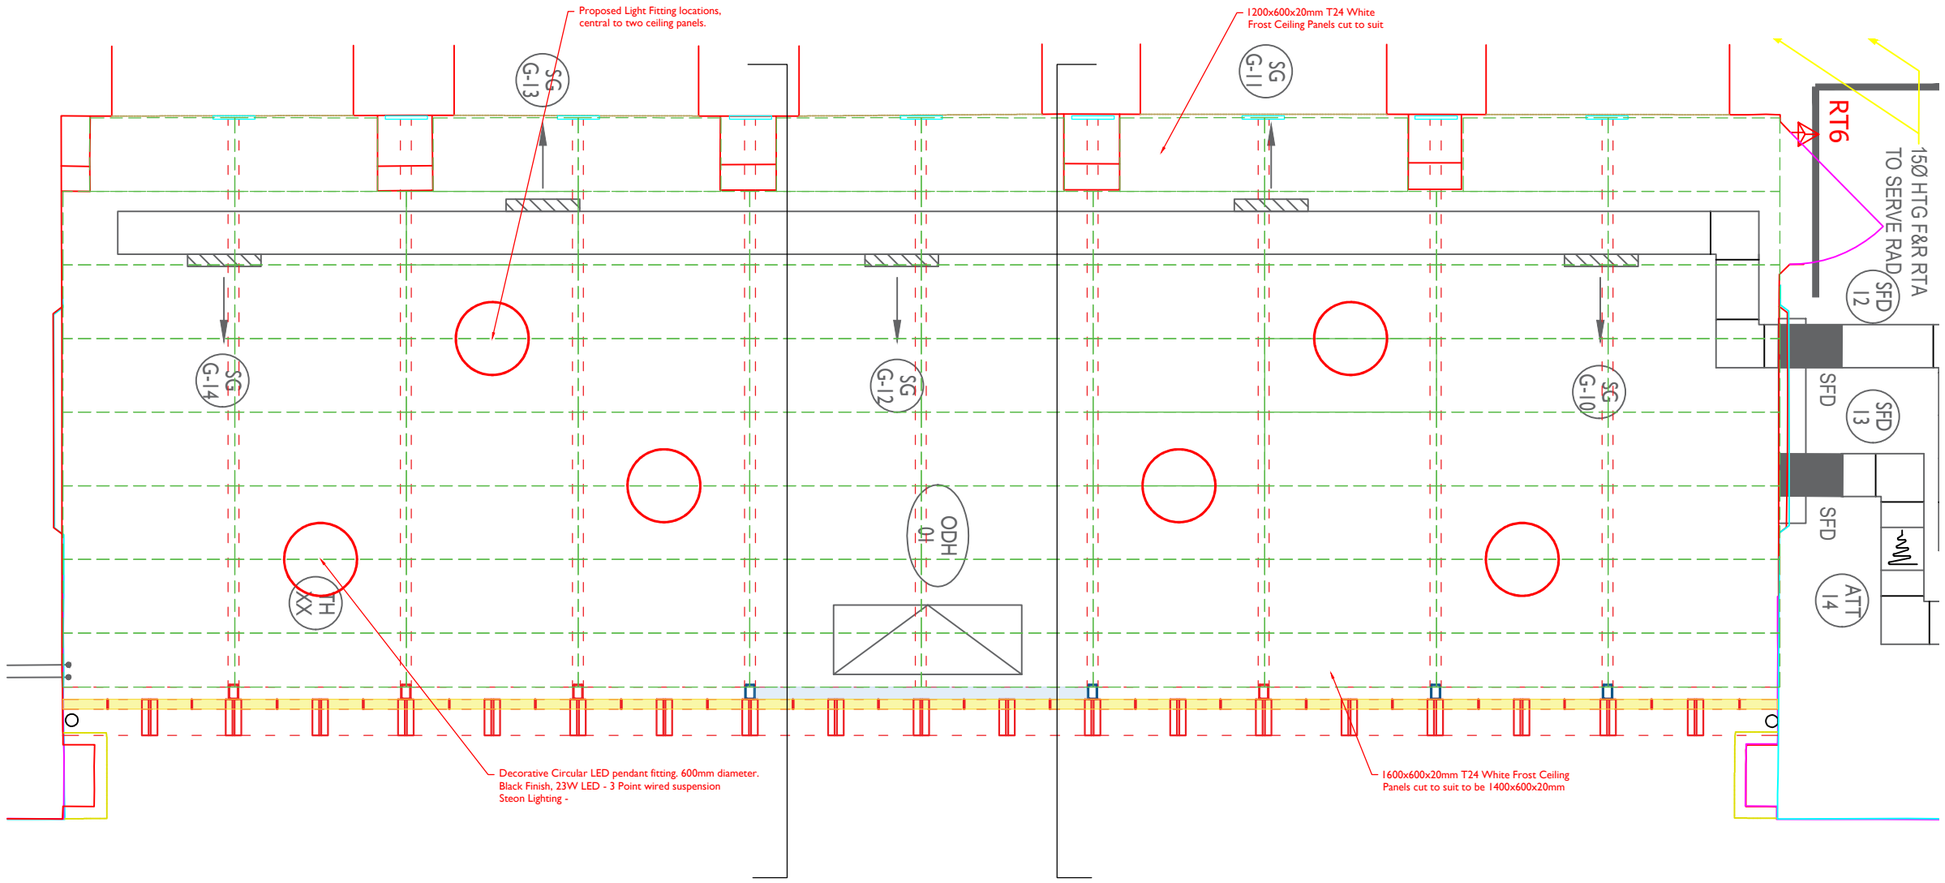

SKETCH 8
ENTRANCE RCP PLAN & SECTIONS 1:50 @ A3
REV A 30/10/2024