

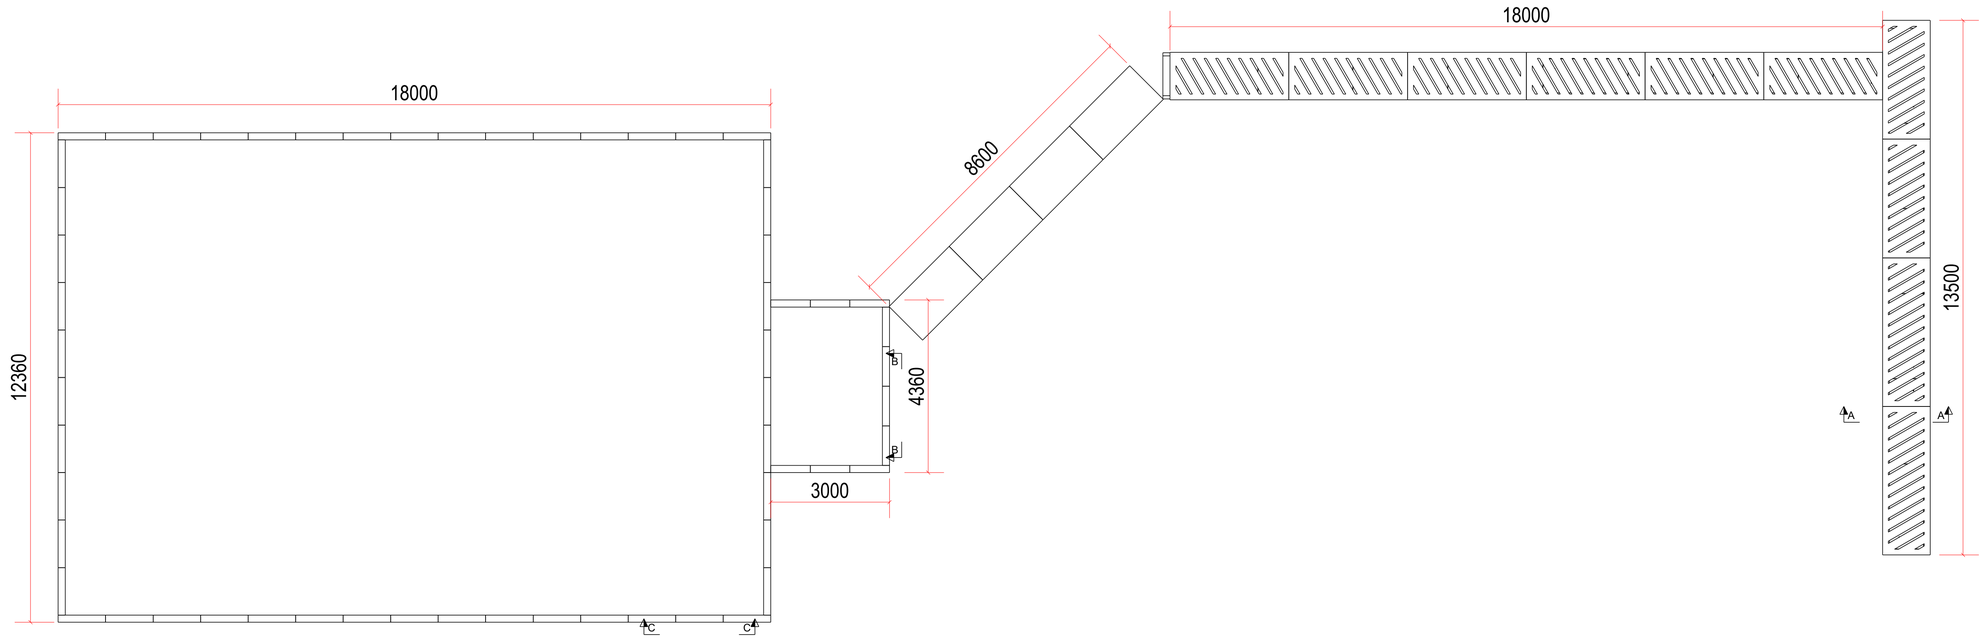



3d

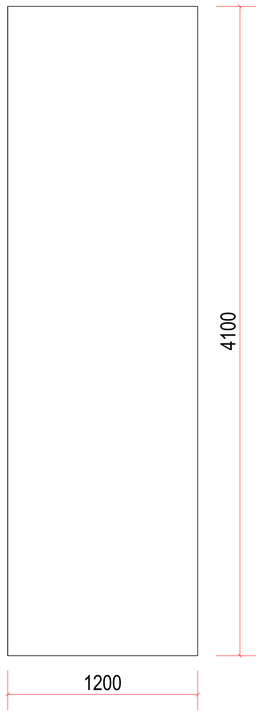

C - C

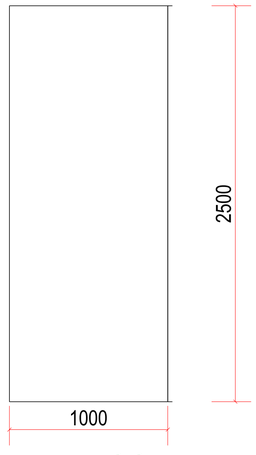

B - B

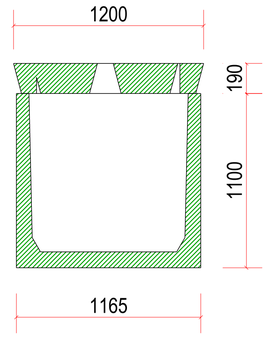

A - A

REV MARK	REVISION DESCRIPTION	REVISION DATE

Stuart Richards

Porthygan

DOCUMENT NUMBER			
DRAWING TITLE	Overview		
CONTRACT	Slurry Transfer & Collection		
MODELLED BY	JEM	**ISSUE DATE**	
CONTRACT NO		**SCALE**	1:20 1:80
DRAWING No	G [2]	**REVISION No.**	

Tekla Structures