
Location Plan - Proposed Slurry Store at Porthygan Farm

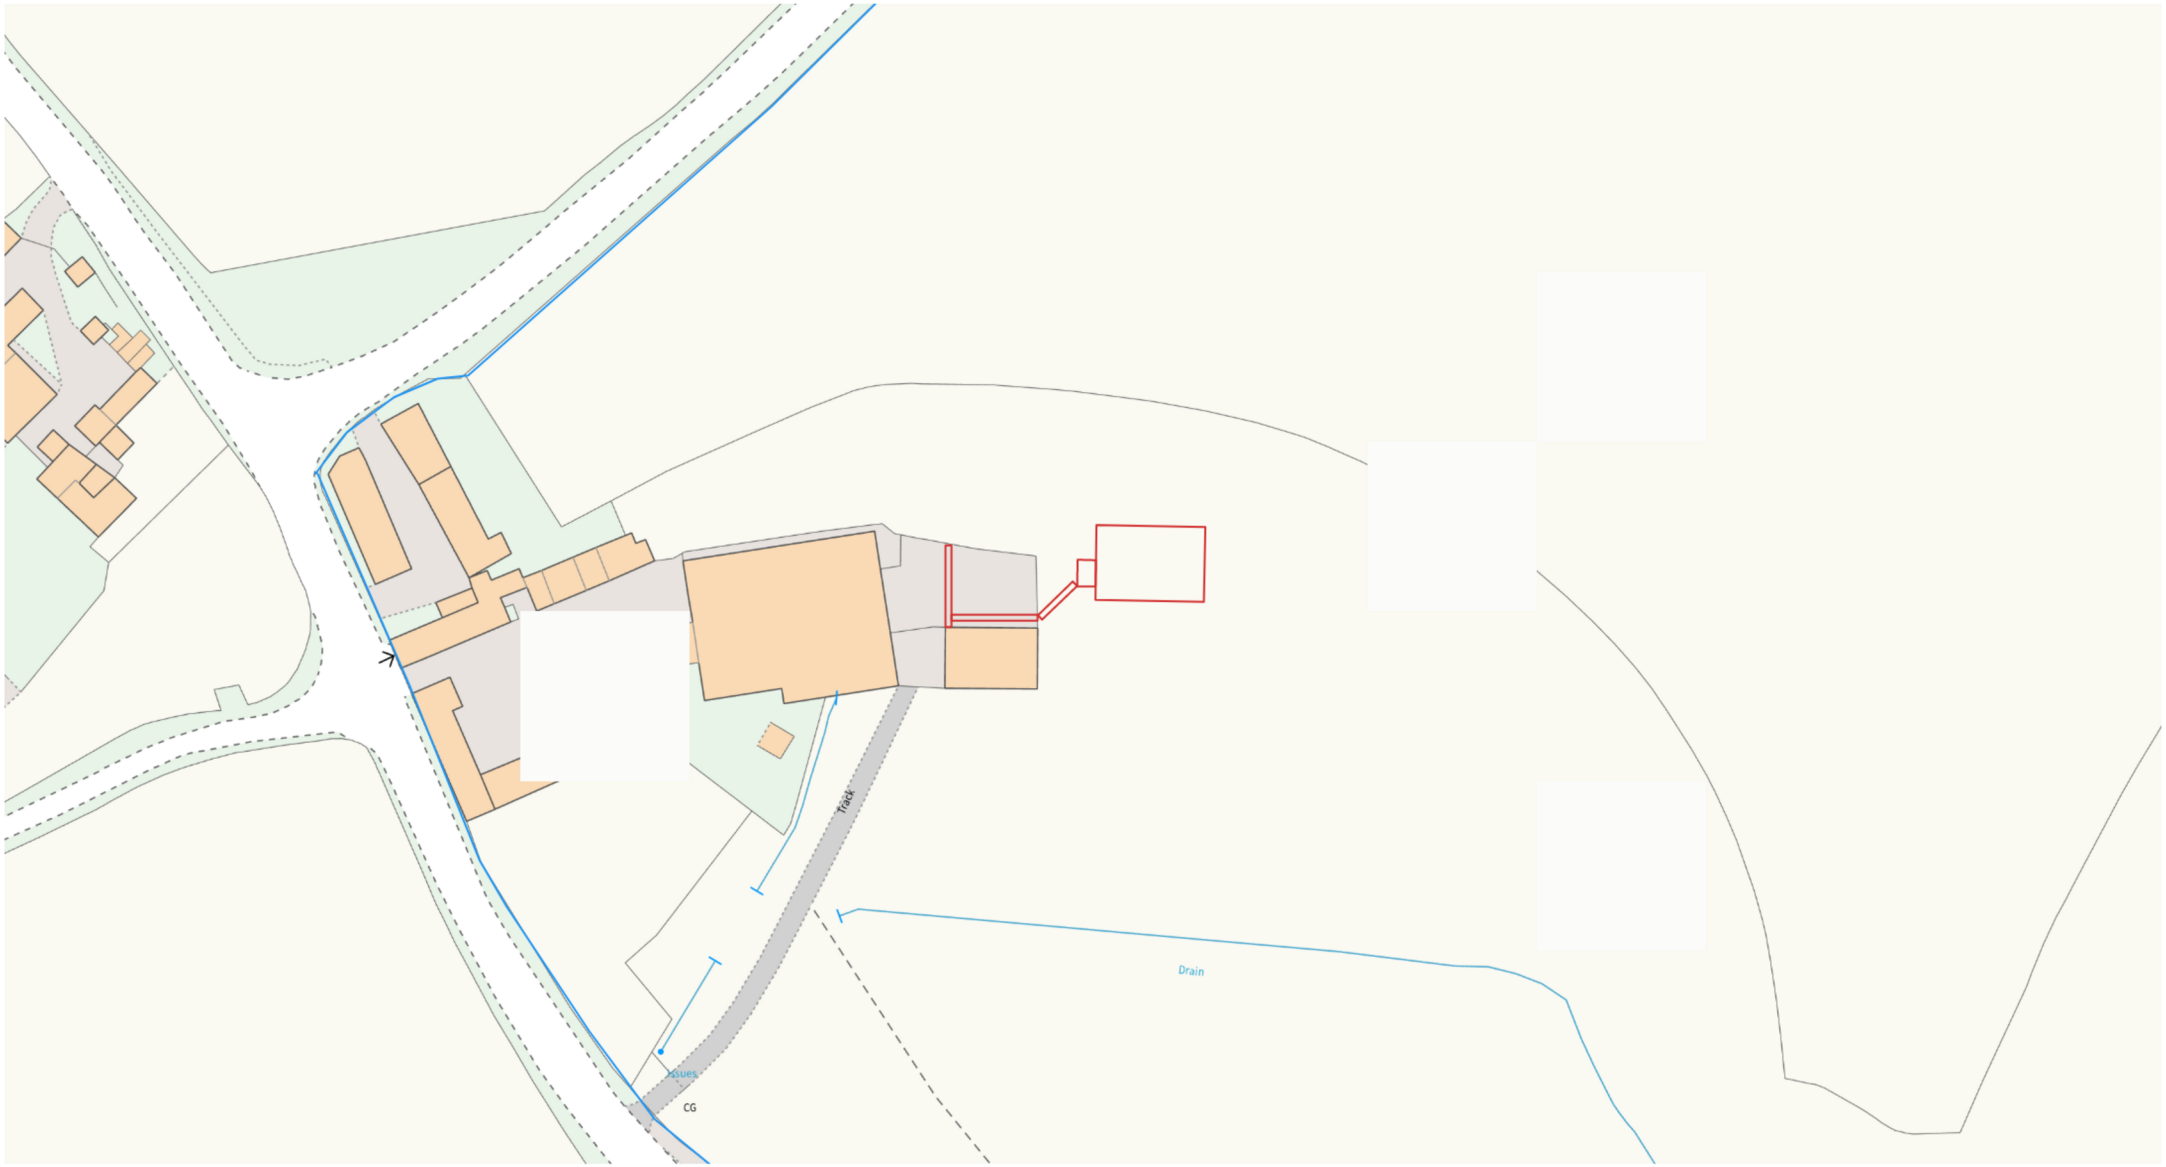

Produced on Land App, Mar 26, 2025.
© Crown copyright and database rights 2025 (licence number 100059532)

50 m
Scale 1:1250 (at A4)

N