


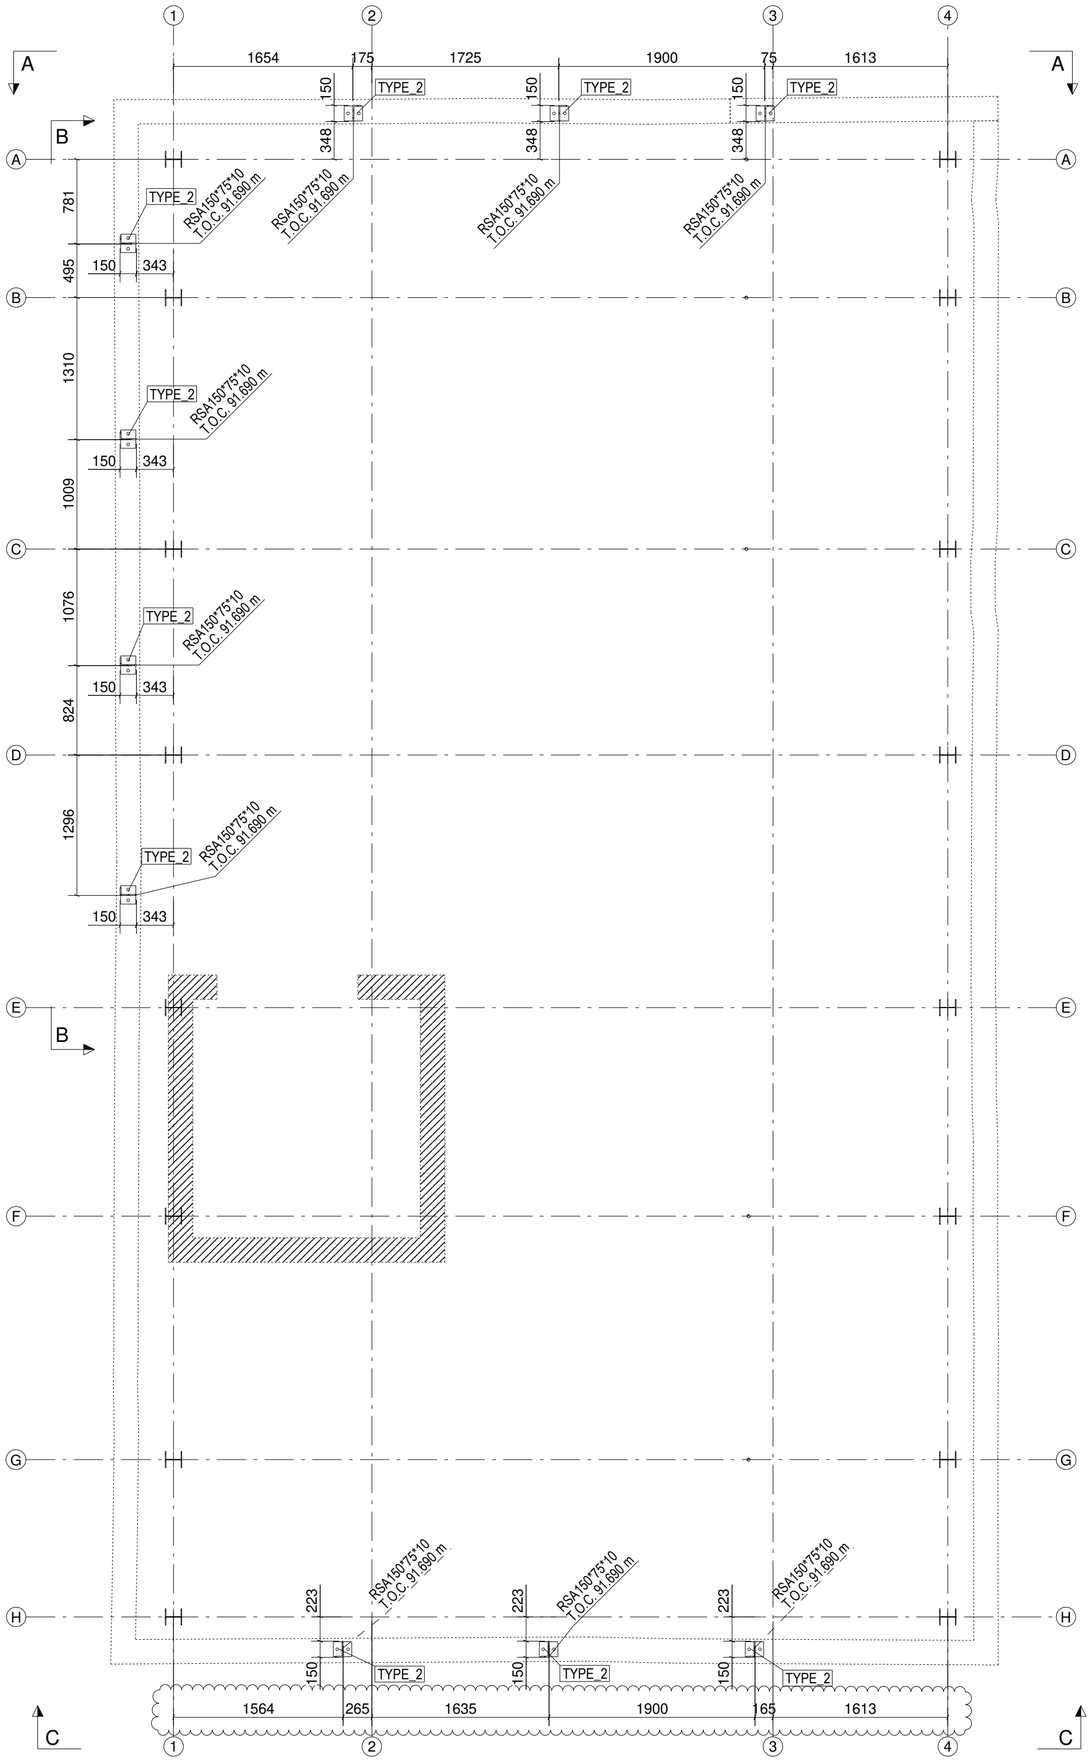


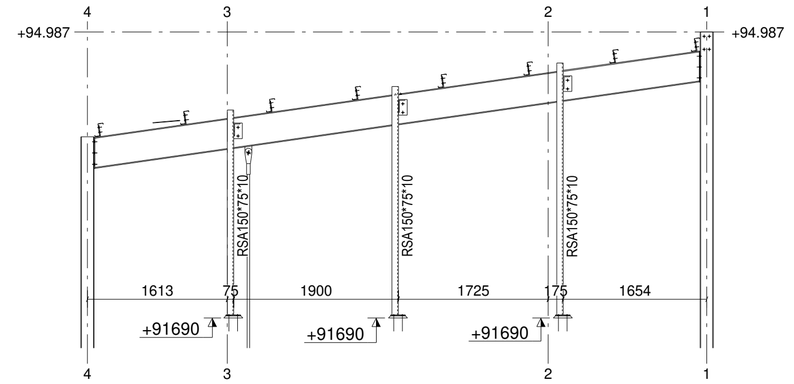


A - A

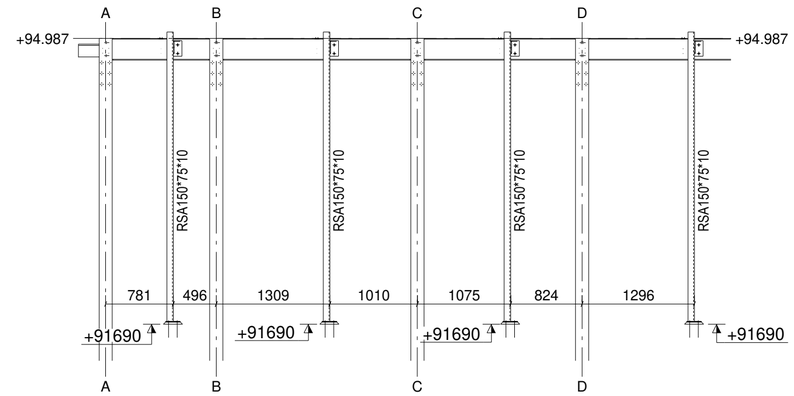

B - B

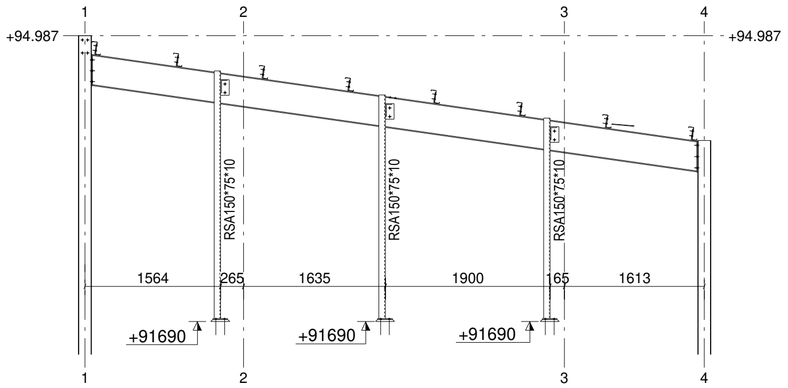


C - C

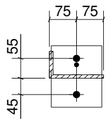

BASE TYPE: TYPE_2
HD BOLT: Ø16*240Lg HILTI-HY200
EMBEDMENT: 155mm
PROJECTION: 85mm
GROUT: 25mm
WASHER PLATES: 0*0

BASE PLATE 140 x 10 x 170

PLAN TYPE_2 (10)

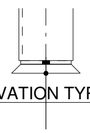

ELEVATION TYPE_2

REV MARK	REVISION DESCRIPTION	REVISION DATE
C01	CONSTRUCTION	13.02.2025
P02	AS CLOUDED	12.02.2025
P01	FIRST ISSUE	10.02.2025

Dawson Structural Engineering Co. Ltd
Lynchford Works, Four Crosses,
Llanymynech, Powys, SY22 6RB
T: 01691 831 004 E: sales@dawsonengineering.net

DRAWING TITLE	PROPOSED COURTYARD EXTENSION - WINDPOSTS		
CONTRACT	WREXHAM MUSEUM		
MODELLED BY	RP	**ISSUE DATE**	
CONTRACT NO	J1245	**SCALE**	1:12 1:40 1:50
DRAWING No	GA019	**REVISION No.**	C01

Tekla Structures