
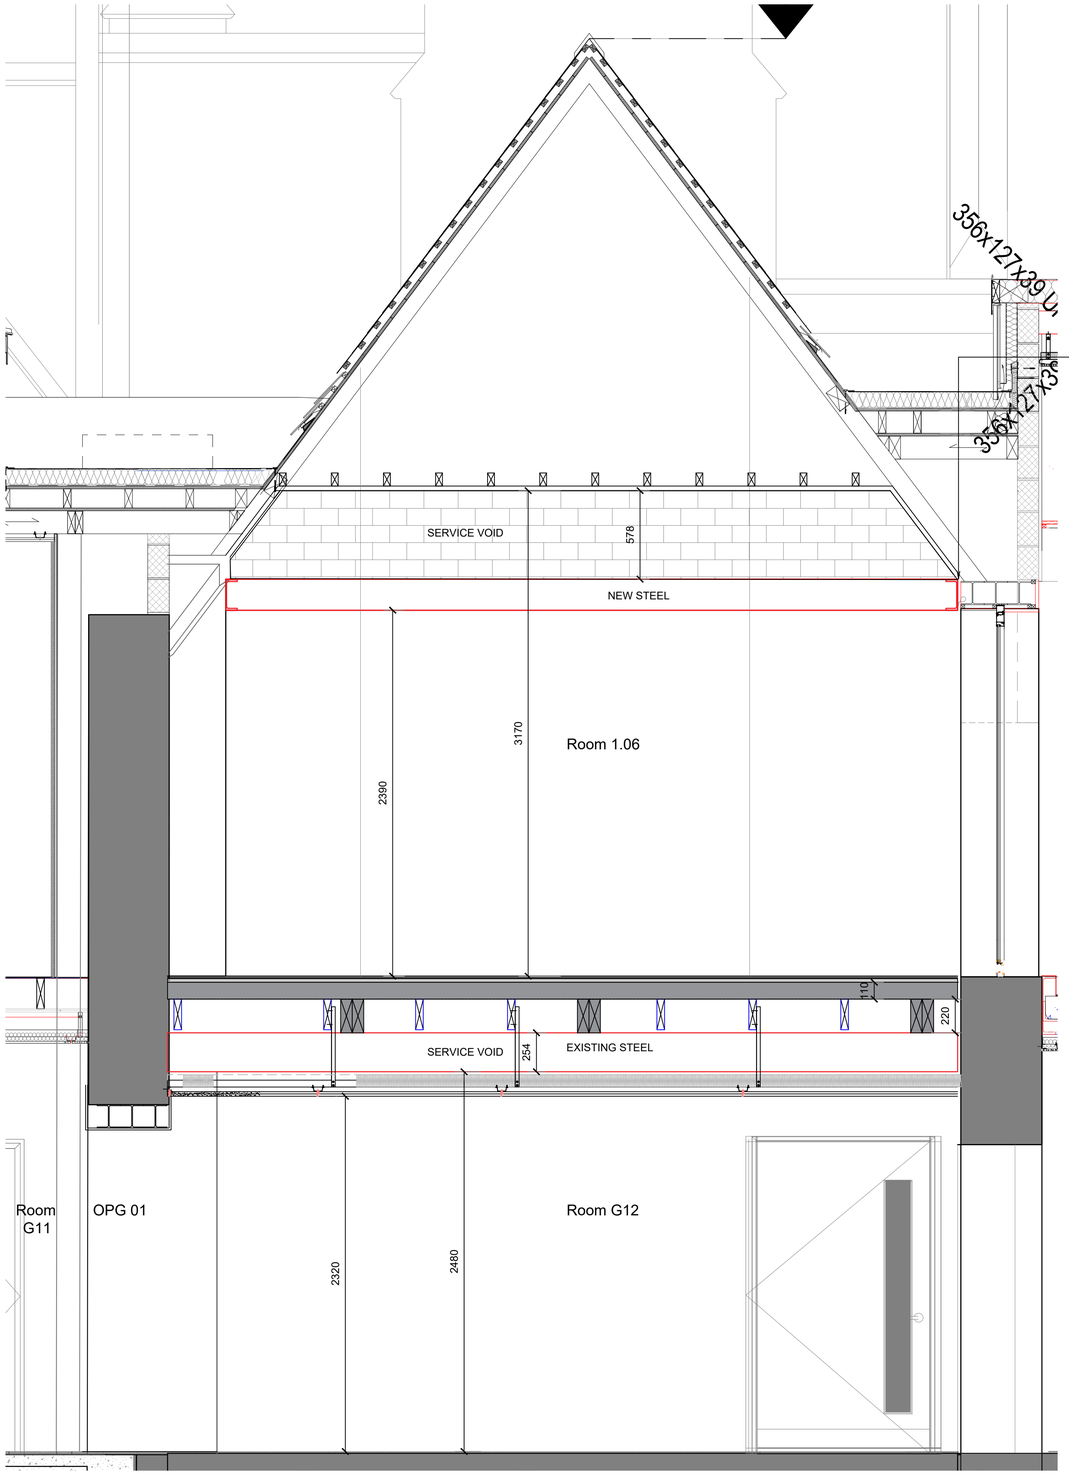


TOS - New PFC and beam to be set to the top of the existing eaves level. New steel to support existing ceiling joists. Steel and masonry to be clad in plaster board.

1 Short Section - G17
4506 1:20 @ A1

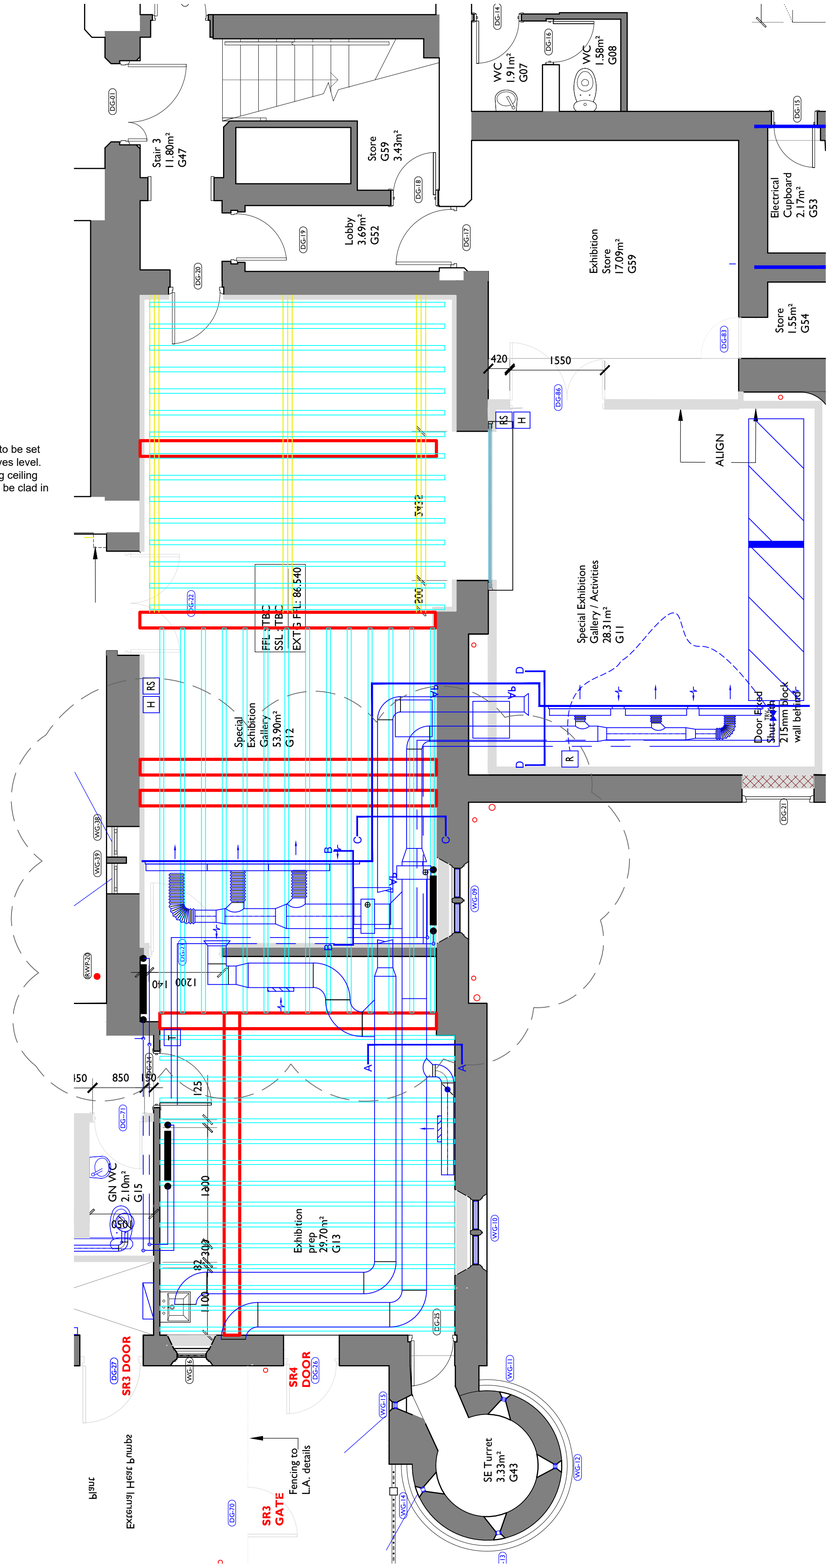

Notes:

Drawings are based on survey data and may not accurately represent what is physically present.


Do not scale from this drawing. All dimensions are to be verified on site before proceeding with the work.

All dimensions are in millimetres unless noted otherwise.

Purcell shall be notified in writing of any discrepancies.

All digital Information within this DWG format file is the copyright of Purcell Architecture Limited and is for information purposes only. No digital information maybe be reused or reproduced by any party for any purpose without written permission.

Key Plan
not to scale

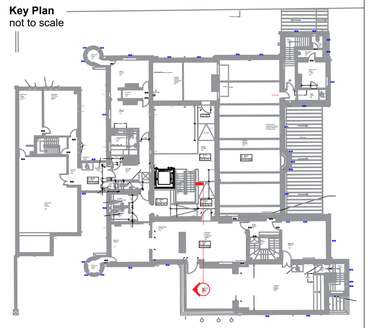

REV	DATE	BY	CHK	DESCRIPTION
P01	XX.XX.XX	XX	XX	First Issue

CLIENT
Haley Sharpe Design Ltd

PROJECT
Wrexham Museum Redevelopment

JOB NUMBER
241084

PURCELL

TITLE
Structural Setting out - Sheet 7

SIZE A1L
SCALE As Indicated

REV
SUITABILITY/REASON FOR ISSUE
Work in Progress

DRAWING NUMBER
241084-PUR-00-XX-DR-A-4506

PURCELL® IS THE REGISTERED TRADE NAME FOR PURCELL ARCHITECTURE LTD AND ALL SUBSIDIARY COMPANIES AND IS REGISTERED IN THE UNITED KINGDOM, EUROPEAN UNION, HONG KONG, CHINA AND AUSTRALIA.
© PURCELL 2024. www.purcell.uk.com