

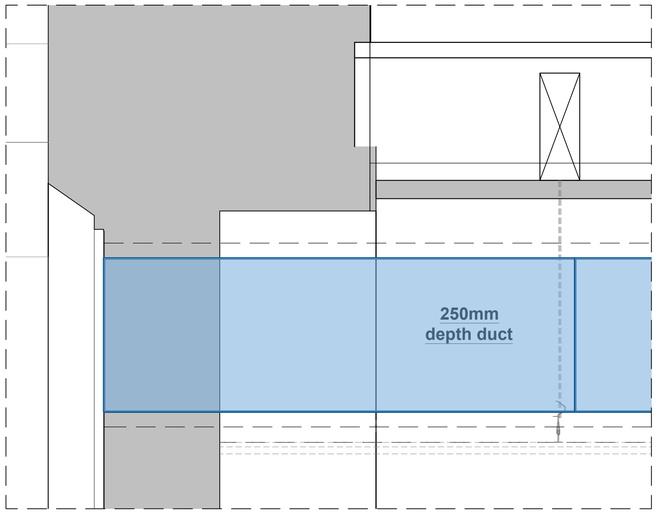



E 4511 DETAIL E
1:5 @ A1

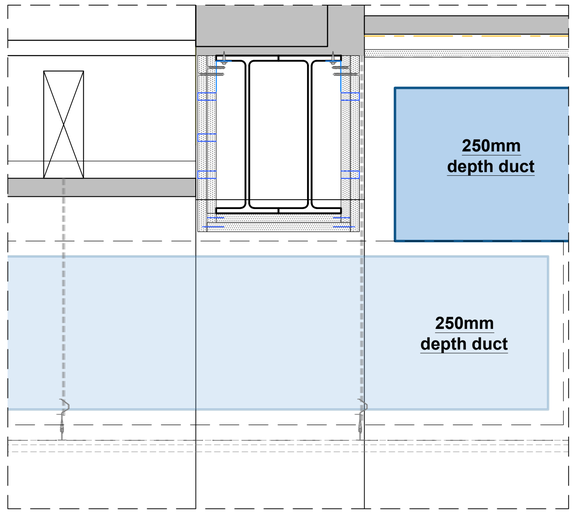


F 4511 DETAIL F
1:5 @ A1

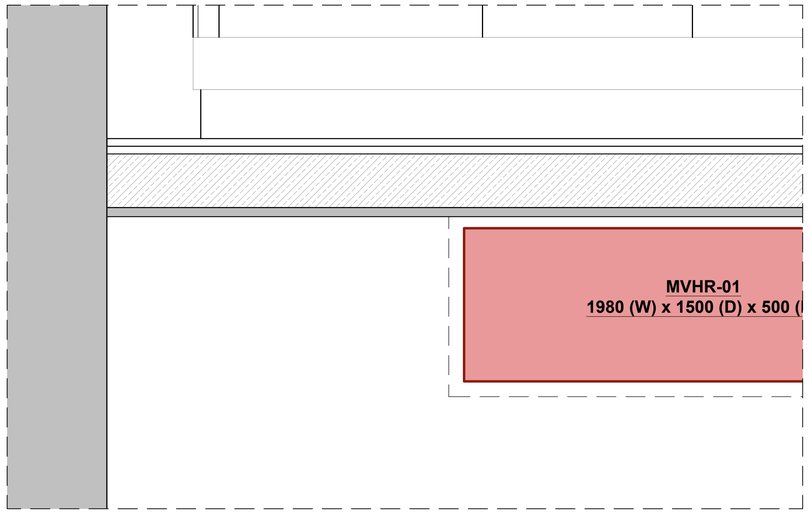


G 4511 DETAIL G
1:10 @ A1

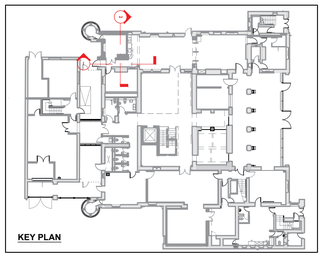

1:5 Scale
0 100mm 200mm 300mm 400mm 500mm

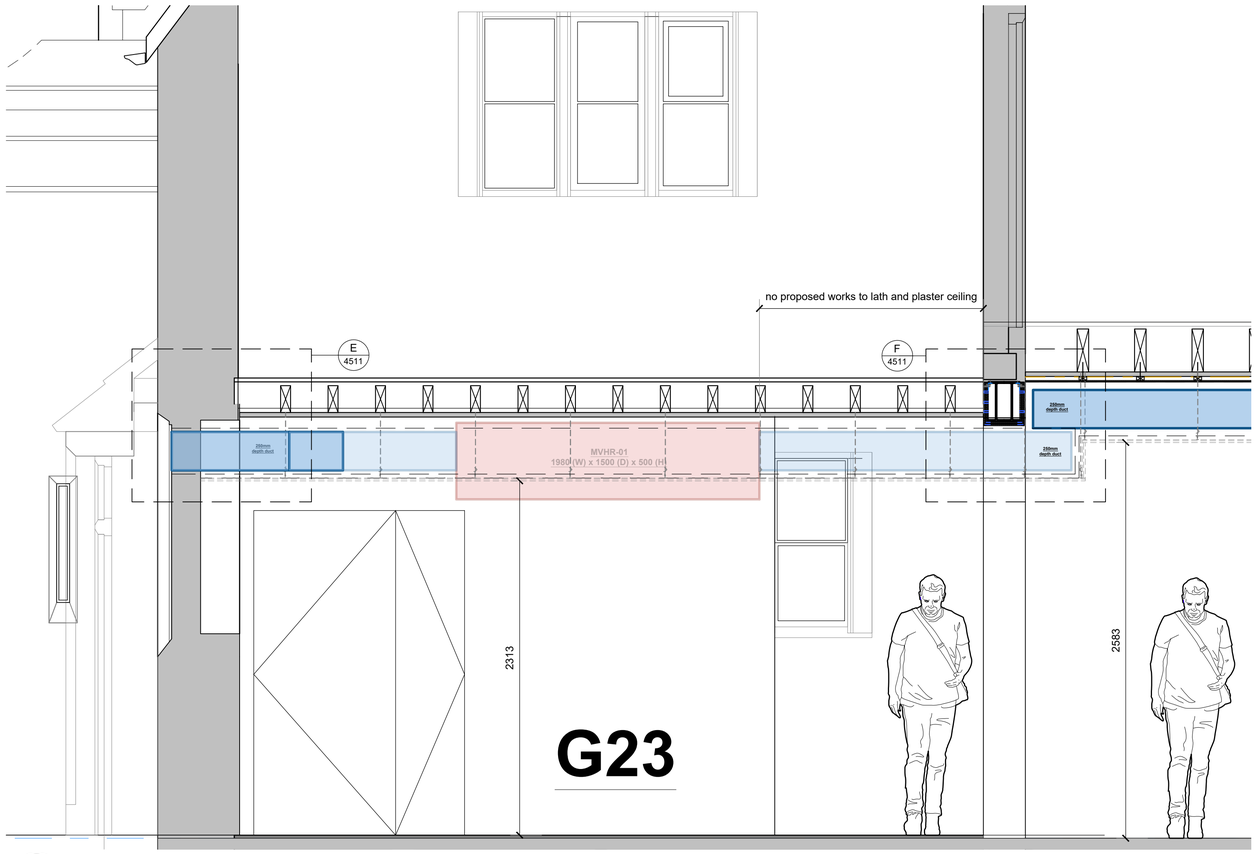

1 4511 G23 Elevation Section 1
1:20 @ A1

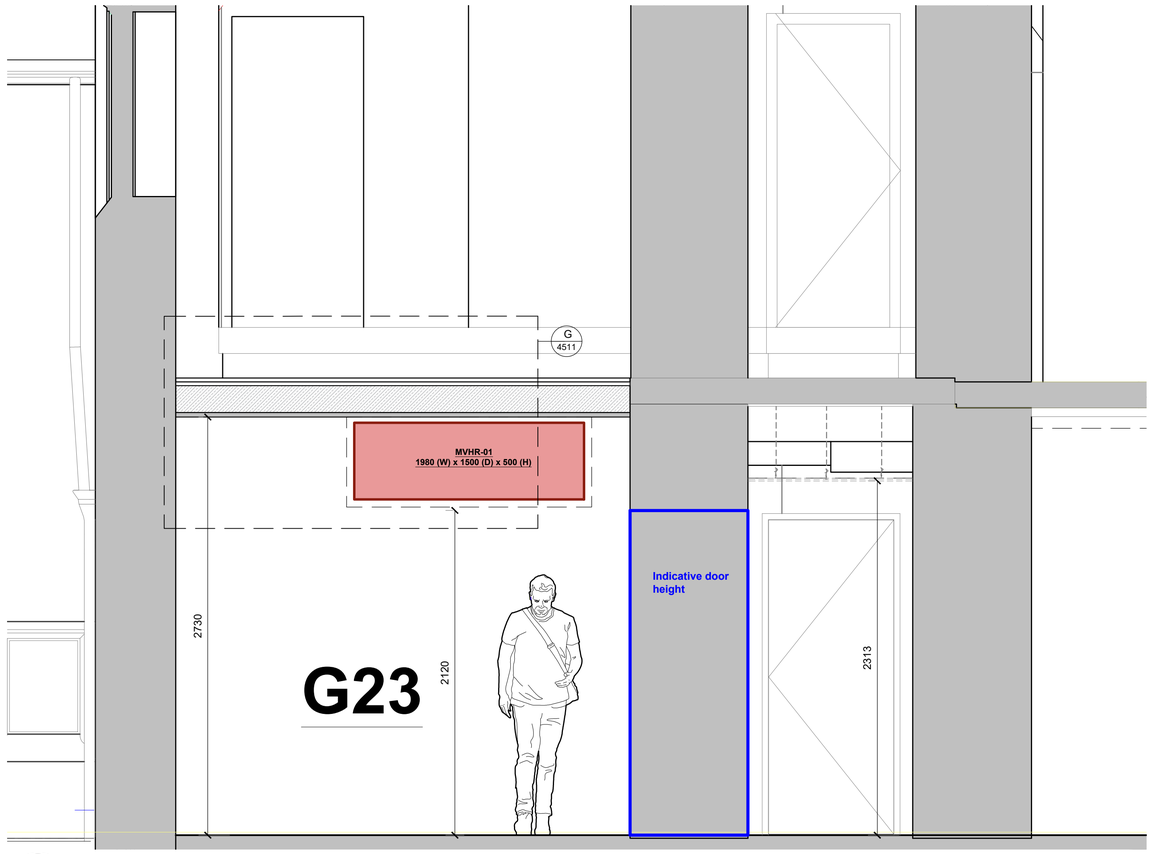

2 4511 G23 Elevation Section 2
1:20 Scale
0 250mm 500mm 750mm 1m 2m

1:10 Scale
0 200mm 400mm 600mm 800mm 1m

REV A - 29/11/2024
REV B 03/12/2024

Notes:

Drawings are based on survey data and may not accurately represent what is physically present.

Do not scale from this drawing. All dimensions are to be verified on site before proceeding with the work.

All dimensions are in millimetres unless noted otherwise.

Purcell shall be notified in writing of any discrepancies.
All digital information within this DWG format file is the copyright of Purcell Architecture Limited and is for information purposes only. No digital information maybe reused or reproduced by any party for any purpose without written permission.

REV	DATE	BY	CHK	DESCRIPTION
C02	03/12/2024	ZB	ZB	Issued for Construction
C01	29.11.24	AM	ZB	Issued for Construction

CLIENT
Haley Sharpe Design Ltd

PROJECT
Wrexham Museum Redevelopment

JOB NUMBER
241084

TITLE
Structural Setting Out - Sheet 8

SIZE A1L
SCALE As Indicated

REV C02
SUITABILITY/REASON FOR ISSUE
A5 - Construction Approved

DRAWING NUMBER
241084-PUR-ZZ-XX-DR-A-4511

PURCELL

PURCELL® IS THE REGISTERED TRADE NAME FOR PURCELL ARCHITECTURE LTD AND ALL SUBSIDIARY COMPANIES AND IS REGISTERED IN THE UNITED KINGDOM, EUROPEAN UNION, HONG KONG, CHINA AND AUSTRALIA.
© PURCELL 2024. www.purcelluk.com