

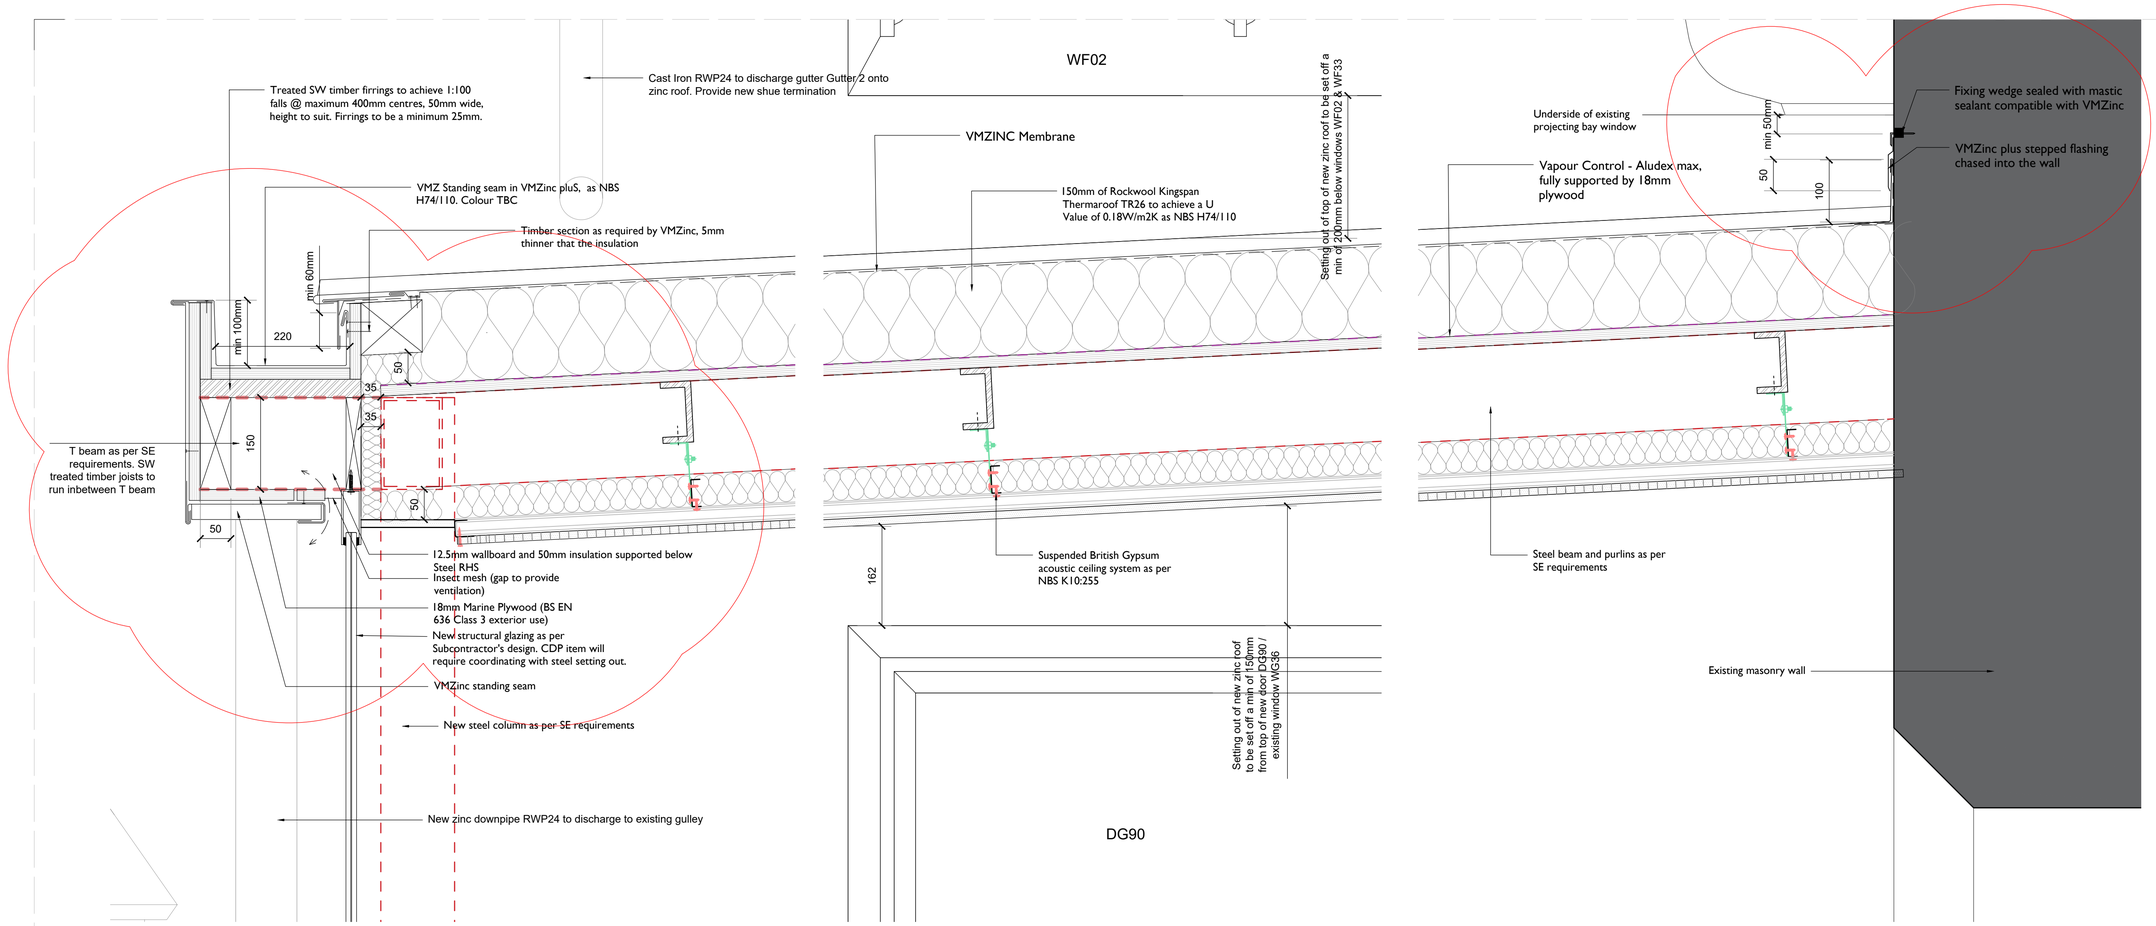


1 4103 New Main Entrance Roof - Eaves Detail
Scale - 1:5

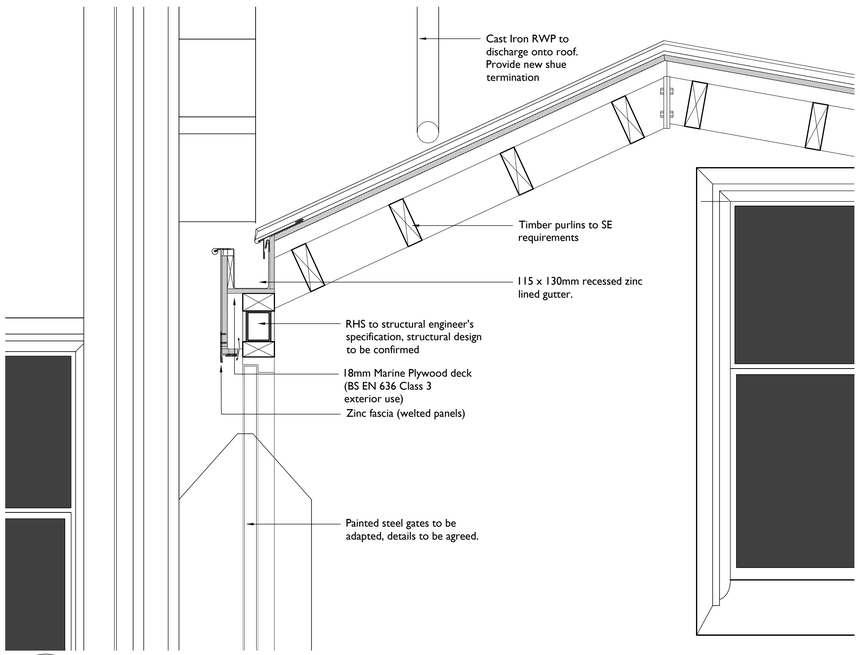

3 4103 New Bin Store - Eaves Detail
Scale - 1:10

2 4103 New Main Entrance Roof - Wall Abutment Detail
Scale - 1:5

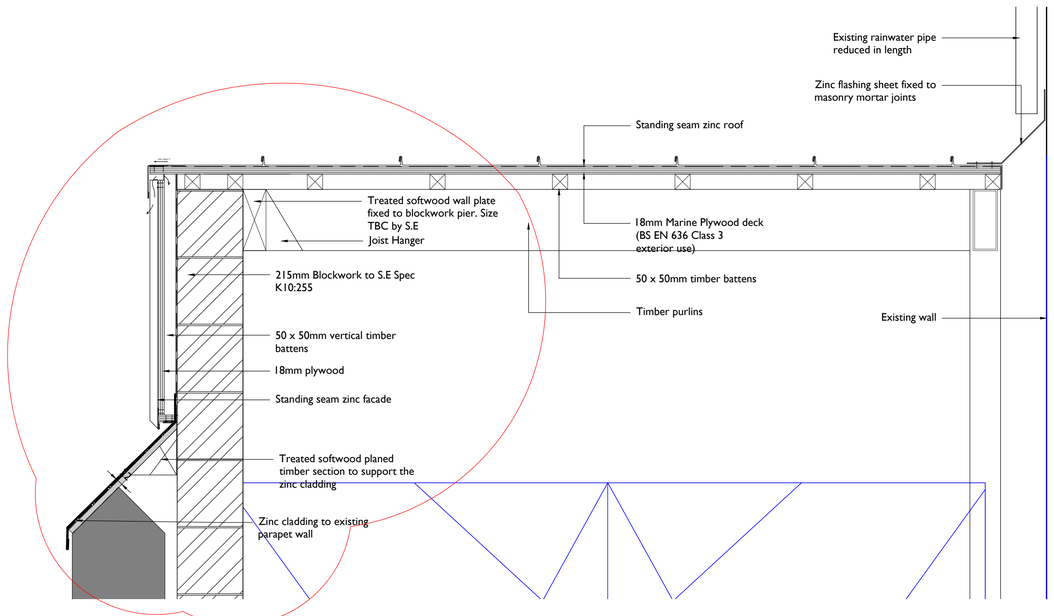

4 4103 New Bin Store - Verge Detail at Pier
Scale - 1:10

Notes: 09/12/2024 09:54:50


Drawings are based on survey data and may not accurately represent what is physically present.

Do not scale from this drawing. All dimensions are to be verified on site before proceeding with the work.

All dimensions are in millimeters unless noted otherwise.

Purcell shall be notified in writing of any discrepancies.

Key Plan
not to scale

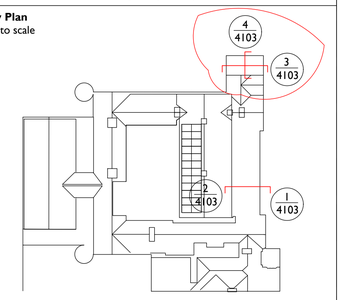

0 100mm 200mm 300mm 400mm 500mm

0 200mm 400mm 600mm 800mm 1 m

COORDINATION REQUIRED BY STRUCTURAL GLAZING SUBCONTRACTOR AND STEEL FABRICATOR

Information subject to amendment following assessment of advice regarding:
- Structural requirements
- Building Regulations

REV	DATE	BY	CHK	DESCRIPTION
C01	10/06/2024	CH	JR	Construction Issue

CLIENT
Haley Sharpe Design Ltd

PROJECT
Wrexham Museum Redevelopment

JOB NUMBER
241084

PURCELL

TITLE
Bin Store & Main Entrance

SIZE	SCALE	LAST REVISED	DRAWN	CHECKED
A1L	As Indicated	18/08/2023		

REV **C01** SUITABILITY/REASON FOR ISSUE **A5 - Construction Approved**

DRAWING NAME
241084-PUR-00-ZZ-DR-A-4103

St James', 79 Oxford Street, Manchester, M1 6FQ
© PURCELL 2019. PURCELL ® IS THE TRADING NAME OF PURCELL ARCHITECTURE LTD.