

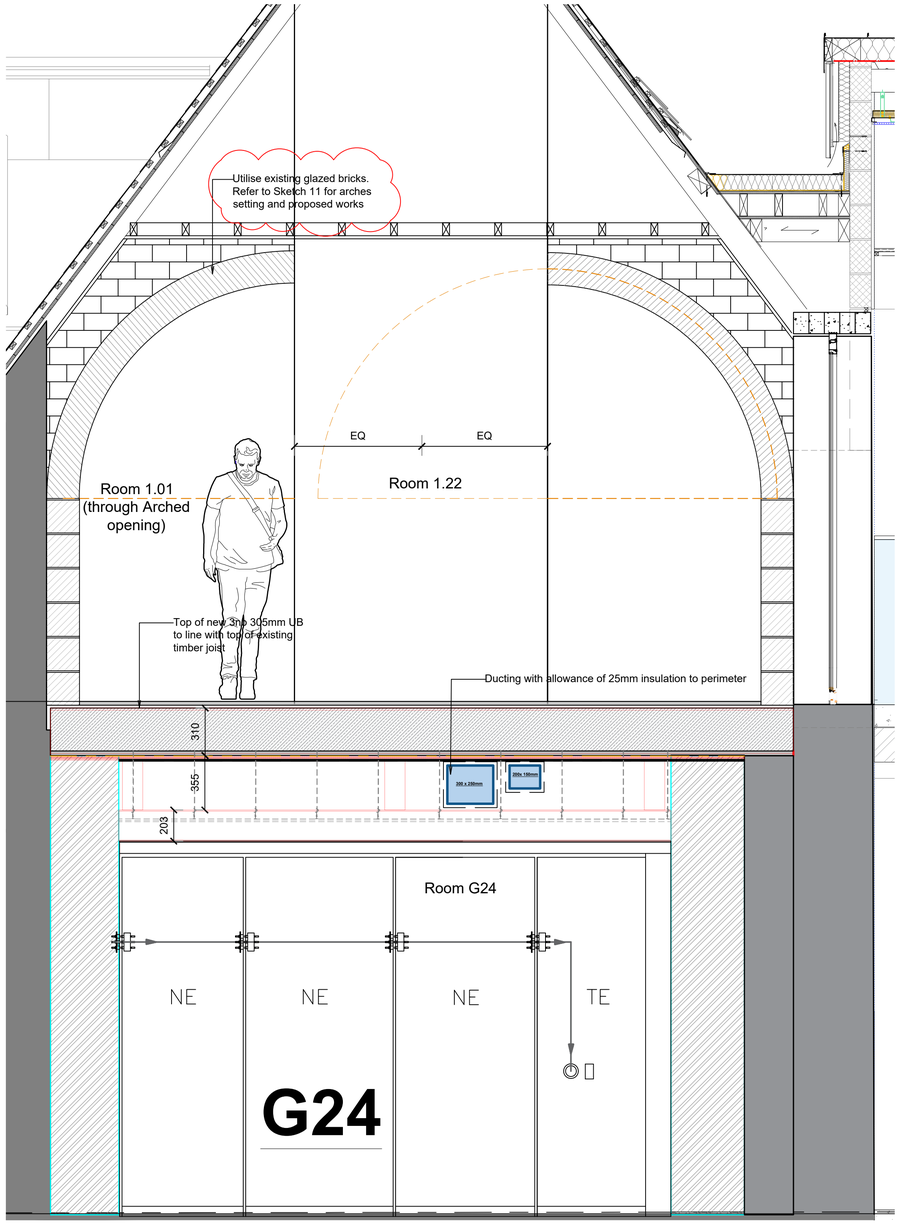



1 / 4505 G24 Section 1
1:20 @ A1

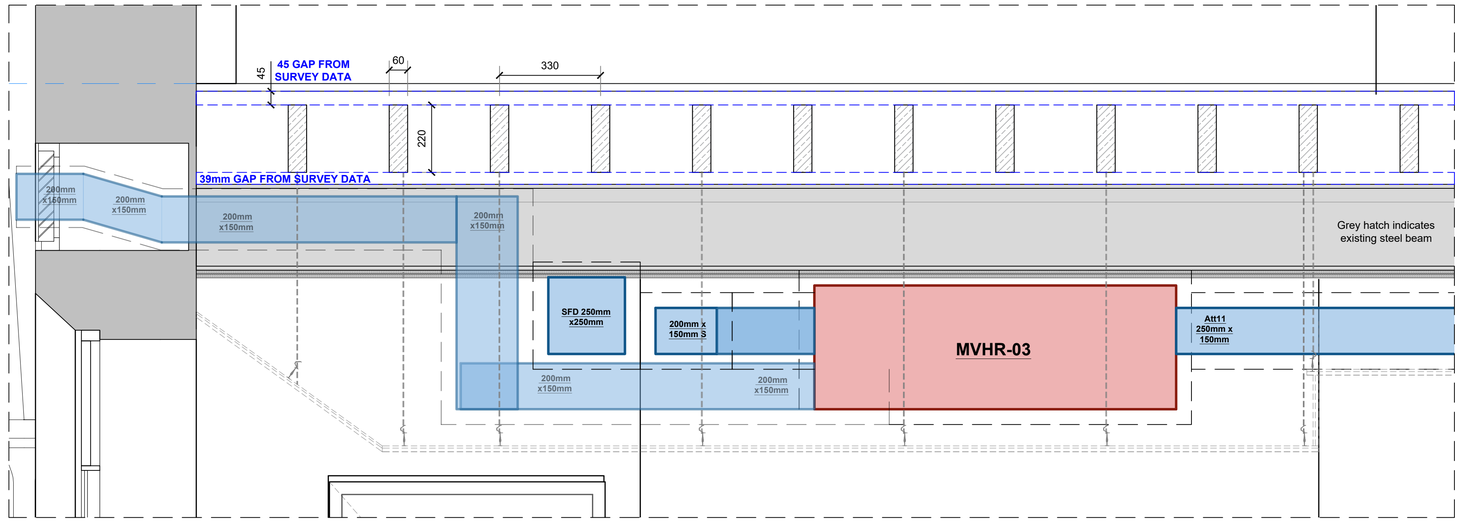

A / 4505 DETAIL A
1:10 @ A1

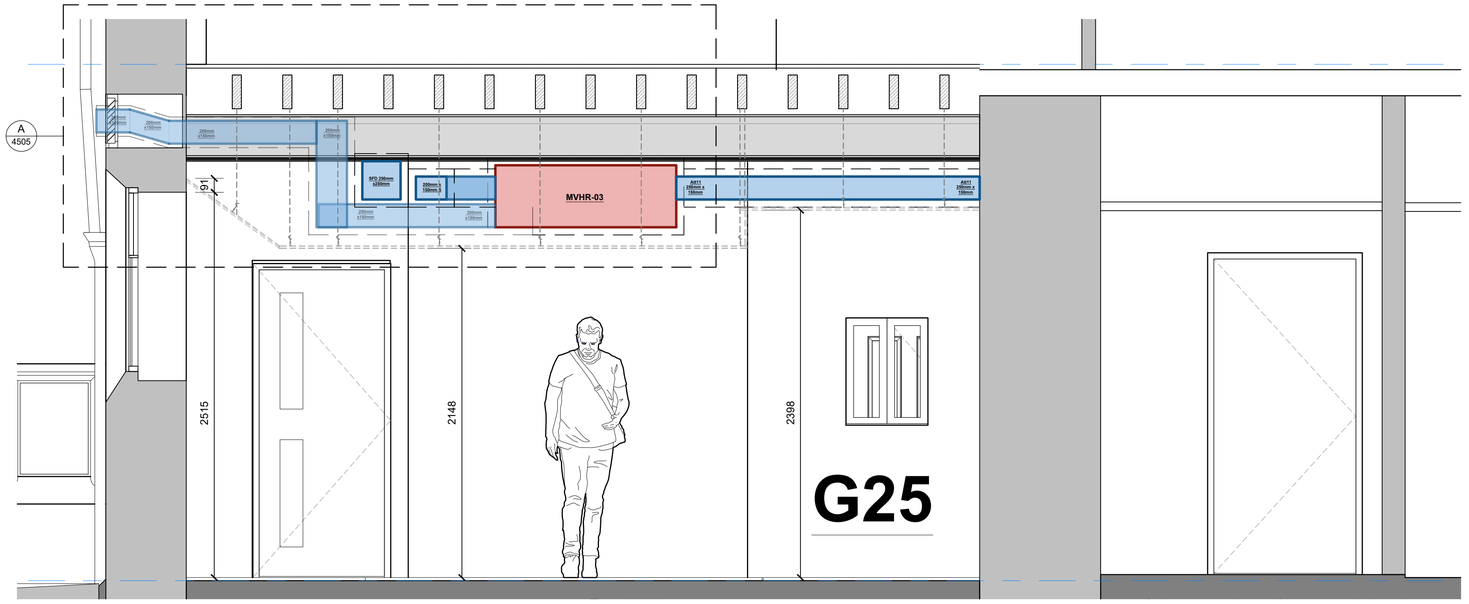

2 / 4505 G25 Elevation Section 2
1:20 @ A1

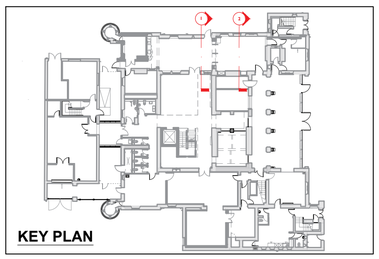

1:20 Scale
0 250mm 500mm 750mm 1m 2m

1:10 Scale
0 200mm 400mm 600mm 800mm 1m

Notes:

Drawings are based on survey data and may not accurately represent what is physically present.

Do not scale from this drawing. All dimensions are to be verified on site before proceeding with the work.

All dimensions are in millimeters unless noted otherwise.

Purcell shall be notified in writing of any discrepancies.

All digital Information within this DWG format file is the copyright of Purcell Architecture Limited and is for information purposes only. No digital information maybe be reused or reproduced by any party for any purpose without written permission.

REV	DATE	BY	CHK	DESCRIPTION
C02	03/12/2024	ZB	ZB	Issued for Construction
C01	29.11.24	AM	ZB	Issued for Construction

CLIENT
Haley Sharpe Design Ltd

PROJECT
Wrexham Museum Redevelopment

JOB NUMBER
241084

TITLE
Structural Setting Out - Sheet 6

SIZE A1L SCALE As Indicated

REV C02 SUITABILITY/REASON FOR ISSUE
A5 - Construction Approved

DRAWING NUMBER
241084-PUR-ZZ-XX-DR-A-4505

PURCELL

PURCELL ARCHITECTURE AUSTRALIA PTY LIMITED IS REGISTERED IN AUSTRALIA. PURCELL ARCHITECTURE LIMITED IS THE HOLDING ENTITY REGISTERED IN THE UK. © PURCELL 2024
Nominated Architect: Tracey Skovronek, ARN NSW 11029
Warrane - Office 26, The Commons, 388 George Street, Sydney, NSW 2000, Australia
info@purcellap.com
www.purcellap.com
ABN 43 636 400 327