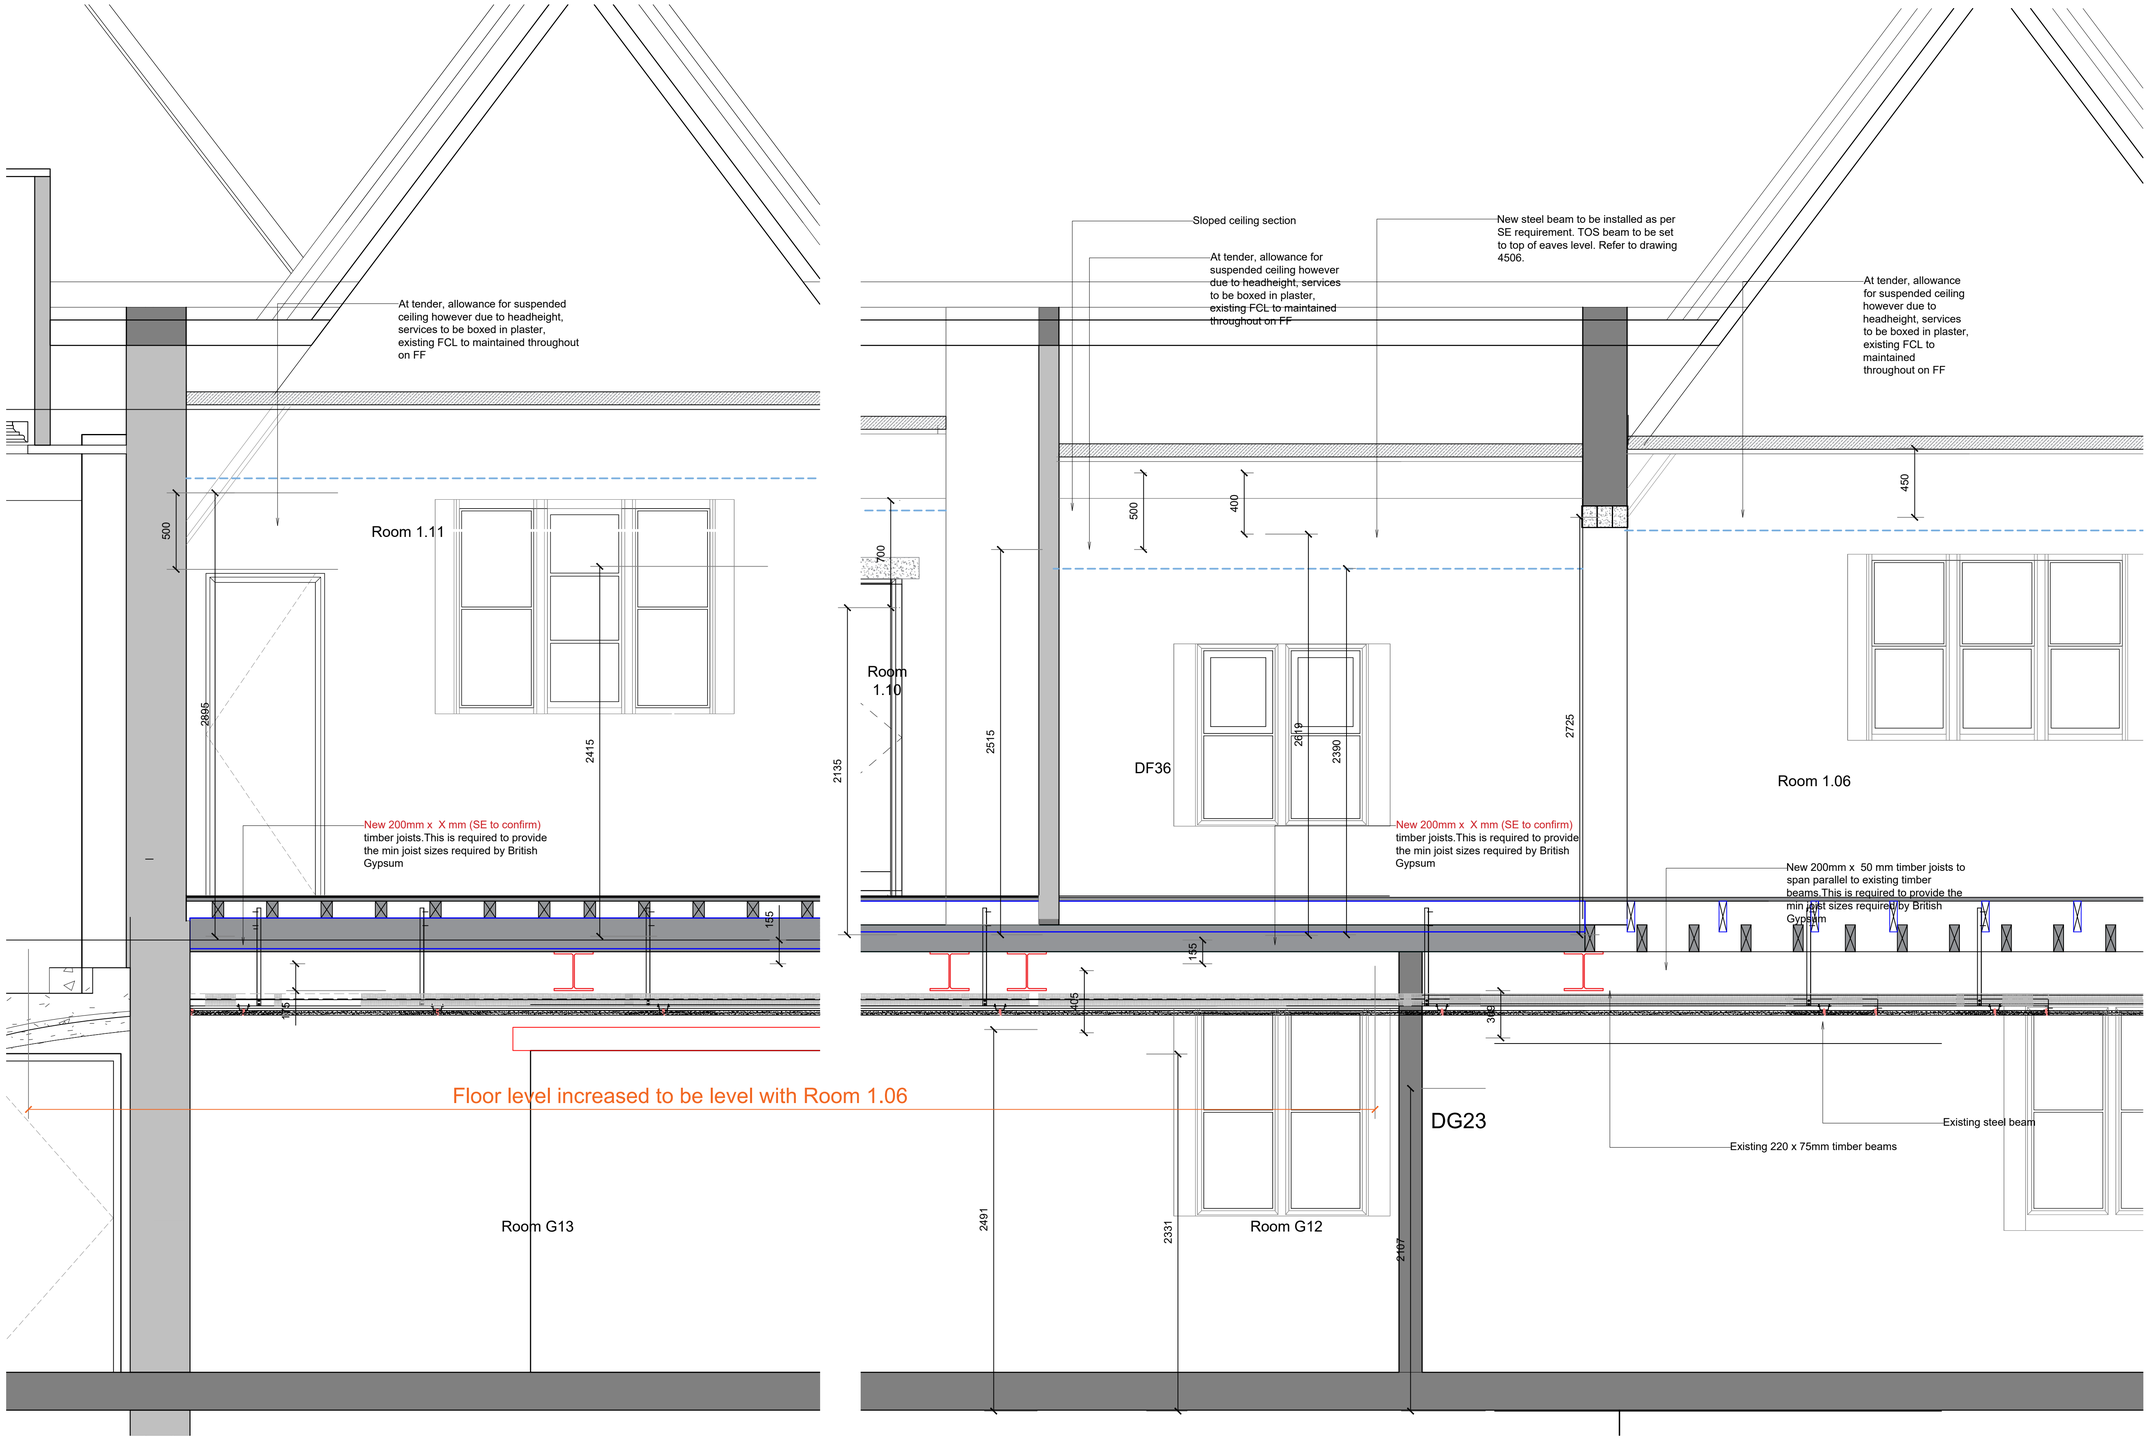



2
4503
G24 Section Detail 2
1:20 @ A1

**Notes:**

Drawings are based on survey data and may not accurately represent what is physically present.


Do not scale from this drawing. All dimensions are to be verified on site before proceeding with the work.

All dimensions are in millimetres unless noted otherwise.

Purcell shall be notified in writing of any discrepancies.

All digital Information within this DWG format file is the copyright of Purcell Architecture Limited and is for information purposes only. No digital information maybe be reused or reproduced by any party for any purpose without written permission.

**Key Plan**
not to scale

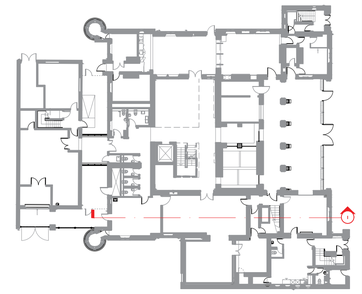

| REV | DATE | BY | CHK | DESCRIPTION |
|---|---|---|---|---|
| P01 | XX.XX.XX | XX | XX | First Issue |

CLIENT
**Haley Sharpe Design Ltd**

PROJECT
**Wrexham Museum Redevelopment**

JOB NUMBER
**241084**

PURCELL

TITLE
**Structural Setting out - Sheet 4**

SIZE A1L
SCALE As Indicated

REV
SUITABILITY/REASON FOR ISSUE
**Work in Progress**

DRAWING NUMBER
**241084-PUR-00-XX-DR-A-4503**

PURCELL® IS THE REGISTERED TRADE NAME FOR PURCELL ARCHITECTURE LTD AND ALL SUBSIDIARY COMPANIES AND IS REGISTERED IN THE UNITED KINGDOM, EUROPEAN UNION, HONG KONG, CHINA AND AUSTRALIA.
© PURCELL 2024. www.purcelluk.com