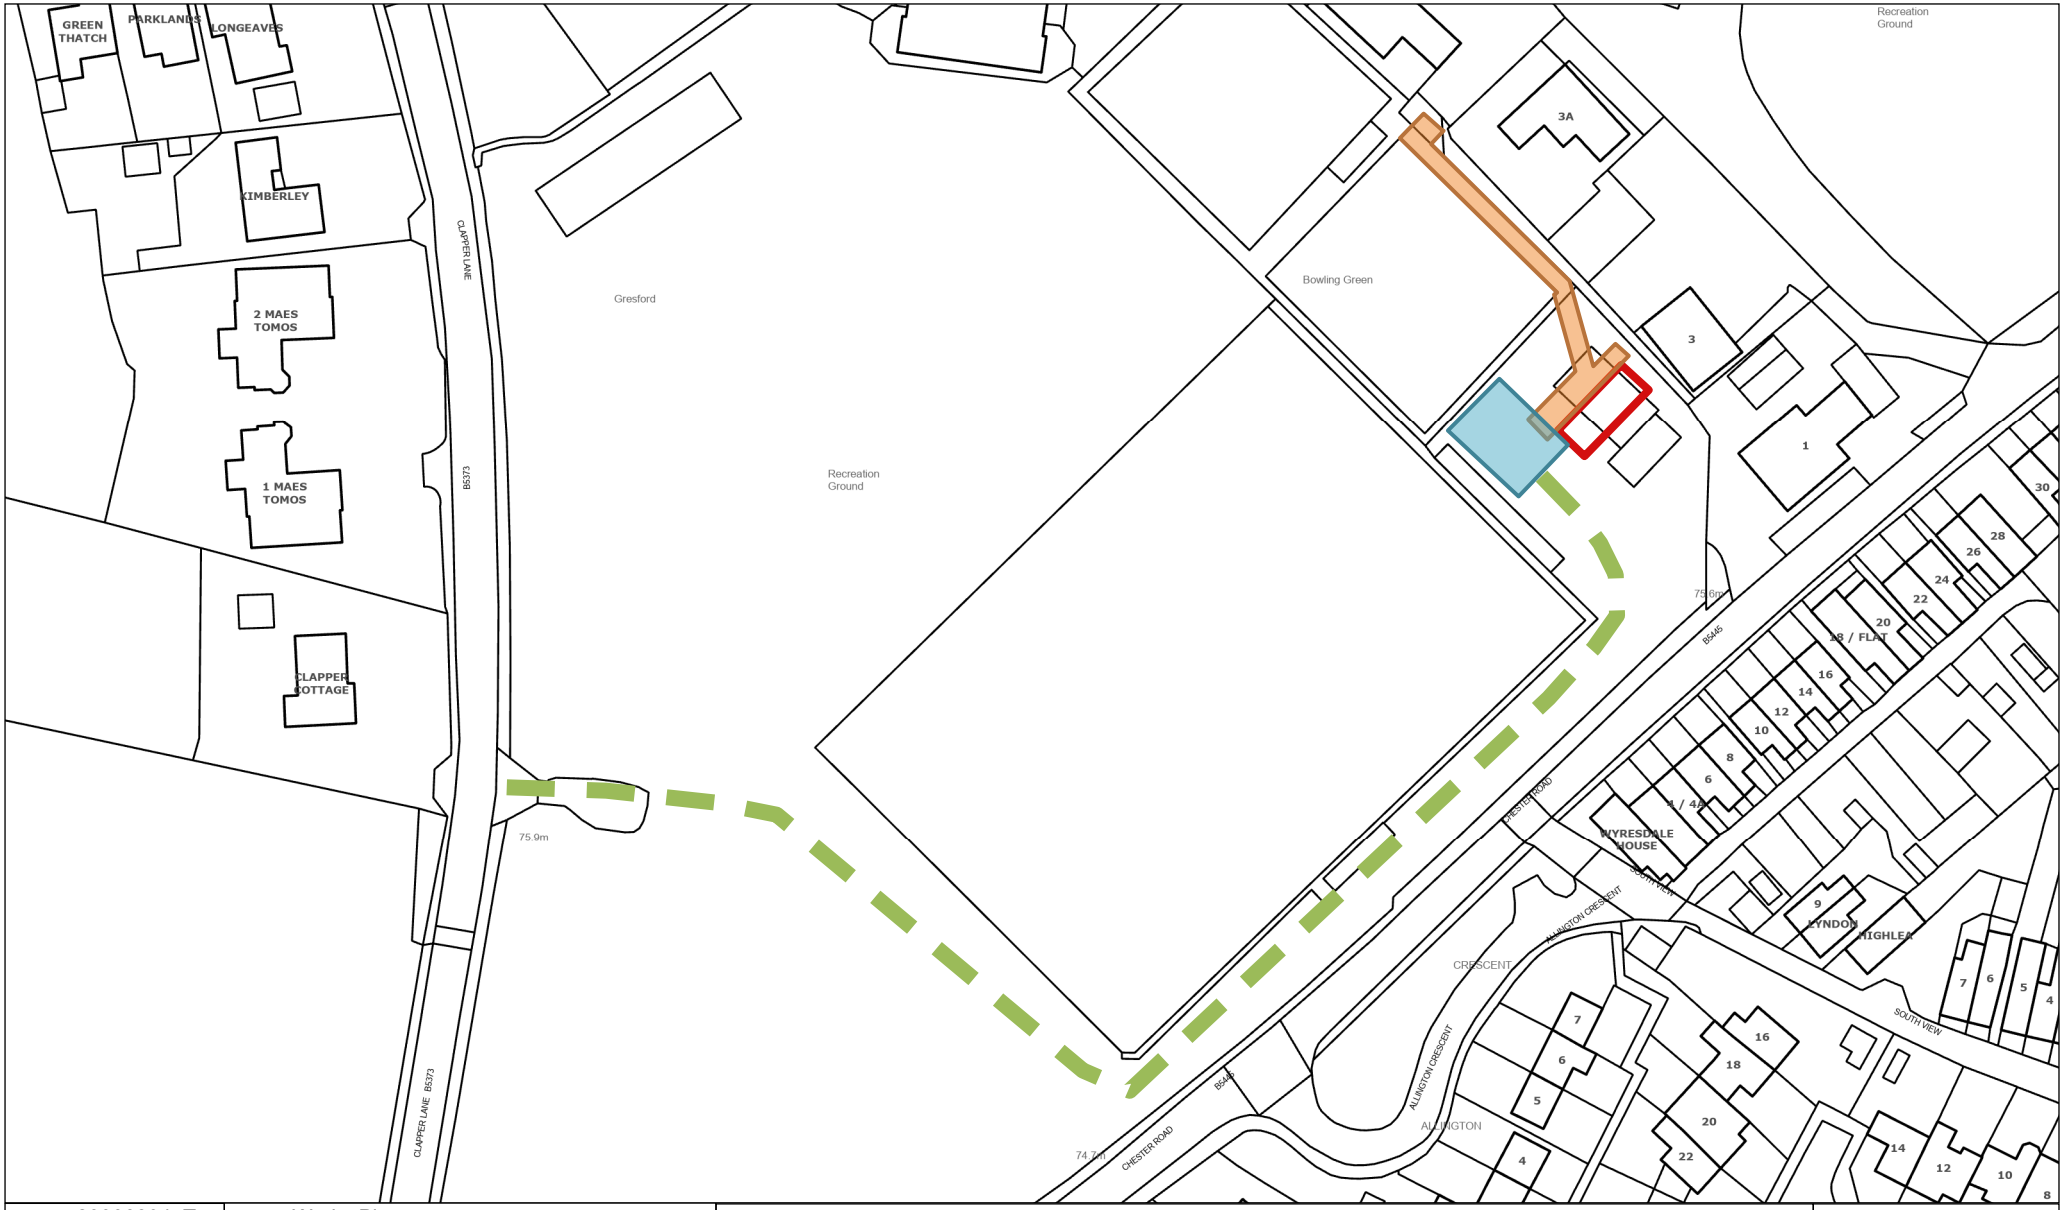


Project ID:	23006894_Temporary Works Plan
SCALE:	1:1,250 @A4
USER ID:	M Thomas
DATE:	18/10/2024
PROJECT PLAN	
GRID REFERENCE:	E: 334734E N: 354562N

0 20 40 m

N

Some examples of Plant Items:

Valve | Depth of Cover | Syphon | Diameter Change | Material Change

TITLE : Gresford Governor Construction Plan

The plan shows those pipes owned by Wales & West Utilities or the relevant Gas Distribution Network in their roles as Licenced Gas Transporters (GT). Gas pipes owned by other GTs, or otherwise privately owned, may be present in this area. Information with regard to such pipes should be obtained from the relevant owners. The information shown on this plan is given without warranty, the accuracy thereof cannot be guaranteed. Service pipes, valves, syphons, stub connections, etc. are not shown but their presence should be anticipated. No liability of any kind whatsoever is accepted by Wales & West Utilities, the relevant Gas Distribution Network, or their agents, servants or contractors for any error or omission. Safe digging practices, in accordance with HS(G)47, must be used to verify and establish the actual position of mains, pipes, services and other apparatus on site before any mechanical plant is used. It is your responsibility to ensure that this information is provided to all persons (either direct labour or contractors) working for you or near gas apparatus. The information included on this plan should not be referred to beyond a period of 28 days from the date of issue.

WALES&WEST UTILITIES

Reproduced by permission of Ordnance Survey on behalf of HMSO. ©Crown copyright and database right 2024. All rights reserved. Ordnance Survey Licence number 0100031673.