

S|C|P

APPENDIX D

S|C|P

APPENDIX E


S|C|P

APPENDIX F

NOTES			

S|C|P

APPENDIX G

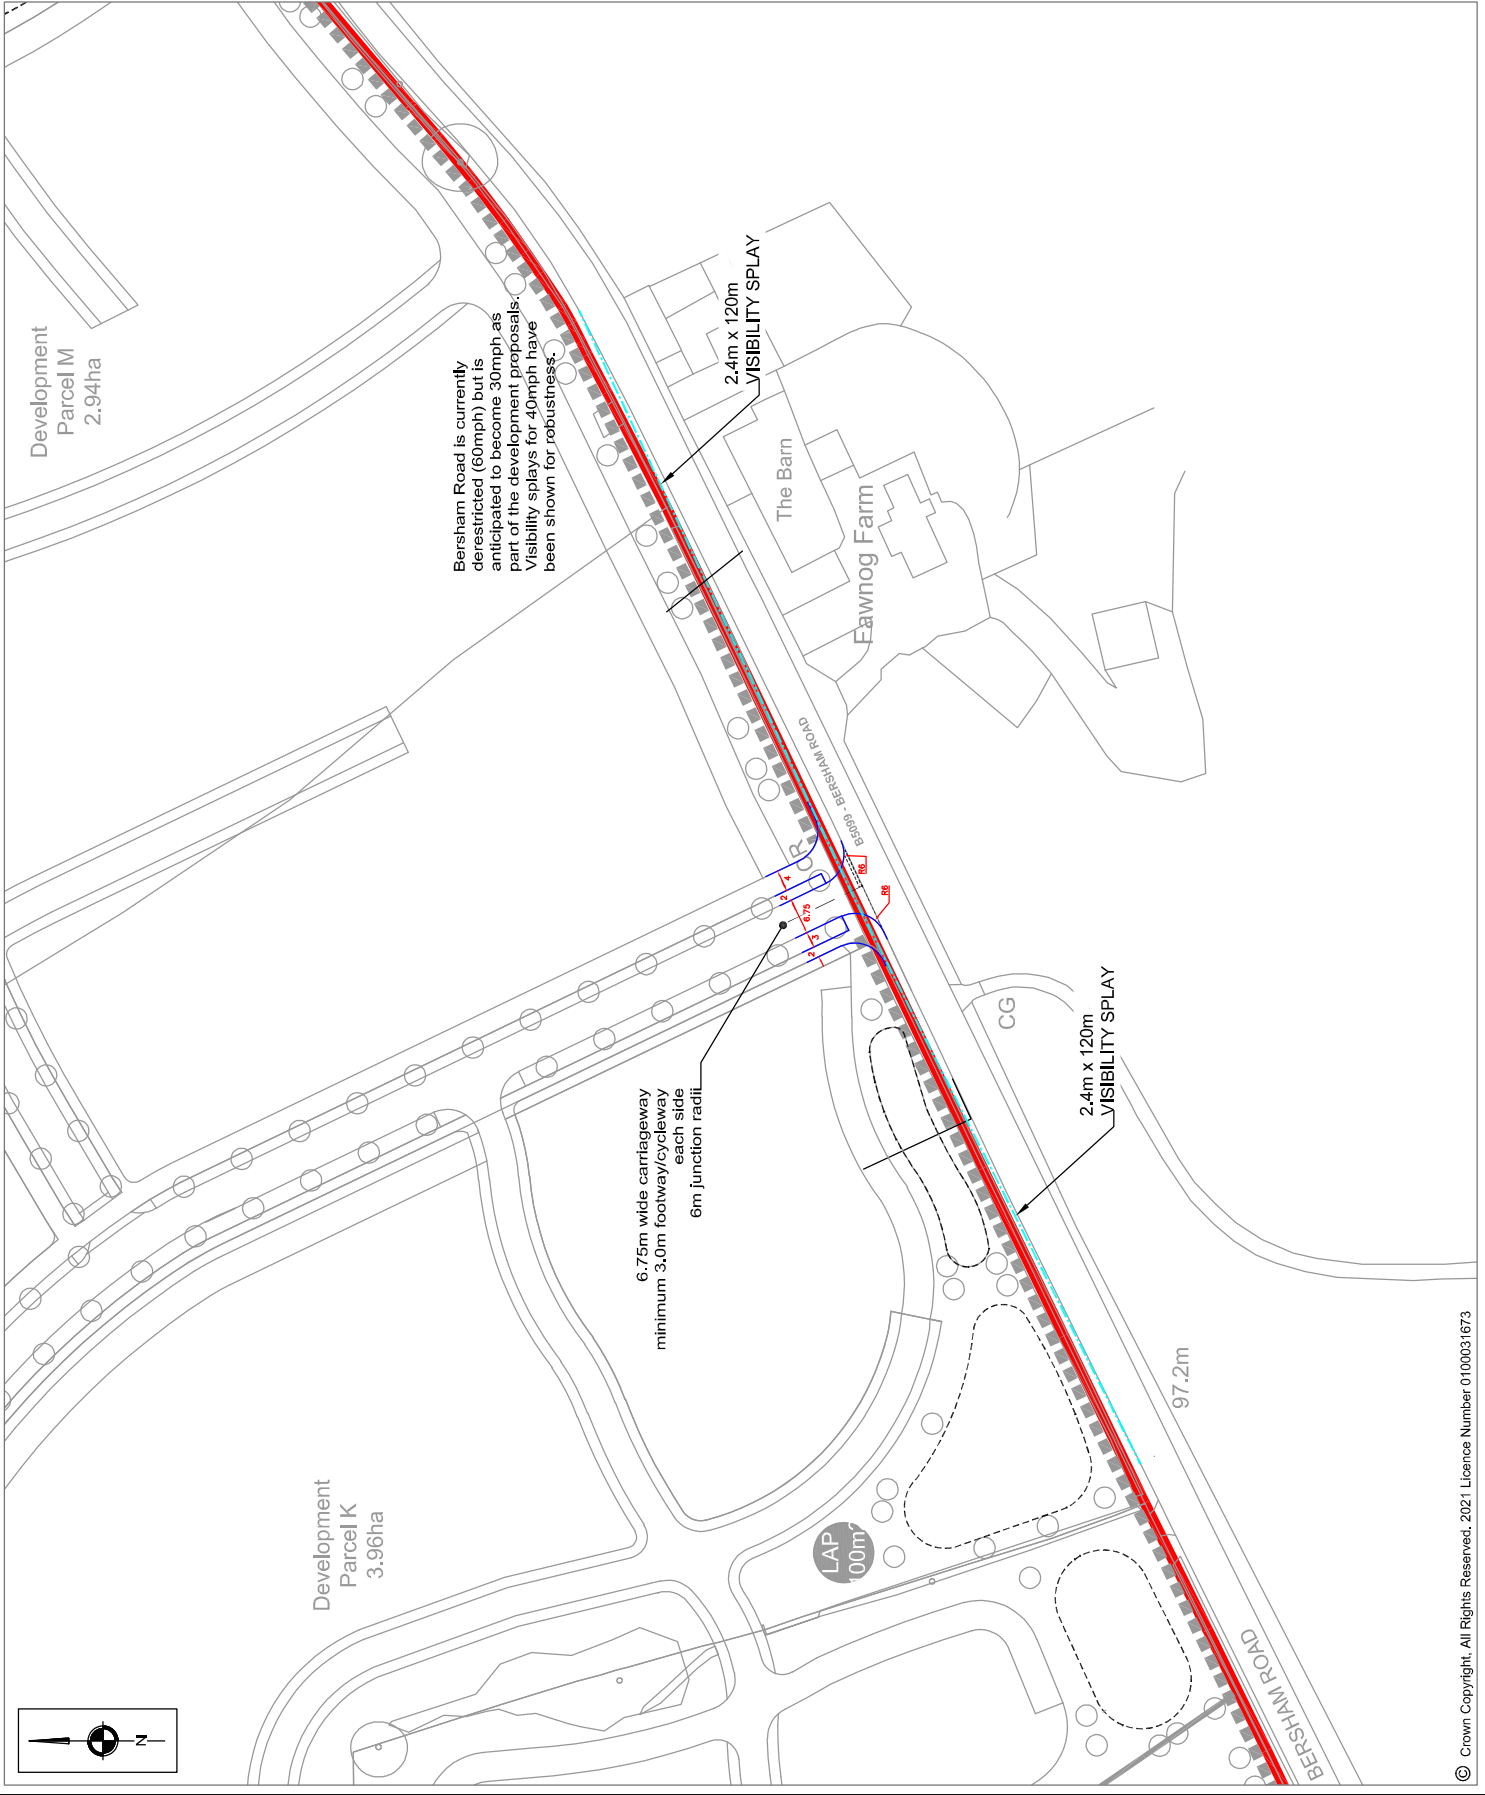

NOTES		
REVISIONS		
REV	DESCRIPTION	DATE
A	-MASTERPLAN REV UNDERLAP -JUNCTION DESIGN UPDATED TO SUIT.	28.11.22
BA		

SCP

Transportation Planning : Infrastructure Design
Calwyn Chambers, 10 York Street, Manchester, M2 3BA, Tel 0161 832 4400,
www.scptransport.co.uk, Email info@scptransport.co.uk

Client Name:			
Project Title:		RUTHIN ROAD, WREXHAM	
Drawing Title:		SITE ACCESS OPTION 3	
Drawn By:	BH	Date:	25.07.2020
Checked:	DR	Scale:	1:1000 @ A3
Status:	PLANNING	Approved/Unapproved:	-
Drawing No.	SCP/210187/F03	Rev.	A

S|C|P

APPENDIX H

NOTES

REV	DESCRIPTION	DATE	BY
A	MASTERPLAN REV E UNDERLAD ACCESS RELOCATED TO SUIT	30.11.22	BA

SCP

Transportation Planning : Infrastructure Design
Calwyn Chambers, 19 York Street, Manchester, M2 3BA, Tel 0161 832 4400.
www.scptransport.co.uk, Email info@scptransport.co.uk

Client Name:
-

Project Title:
RUTHIN ROAD,
WREXHAM


Drawing Title:
SITE ACCESS OPTION - B5099
BERSHAM ROAD

Drawn By:
BA
Date:
06.09.2021

Checked:
DR
Scale:
1:500 @ A3



Status:
PLANNING
Approved/Unapproved:
-

Drawing No.
SCP/210187/F06
Rev.
A

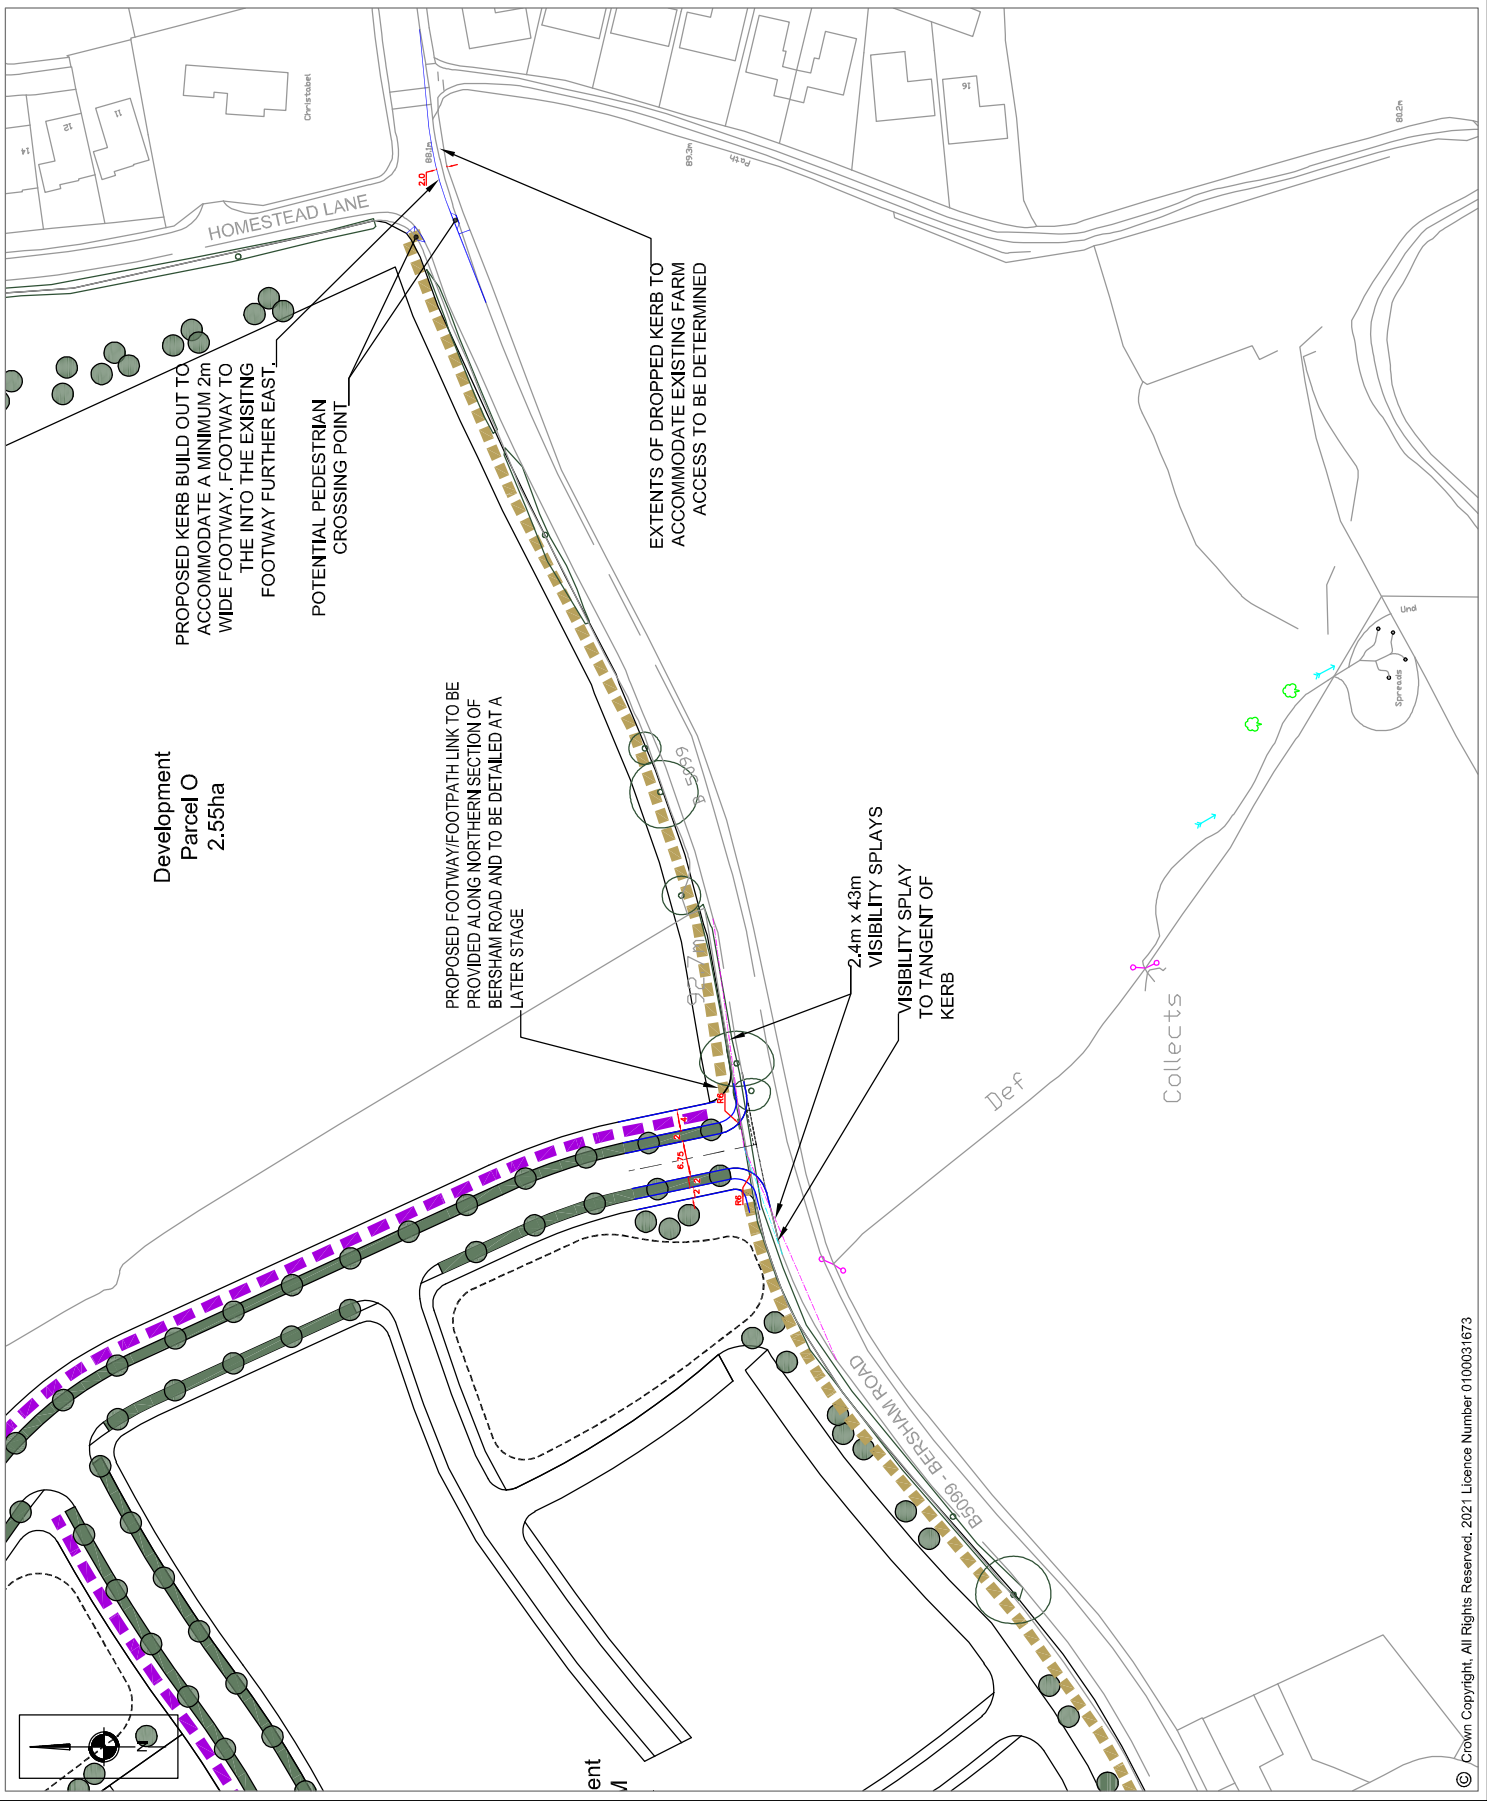

S|C|P

APPENDIX I

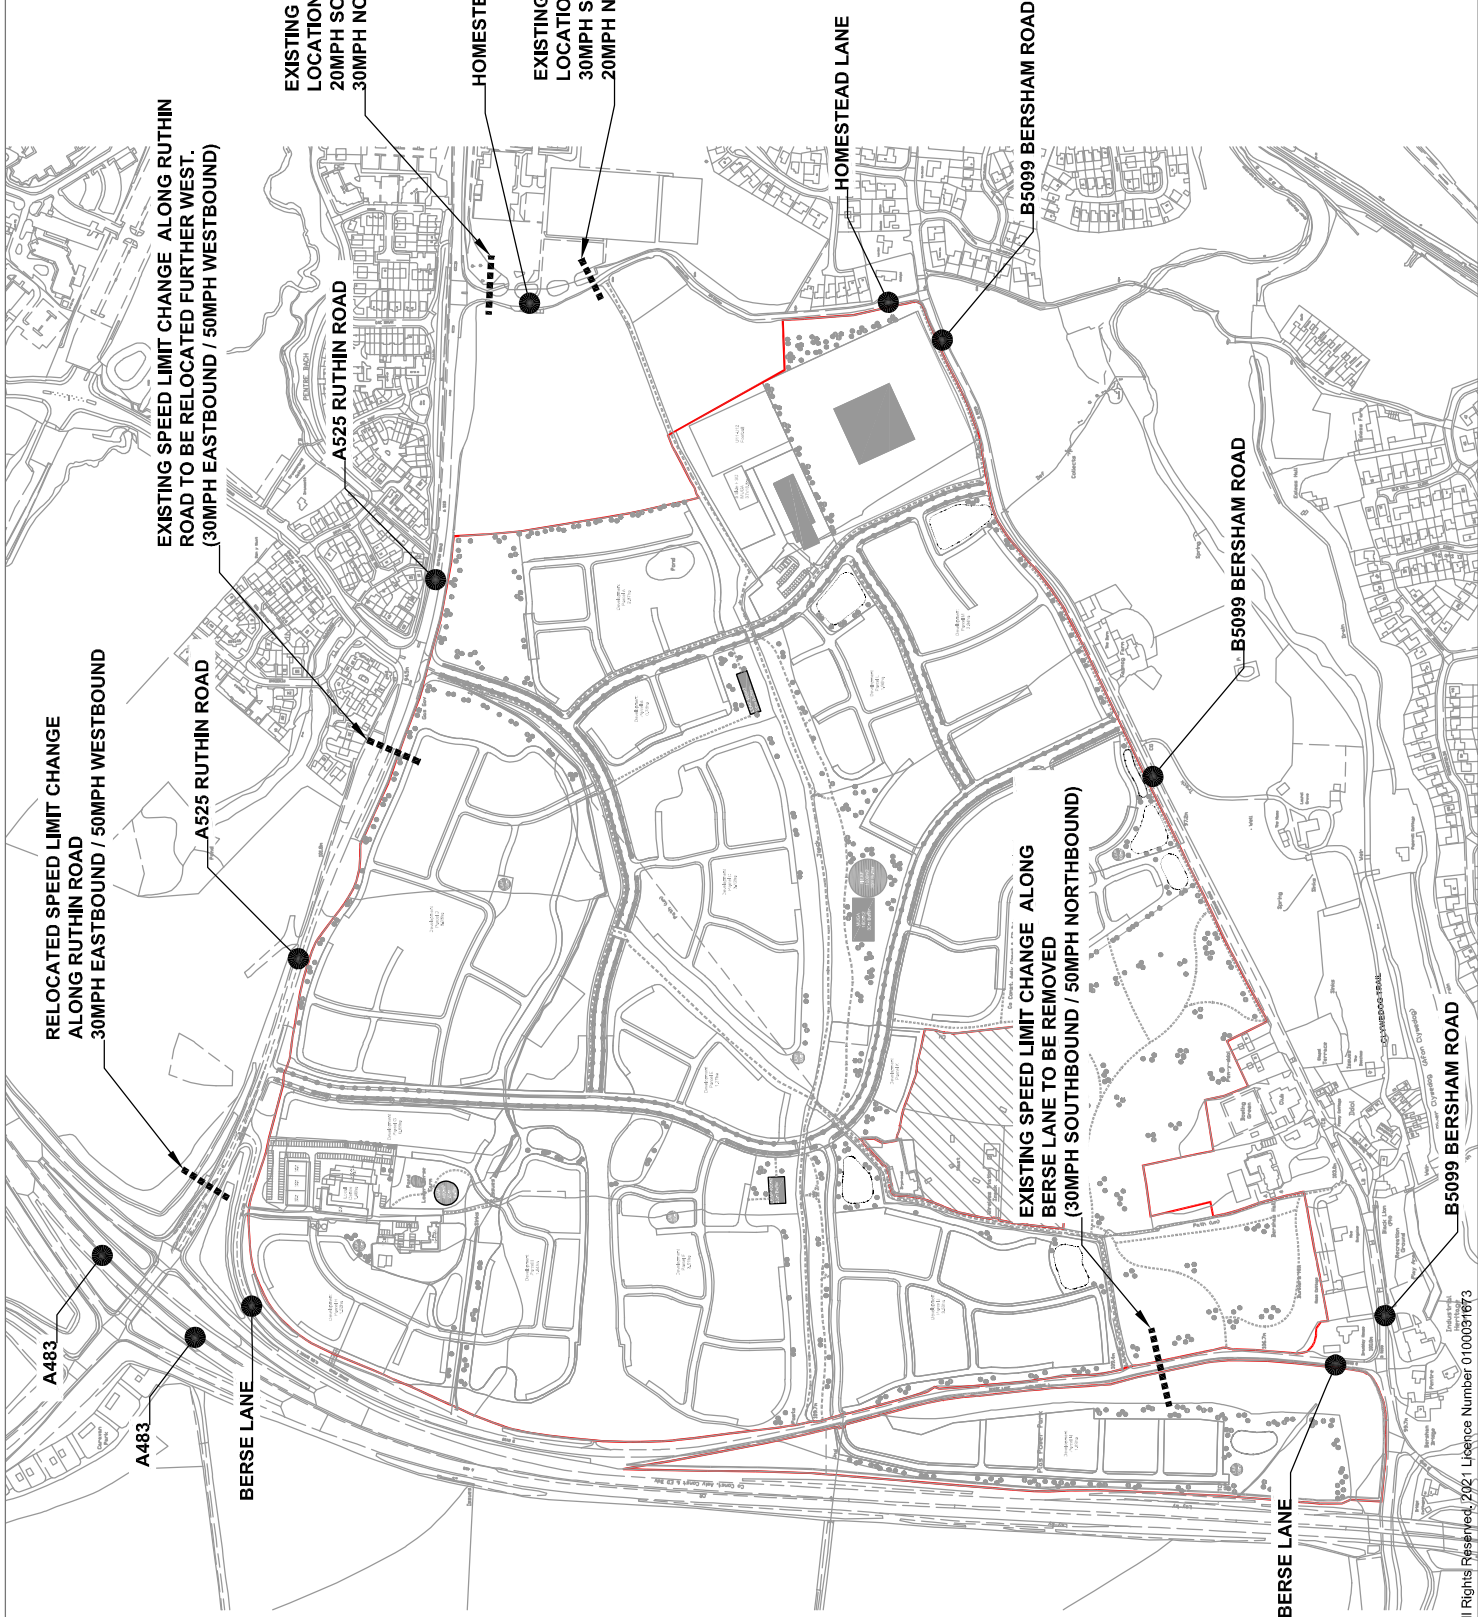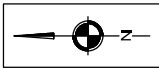

REVISIONS		
REV	DESCRIPTION	DATE



Transportation Planning : Infrastructure Design
Calwyn Chambers, 19 York Street, Manchester, M2 3BA, Tel 0161 832 4400,
www.scptransport.co.uk, Email info@scptransport.co.uk

Client Name:
REDROW HOMES (NW)

Project Title:
**RUTHIN ROAD,
WREXHAM**

Drawing Title:
SPEED LIMITS

Drawn By:	BA	Date:	02.12.2022
Checked:	LB	Scale:	1:5000 @ A3
Status:	PLANNING	Approved/Unapproved:	-

Drawing No.	SCP/210187/F-10	Rev.	-
-------------	-----------------	------	---

S|C|P

APPENDIX J

Code	Trips	Route	Proportion
Wrexham 003	29	A	1.34%
Wrexham 004	28	A	1.29%
Wrexham 005	22	J	1.01%
Wrexham 006	21	J	0.97%
Wrexham 007	20	K	0.92%
Wrexham 008	195	A	8.98%
Wrexham 009	43	B	1.98%
Wrexham 010	21	C	0.97%
Wrexham 011	298	C	13.72%
Wrexham 012	106	D	4.88%
Wrexham 013	26	I	1.20%
Wrexham 014	32	F	1.47%
Wrexham 015	52	G	2.39%
Wrexham 016	47	G	2.16%
Wrexham 017	17	G	0.78%
Wrexham 018	22	G	1.01%
Wrexham 019	26	G	1.20%
Wrexham 020	441	K	20.30%
County Durham	1	K	0.05%
Halton	13	K	0.60%
Warrington	12	K	0.55%
Cheshire East	14	K	0.64%
Cheshire West and Chester	186	K	8.56%
South Lakeland	2	K	0.09%
Fylde	1	K	0.05%
Pendle	1	K	0.05%
Preston	1	K	0.05%
Wyre	1	K	0.05%
Manchester	10	K	0.46%
Salford	4	K	0.18%
Stockport	5	K	0.23%
Tameside	3	K	0.14%
Trafford	2	K	0.09%
Knowsley	5	K	0.23%
Liverpool	15	K	0.69%
St. Helens	1	K	0.05%
Sefton	1	K	0.05%
Wirral	19	K	0.87%
Harrogate	6	K	0.28%
Bradford	1	K	0.05%
Calderdale	1	K	0.05%
Nottingham	1	K	0.05%
Melton	1	K	0.05%
North West Leicestershire	2	K	0.09%
Telford and Wrekin	2	G	0.09%
Stoke-on-Trent	3	K	0.14%
Shropshire	104	G	4.79%
East Staffordshire	1	K	0.05%
Stafford	1	G	0.05%
Coventry	2	G	0.09%
Sandwell	1	G	0.05%
Walsall	1	G	0.05%
Central Bedfordshire	2	G	0.09%
North Hertfordshire	1	G	0.05%
Great Yarmouth	1	G	0.05%
King's Lynn and West Norfolk	1	G	0.05%
North Norfolk	1	G	0.05%
Hammersmith and West London Borough	1	G	0.05%
Hillingdon	1	G	0.05%
Westminster City	1	G	0.05%
Milton Keynes	3	G	0.14%
Chiltern	1	G	0.05%
Test Valley	1	G	0.05%
Tandridge	1	G	0.05%
South Gloucestershire	1	G	0.05%
Poole	2	G	0.09%
Isle of Anglesey	2	K	0.09%
Gwynedd	3	K	0.14%
Conwy	9	K	0.41%
Denbighshire	52	K	2.39%
Flintshire	208	K	9.58%
Carmarthenshire	1	G	0.05%
Cardiff	2	G	0.09%
Powys	7	G	0.32%
			100.00%

Croesnydd Rd	A5152 Bradley Rd (NE)	Wrexham Tc A525 (East of Wrexham Fairy Rd	B5098 (S)	A483 (S)	Plas Buckely Rd	A525 (W)	Heritage Wy	A483 (N)		
A	B	C	D	E	F	G	H	I	J	K
11.6%	2.0%	14.7%	4.9%	0.0%	1.5%	14.0%	0.0%	1.2%	2.0%	48.3%