



**Legend:**

- Site Boundary
- Survey Boundary
- Canopy extent of A Category Tree/Group
- Canopy extent of B Category Tree/Group
- Canopy extent of C Category Tree/Group
- Canopy extent of U Category Tree/Group
- BS 5837:2012 Root Protection Area (RPA)

**Key Plan:**

|     |          |                 |       |       |        |
|-----|----------|-----------------|-------|-------|--------|
|     |          |                 |       |       |        |
| P1  | 19/12/23 | For information | WG    | JP    | BM     |
| Rev | Date     | Description     | Drawn | Check | Approv |

**Client**

**Wrexham Borough Council**  
PROJECT:  
**Trevor Basin Acces**

**ARCADIS**  
Design & Consultancy  
for natural and built assets

Registered office:  
Arcadis  
80 Fenchurch Street  
London, EC3M 4BY  
EC3M 4BY  
www.arcadis.com

Coordinating office:  
Arcadis  
80 Fenchurch Street  
London, EC3M 4BY  
Tel: 44 (0)20 7812 2000

**TITLE:**  
**FIGURE 1**  
**TREE CONSTRAINTS PLAN**  
Sheet 1 of 2


|                   |         |                 |          |       |  |
|-------------------|---------|-----------------|----------|-------|--|
| Designed:         | WG      | Date:           | 19/12/23 | Sign: |  |
| Drawn:            | WG      | Date:           | 19/12/23 | Sign: |  |
| Checked:          | JP      | Date:           | 19/12/23 | Sign: |  |
| Approved:         | BM      | Date:           | 19/12/23 | Sign: |  |
| Scale:            | 1:1,500 | Datum:          | AOD      |       |  |
| Original Size:    | A3      | Grid:           | OS       |       |  |
| Suitability Code: | 00      | Project Number: | 10054502 |       |  |

Suitability Description:

**FOR INFORMATION**  
NOT TO BE USED FOR DESIGN OR CONSTRUCTION

Drawing Number:  
10054502-AUK-XX-XX-DR-ZZ-00005


Revision:  
P01

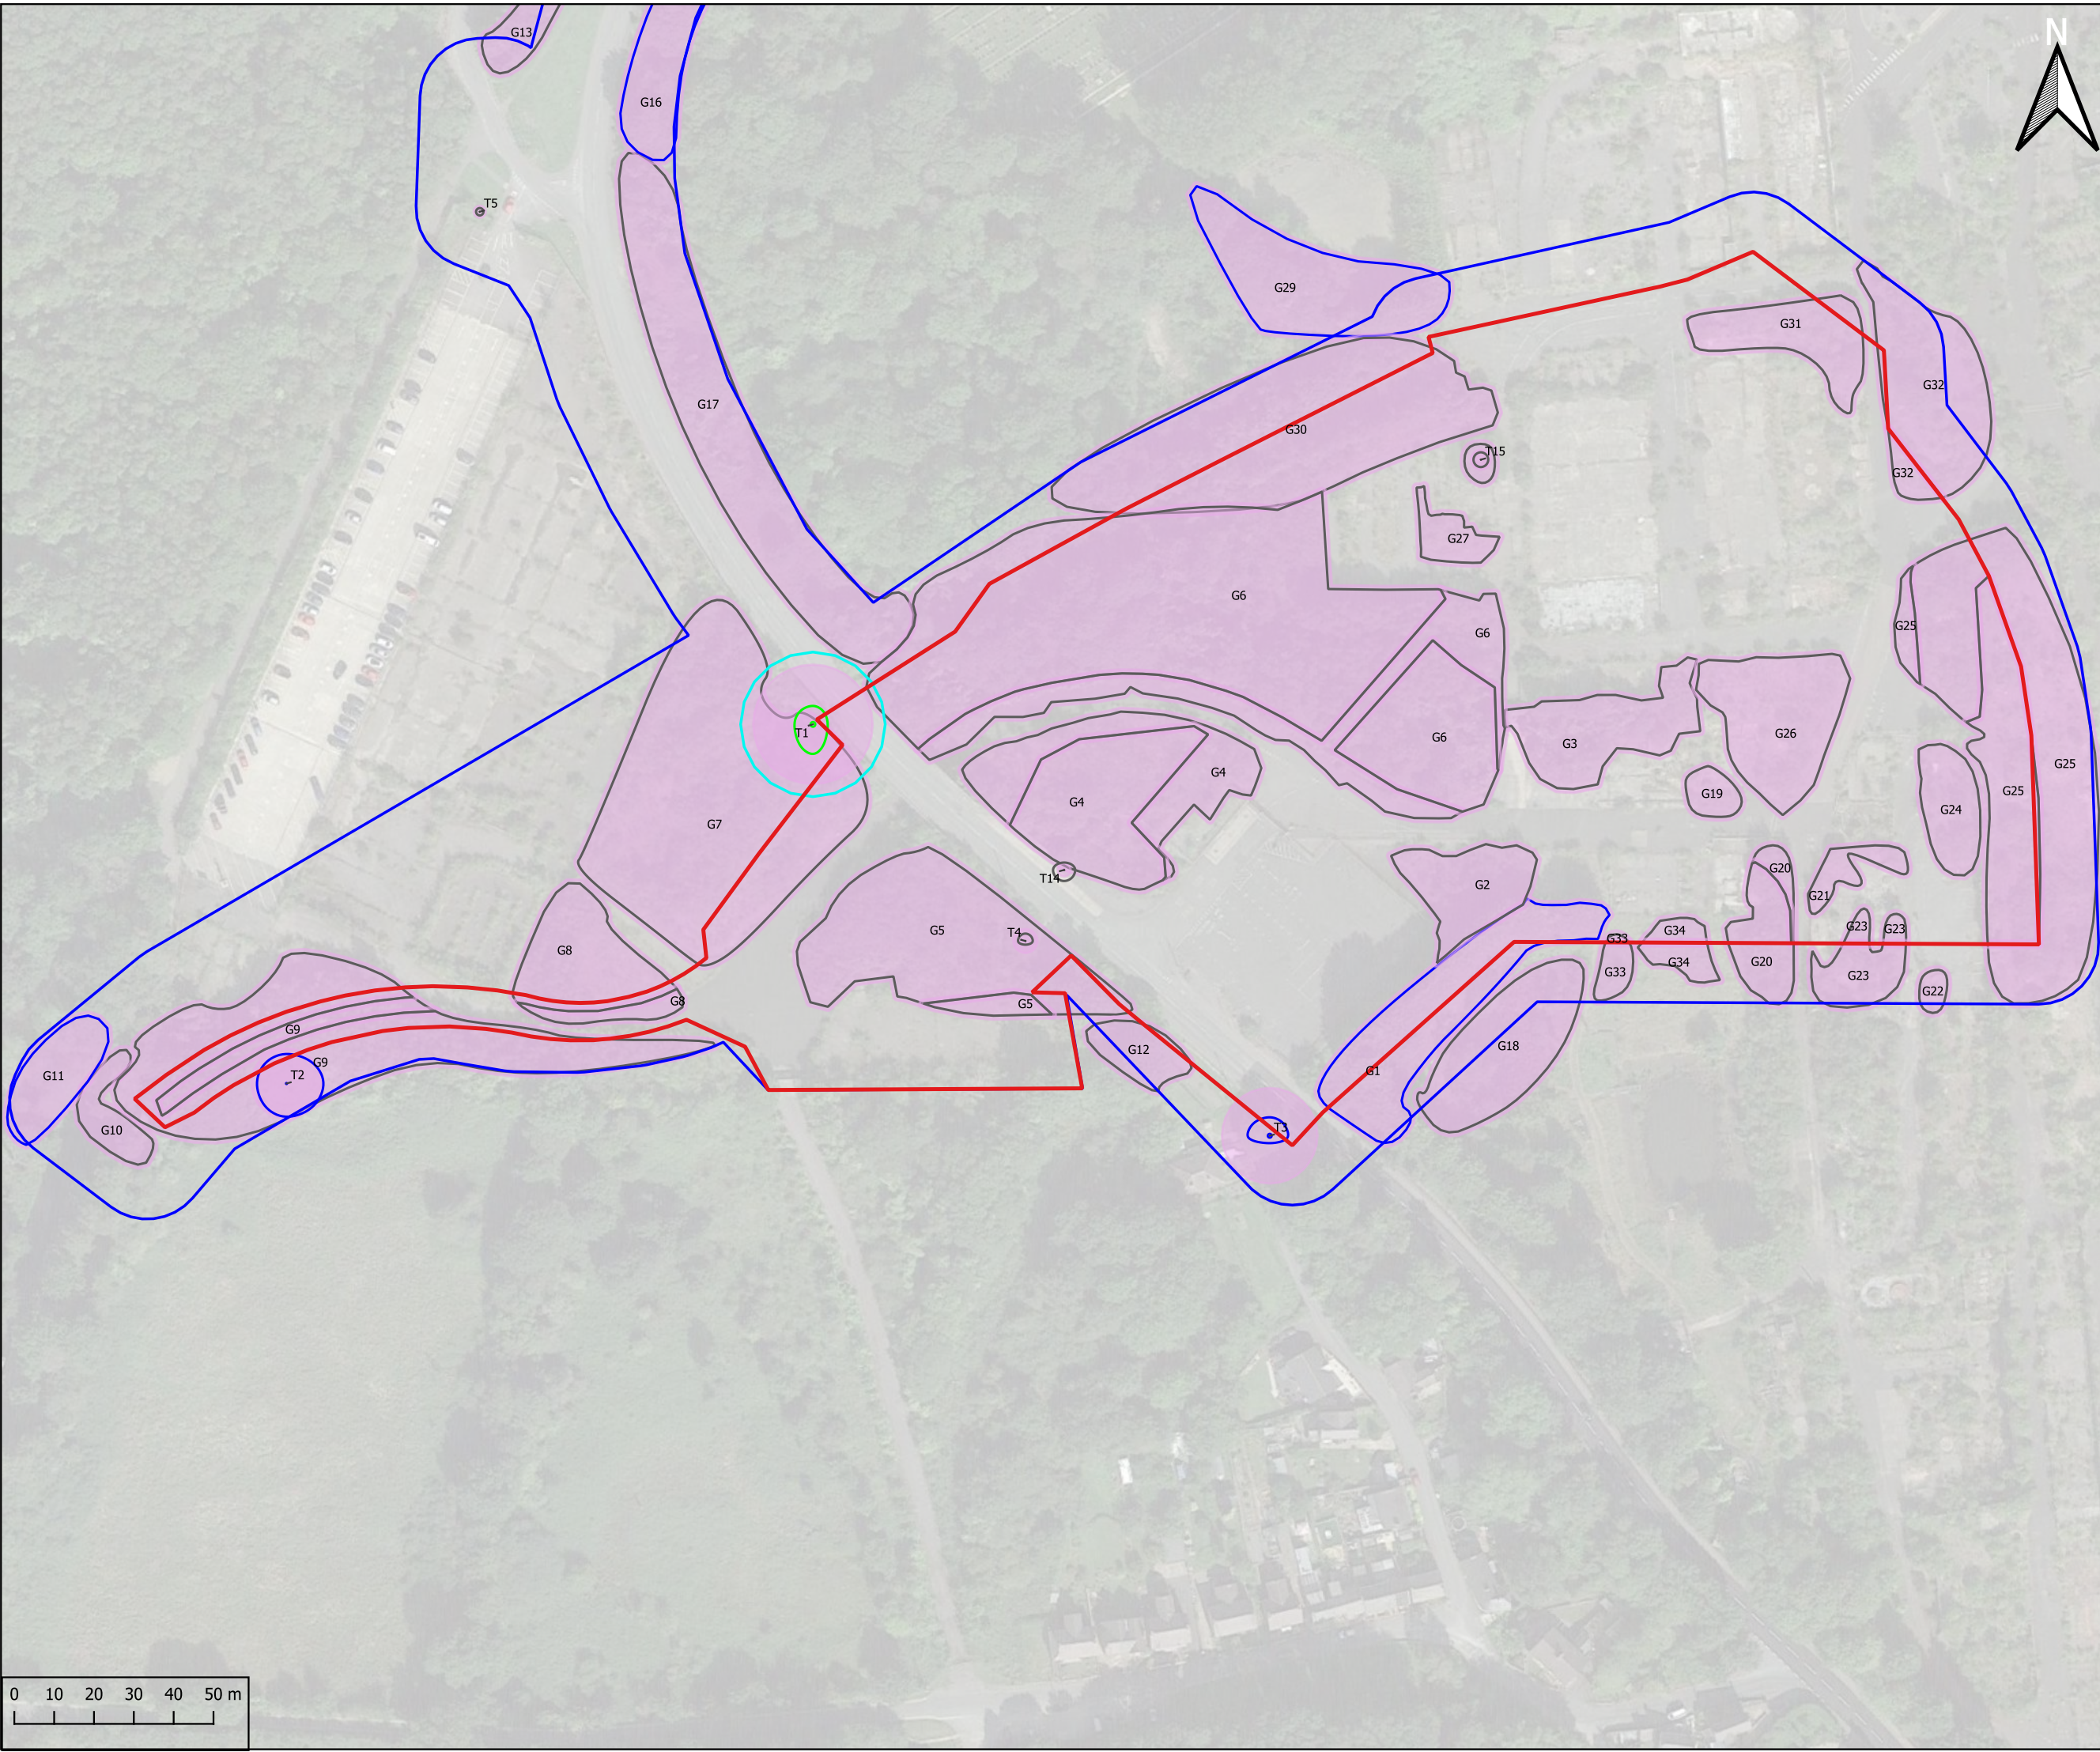

Legend:

- Site Boundary
- Survey Boundary
- Canopy extent of A Category Tree/Group
- Canopy extent of B Category Tree/Group
- Canopy extent of C Category Tree/Group
- Canopy extent of U Category Tree/Group
- BS 5837:2012 Root Protection Area (RPA)

Key Plan:

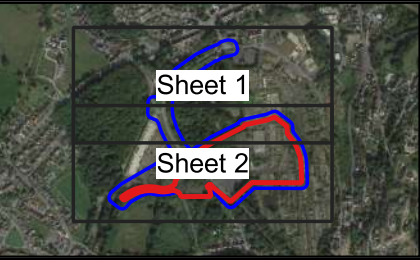

|     |          |                 |       |       |        |
|-----|----------|-----------------|-------|-------|--------|
|     |          |                 |       |       |        |
| P1  | 19/12/23 | For information | WG    | JP    | BM     |
| Rev | Date     | Description     | Drawn | Check | Approv |

Client



Wrexham Borough Council

PROJECT:

Trevor Basin Acces



Registered office: Arcadis, 80 Fenchurch Street, London, EC3M 4BY  
Coordinating office: Arcadis, 80 Fenchurch Street, London, EC3M 4BY  
Tel: 44 (0)20 7812 2000  
www.arcadis.com

TITLE:

FIGURE 1  
TREE CONSTRAINTS PLAN

Sheet 2 of 2

|                   |         |                 |          |         |  |
|-------------------|---------|-----------------|----------|---------|--|
| Designed:         | WG      | Date:           | 19/12/23 | Signed: |  |
| Drawn:            | WG      | Date:           | 19/12/23 | Signed: |  |
| Checked:          | JP      | Date:           | 19/12/23 | Signed: |  |
| Approved:         | BM      | Date:           | 19/12/23 | Signed: |  |
| Scale:            | 1:1,500 | Datum:          | AOD      |         |  |
| Original Size:    | A3      | Grid:           | OS       |         |  |
| Suitability Code: | 00      | Project Number: | 10054502 |         |  |

Suitability Description:

FOR INFORMATION

NOT TO BE USED FOR DESIGN OR CONSTRUCTION

|                                |           |
|--------------------------------|-----------|
| Drawing Number:                | Revision: |
| 10054502-AUK-XX-XX-DR-ZZ-00005 | P01       |