

For Planning & L.B.C


Scale 1:100 and 200 at A3

Please ensure all dimensions are confirmed on site prior to construction, do not scale!

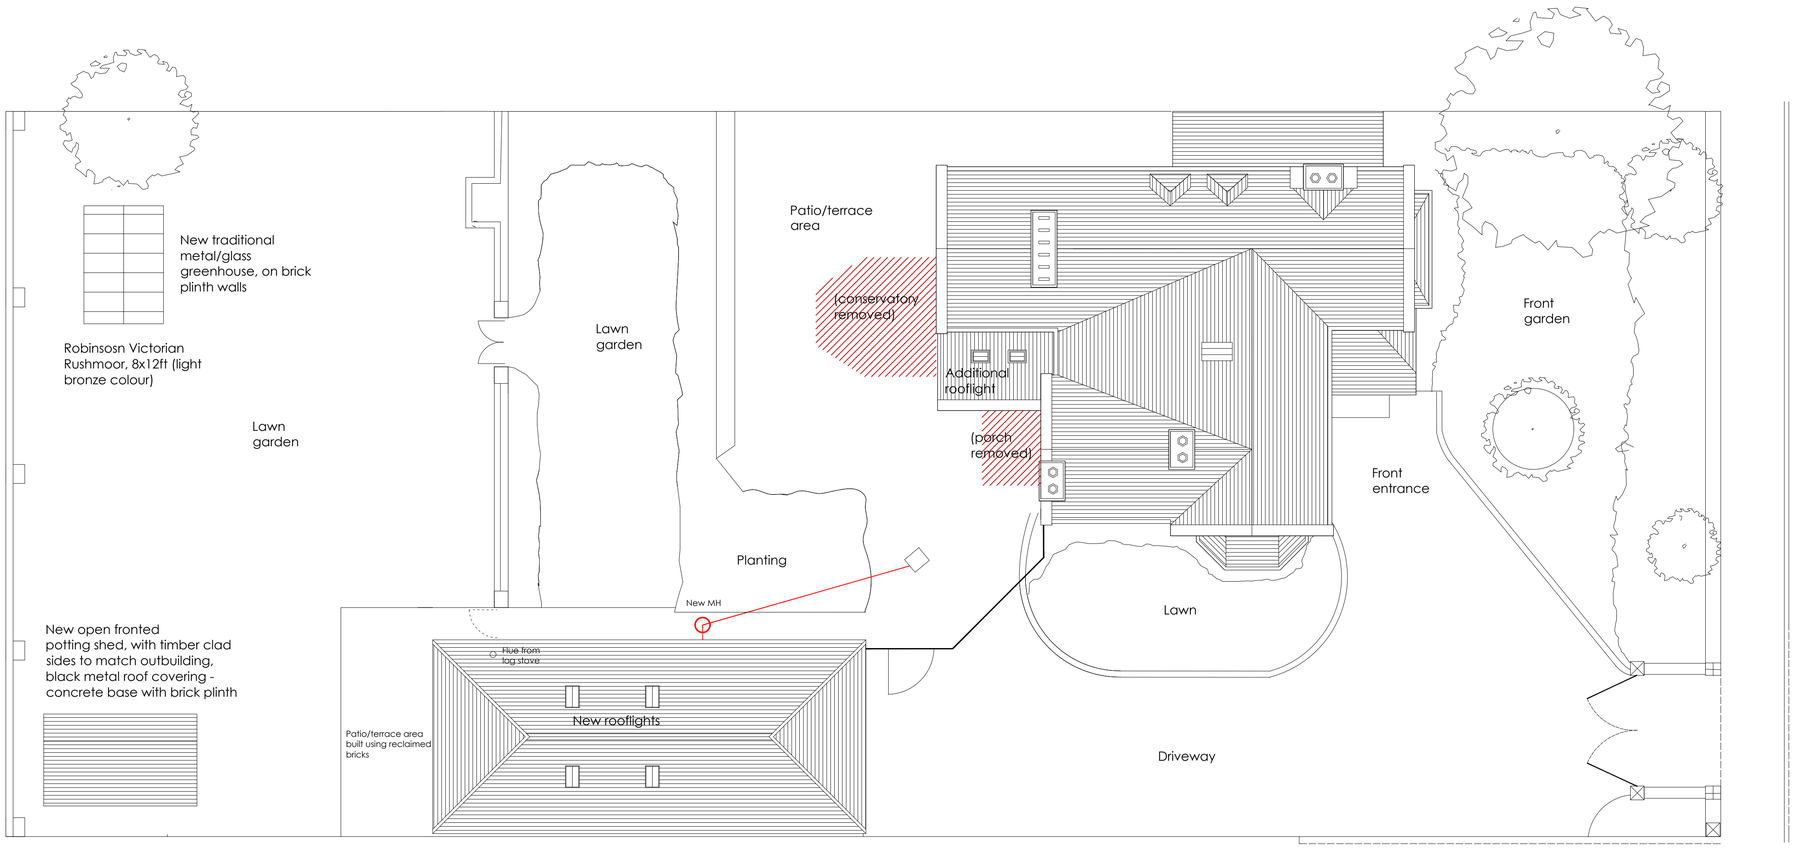

Site as proposed

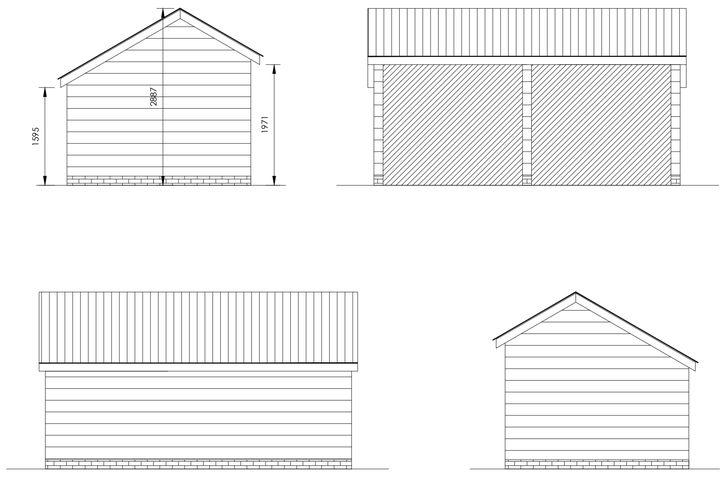

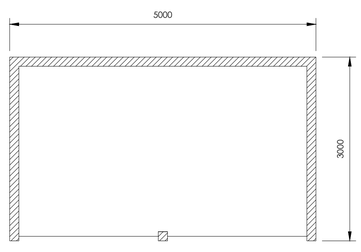

Shed as proposed

New open fronted potting shed, with timber clad sides to match outbuilding, black metal roof covering, concrete pad and brick plinth

Epworth Lodge, Grove Rd, Wrexham

For Mr & Mrs Thomas

Measured drawings as proposed

S. Pemble RIBA MAR. MMXXV