

For Planning & L.B.C

Scale varies at A3

Please ensure all dimensions are confirmed on site prior to construction, do not scale!

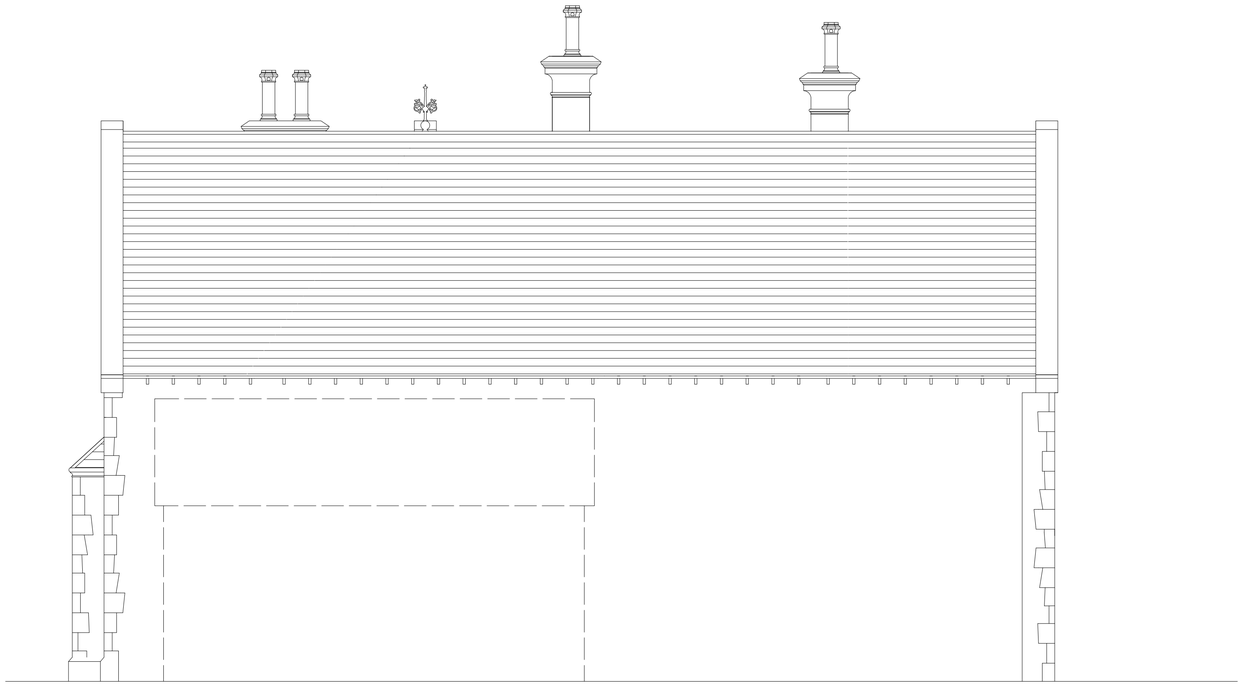

North west elevation main house (obscured) 1:100

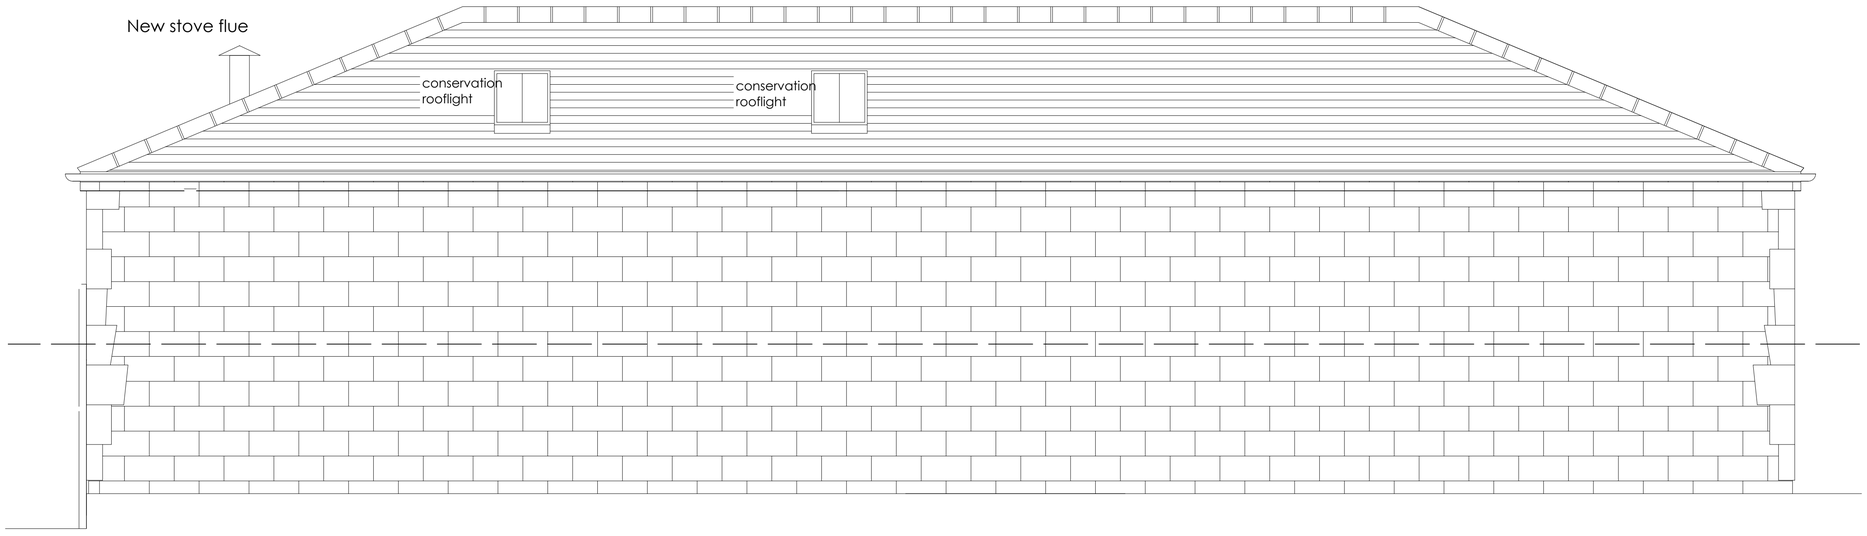

South west elevation of garage (obscured) 1:50

Epworth Lodge, Grove Rd, Wrexham

For Mr & Mrs Thomas

Measured drawings as proposed

S. Pemble RIBA MAR. MMXXV