

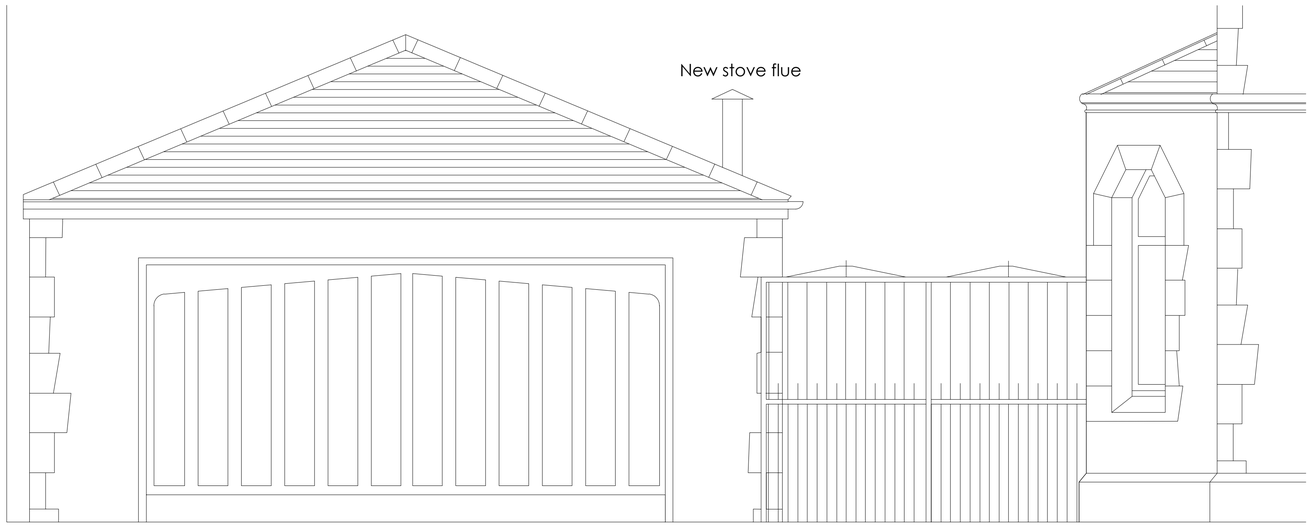


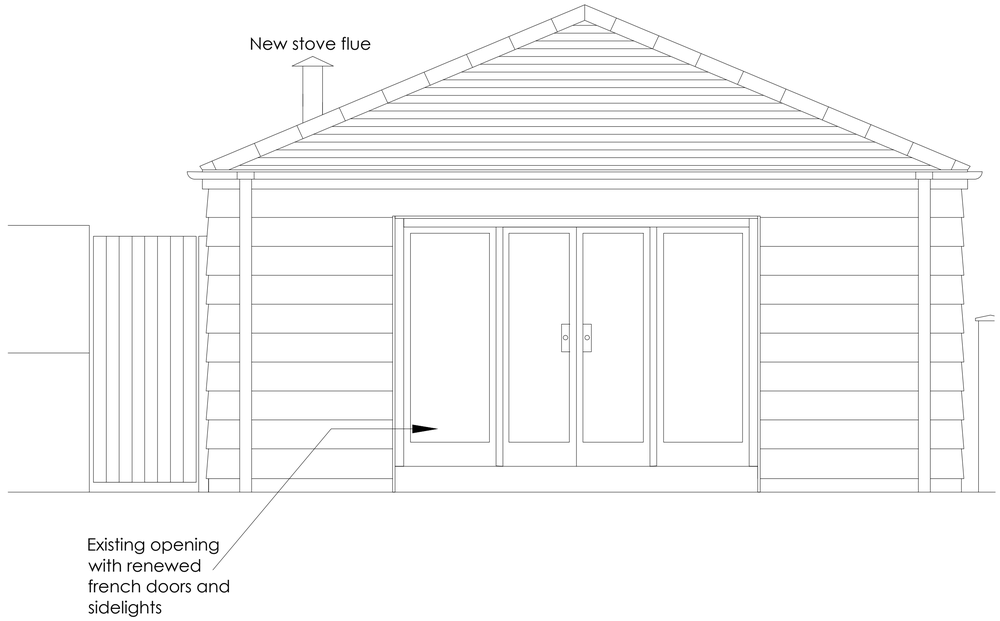

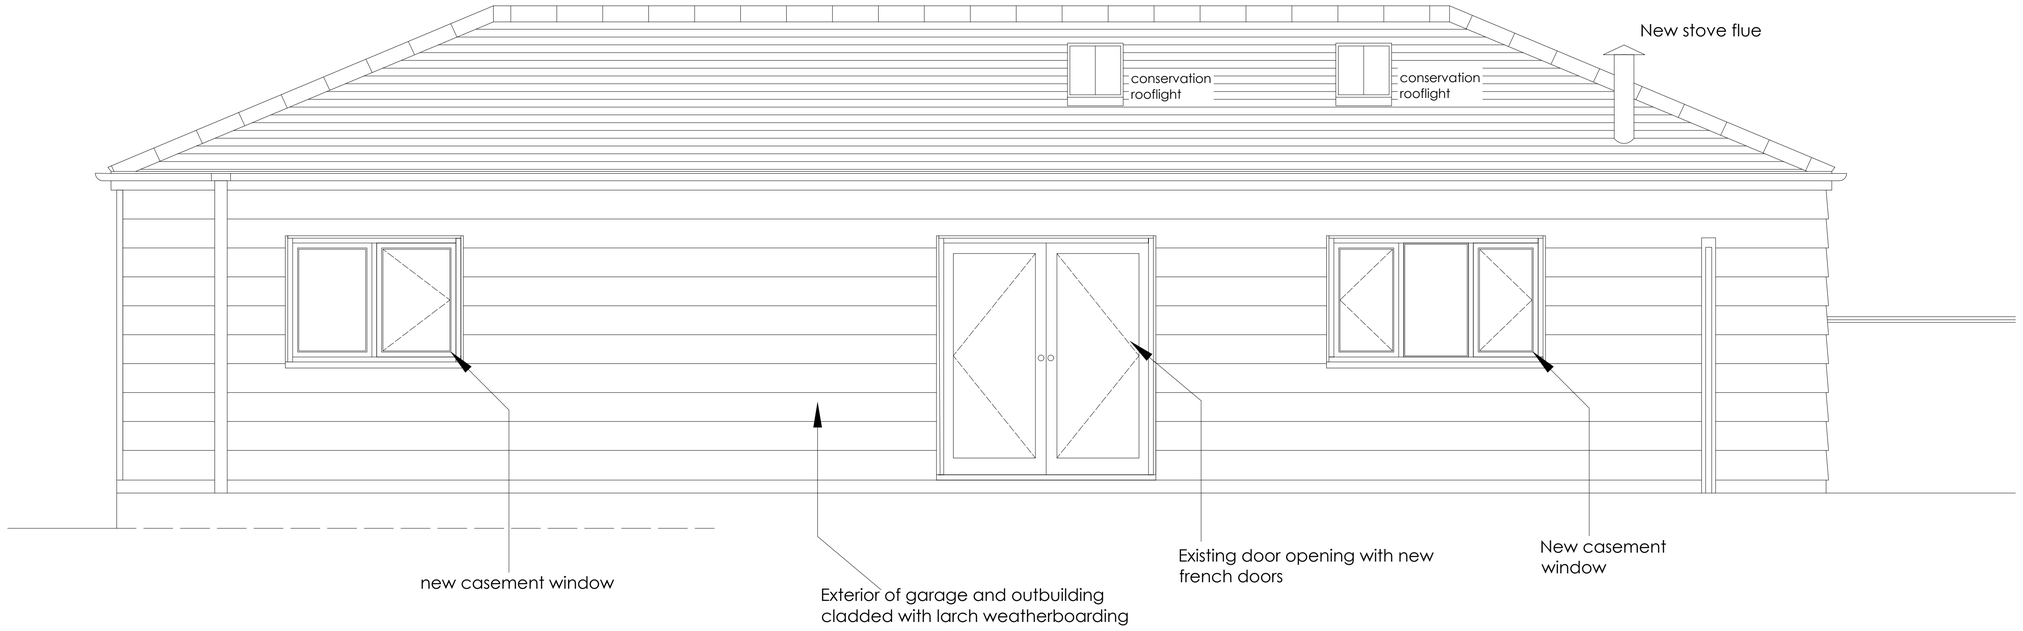

REV_

Elevations as proposed

For Planning & L.B.C

Scale 1:100 at A3

Please ensure all dimensions are confirmed on site prior to construction, do not scale!

Epworth Lodge, Grove Rd, Wrexham

For Mr & Mrs Thomas

Measured drawings as proposed

S. Pemble RIBA MAR. MMXXV