
For Planning & L.B.C

Scale 1:200 at A3

Please ensure all dimensions are confirmed on site prior to construction, do not scale!

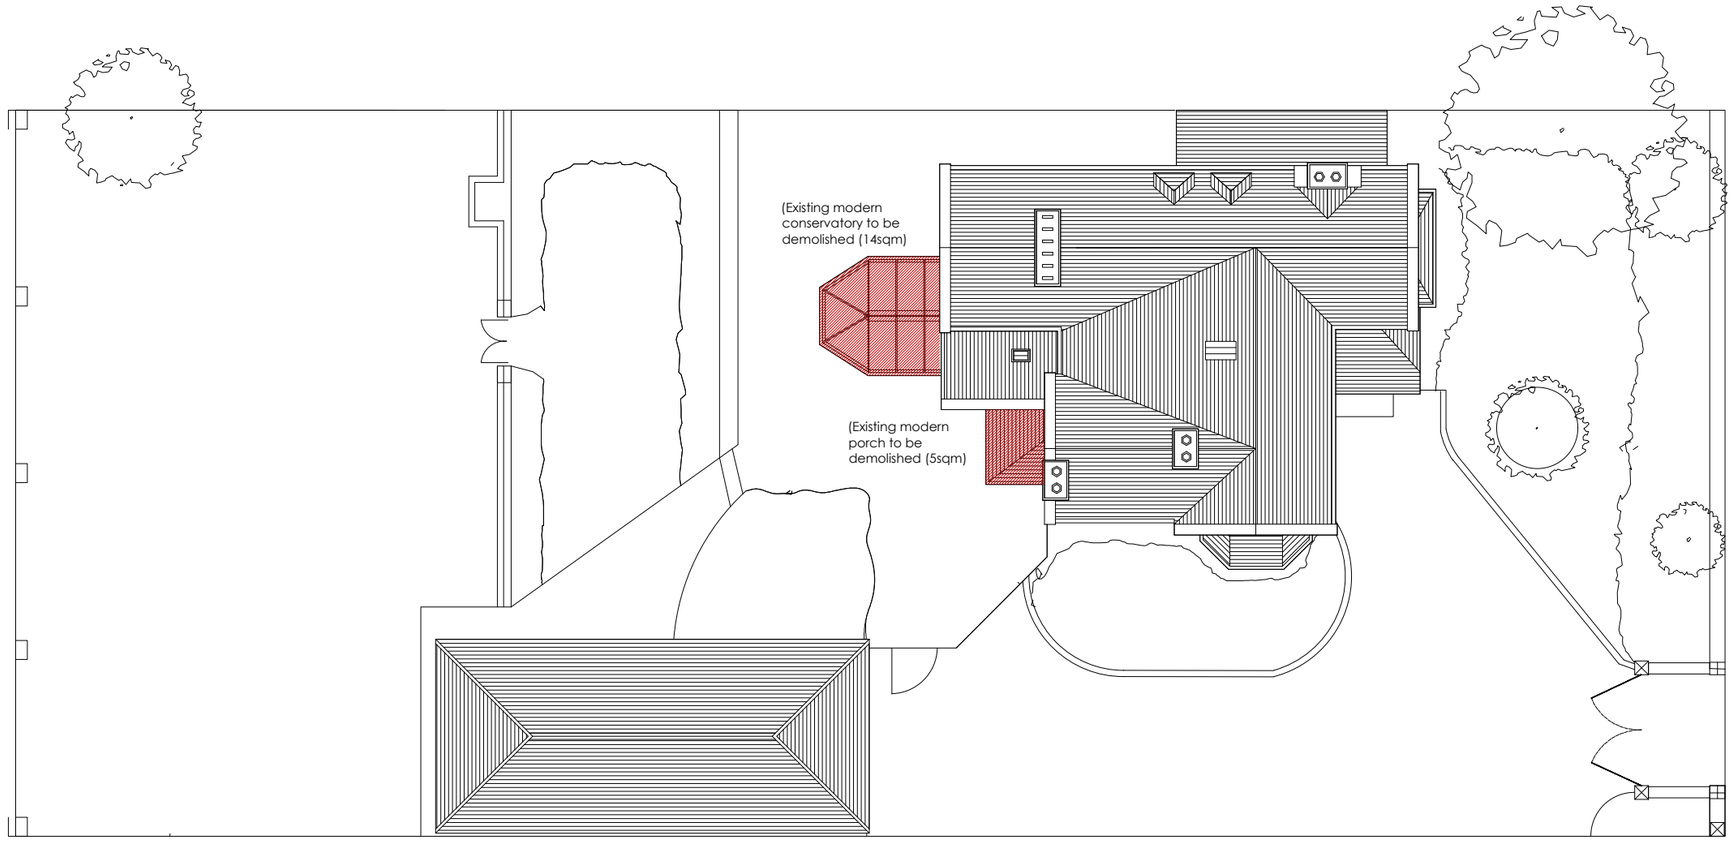

Site as existing

N

Epworth Lodge, Grove Rd, Wrexham

For Mr & Mrs Thomas

Measured drawings as existing

S. Pemble RIBA MAR. MMXXV