



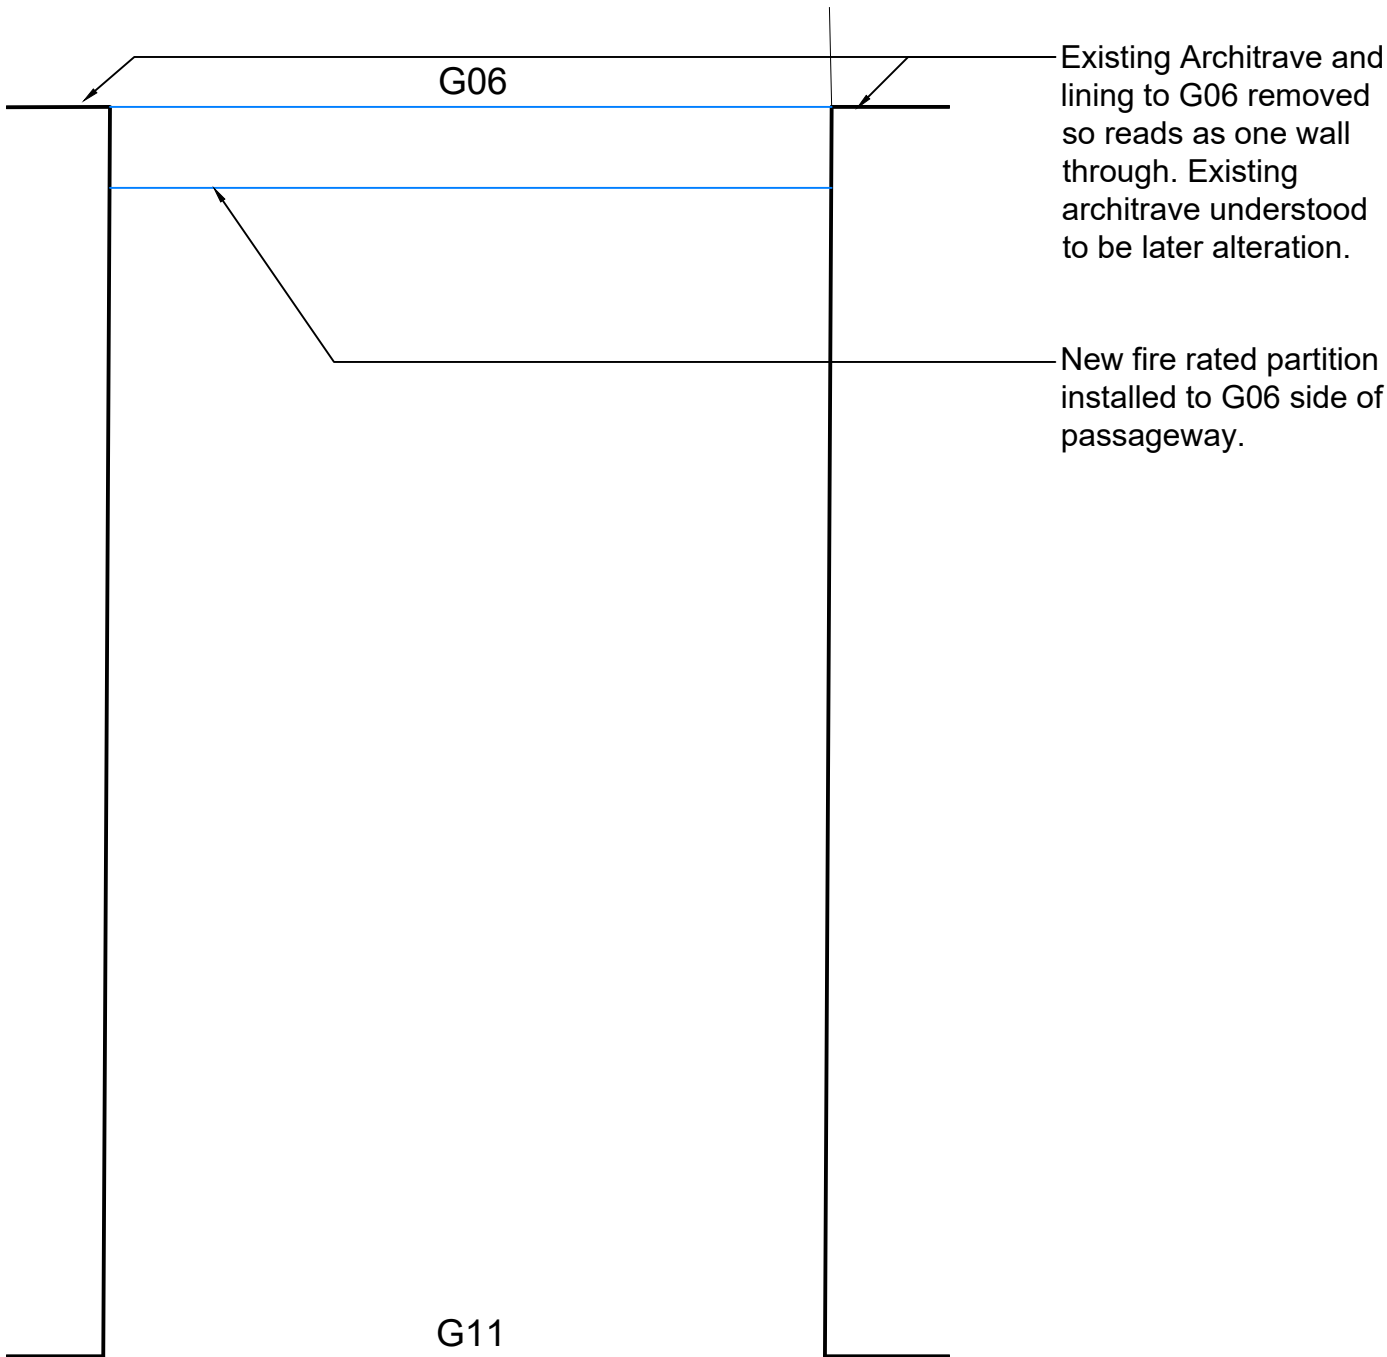

EH.01 - Proposed Plan
1:10 @ A1

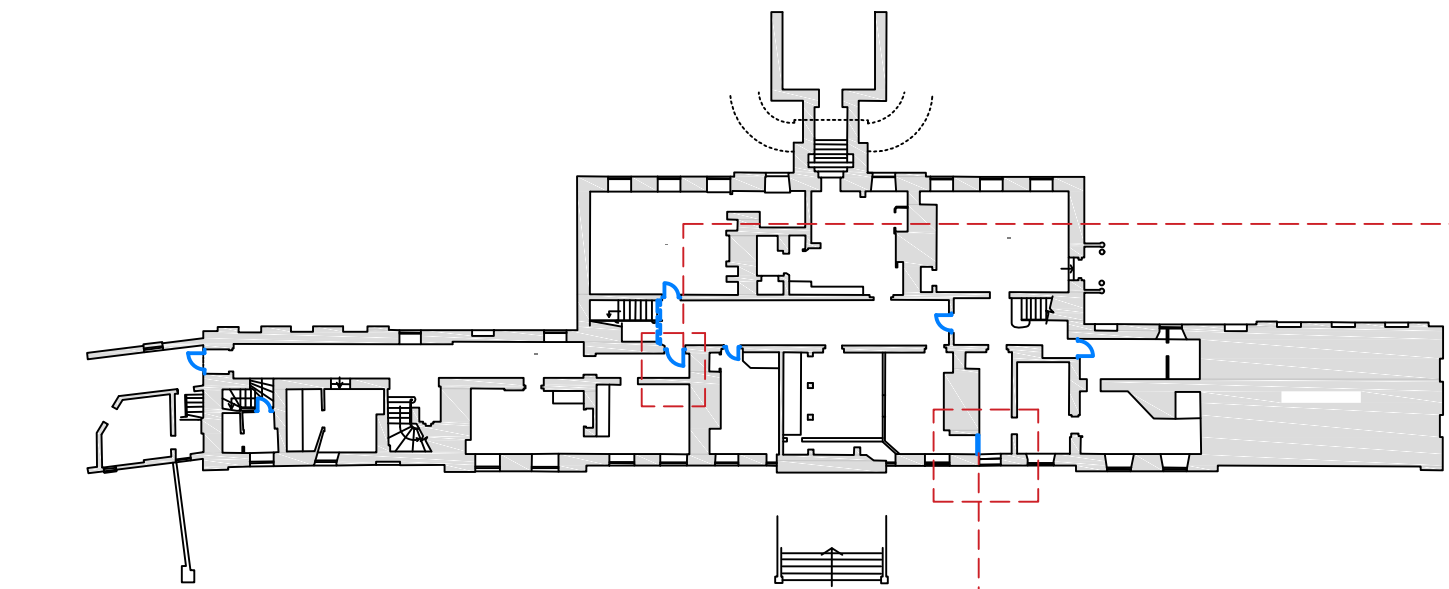


Key Plan - Mansion House - Ground Floor
NTS @ A1



Image 1 - Existing view of opening from G06




Image 2 - Existing view of opening from G11

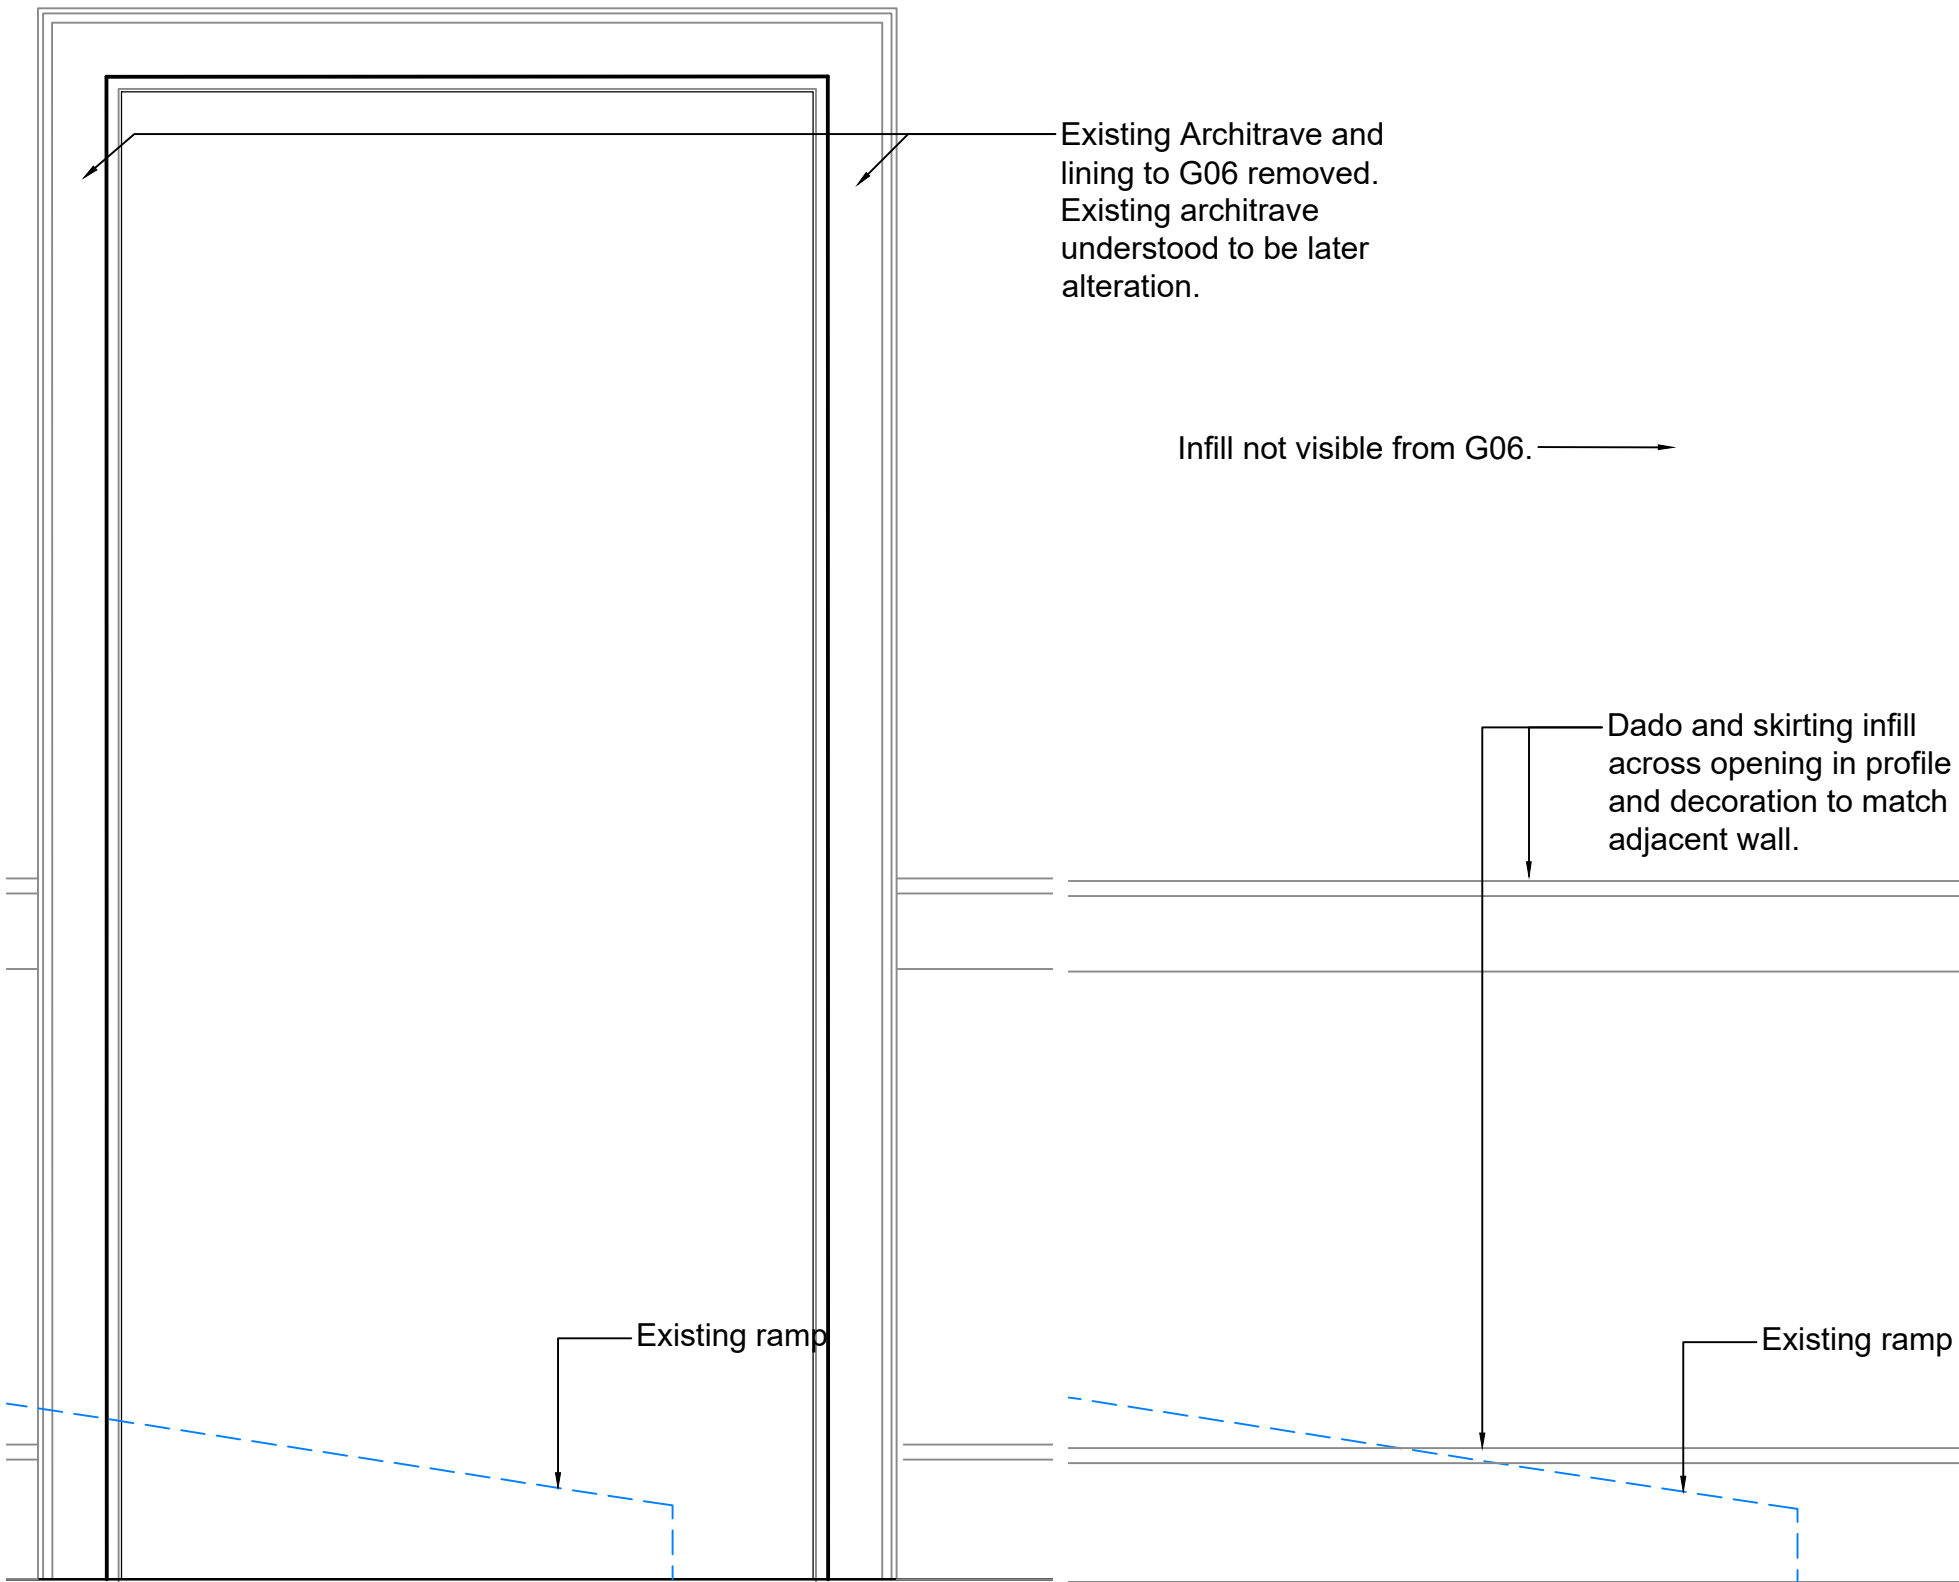


EH.01 - Existing elevation (View from G06 - Corridor)
1:10 @ A1


EH.01 - Proposed elevation (View from G06 - Corridor)
1:10 @ A1

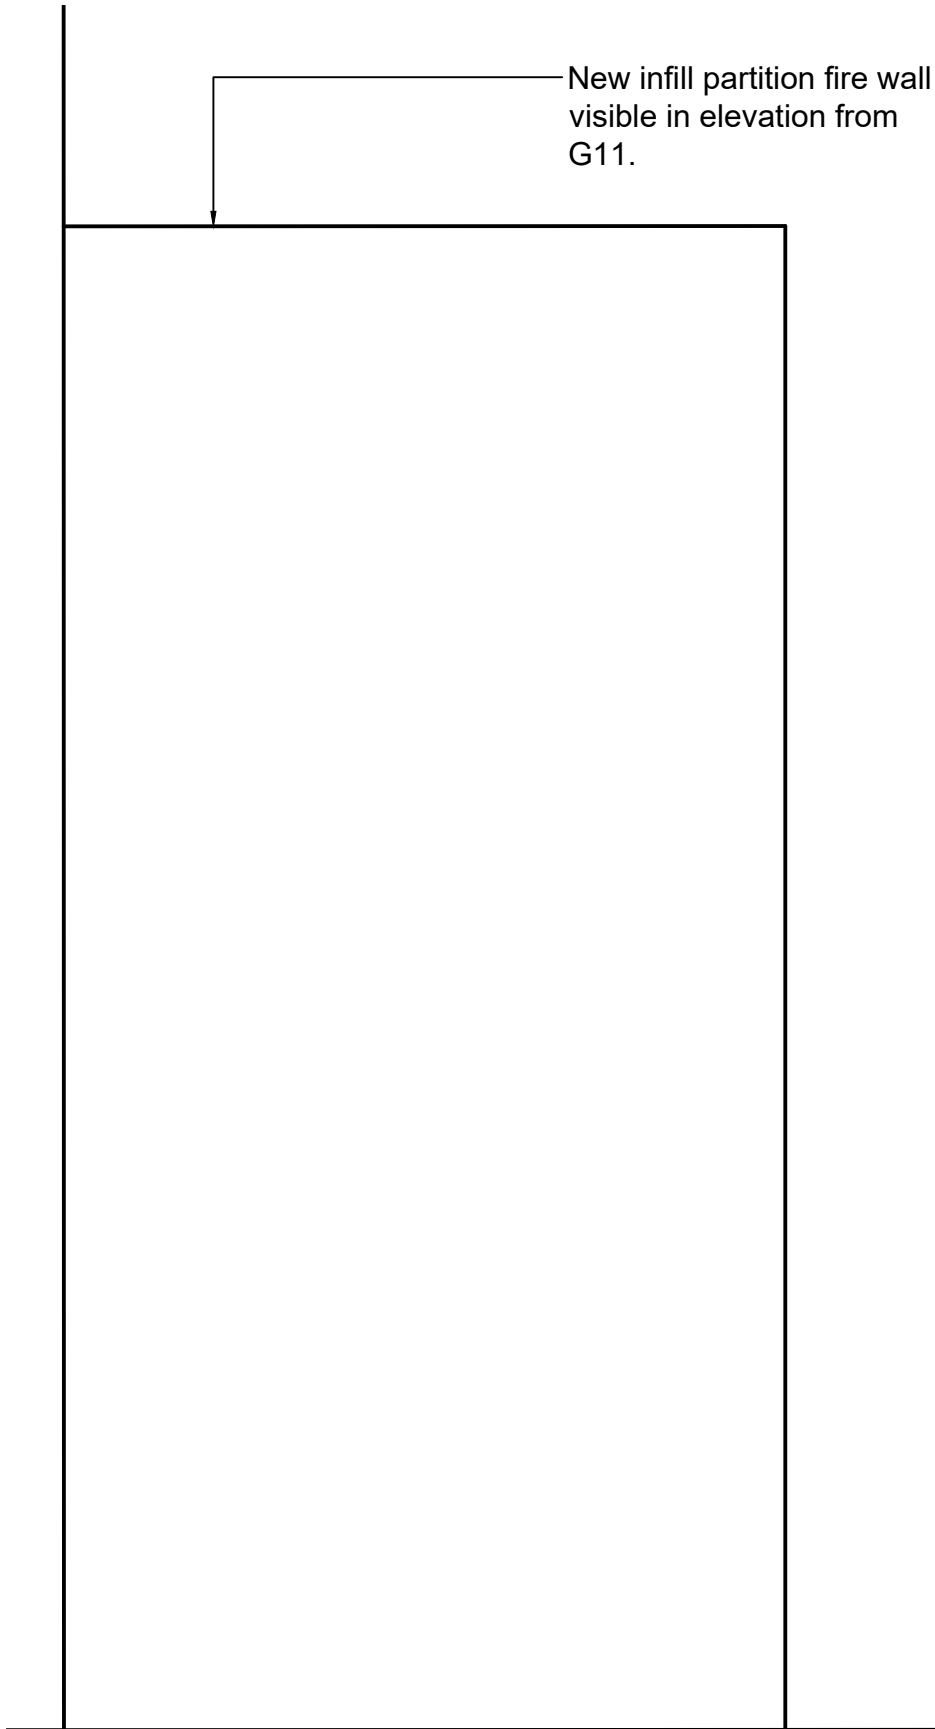

EH.01 - Proposed elevation (View from G11)
1:10 @ A1

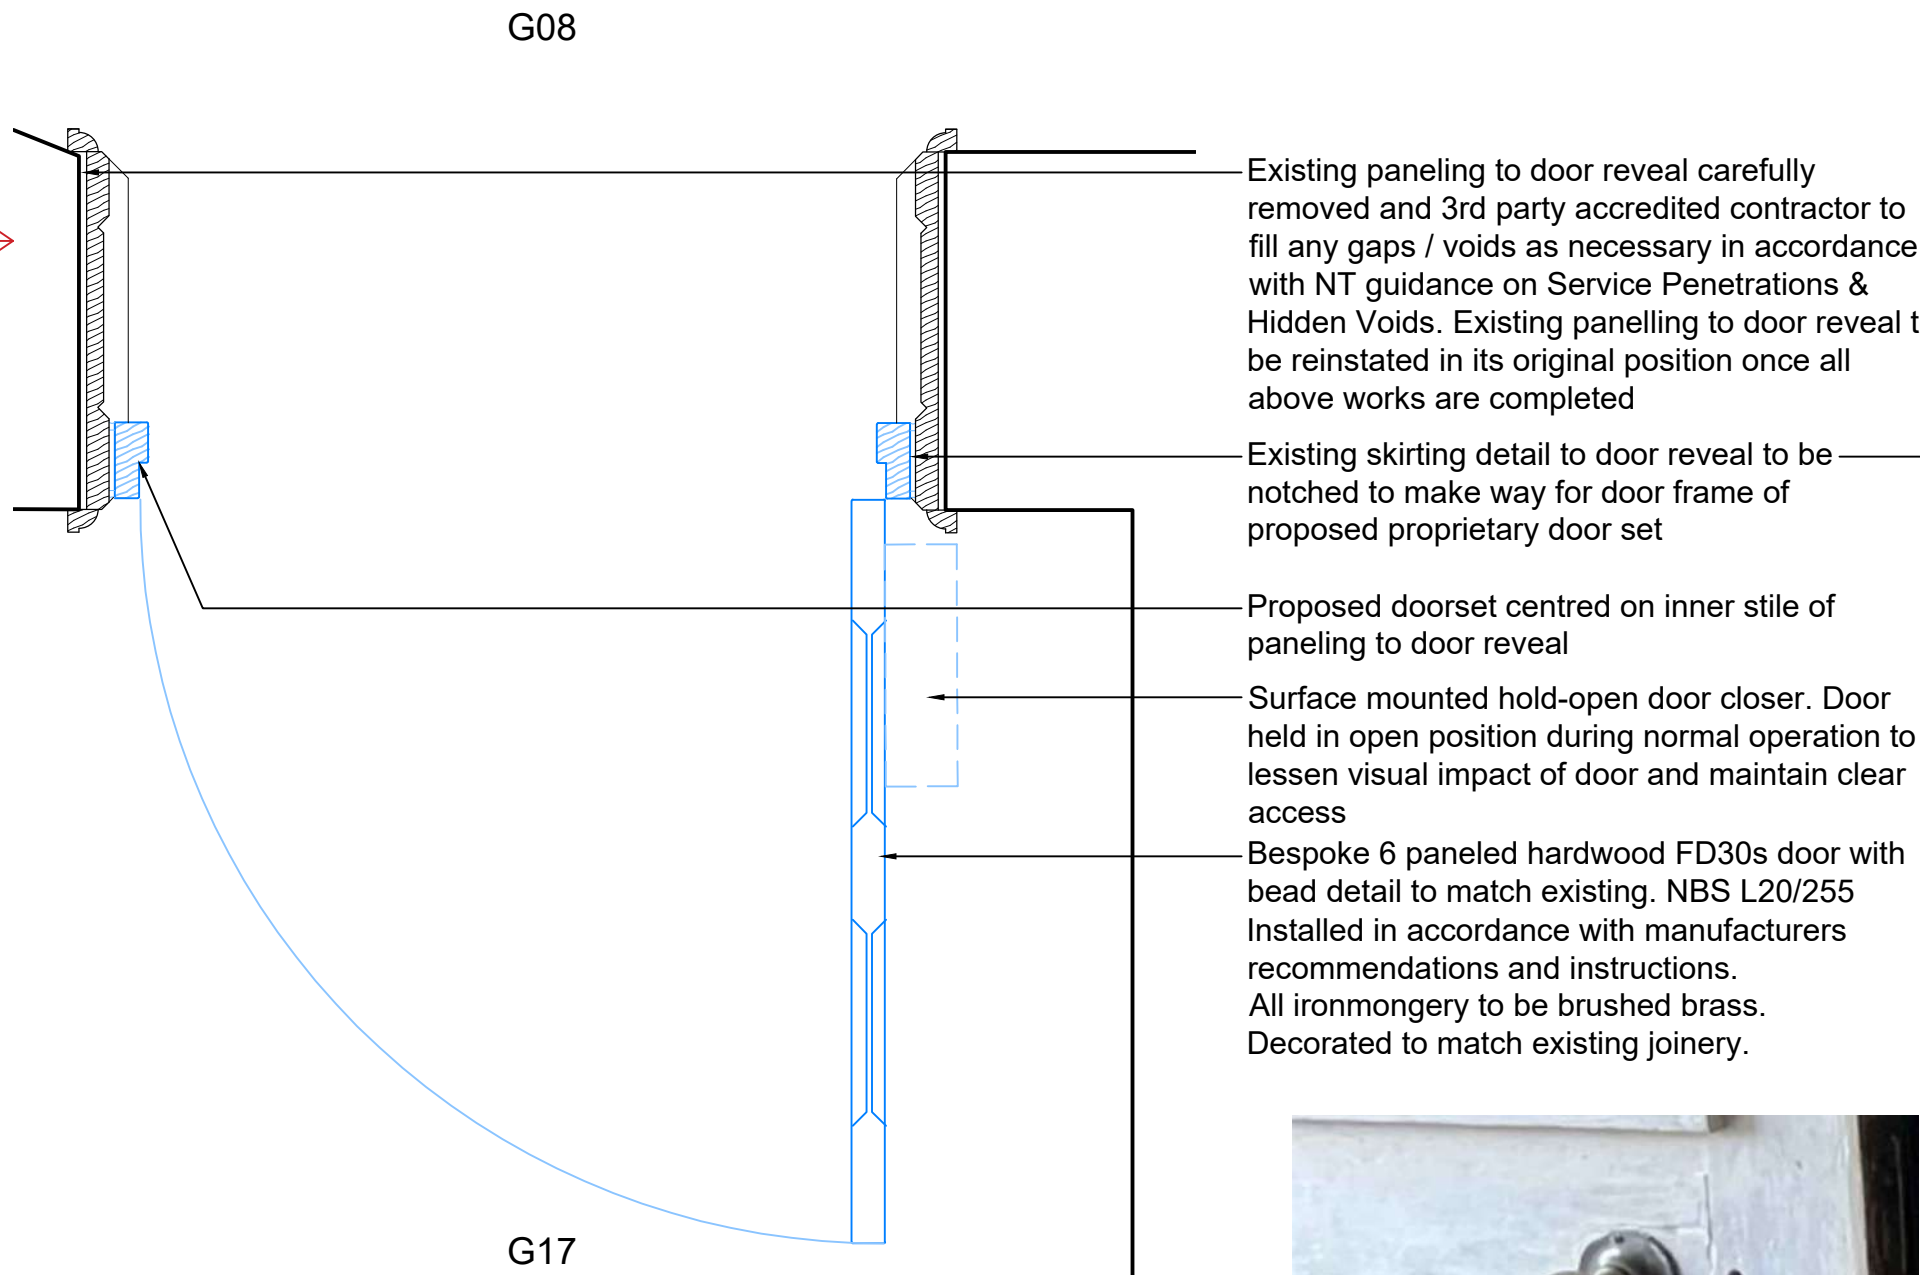

EH.03 - Proposed Plan
1:10 @ A1

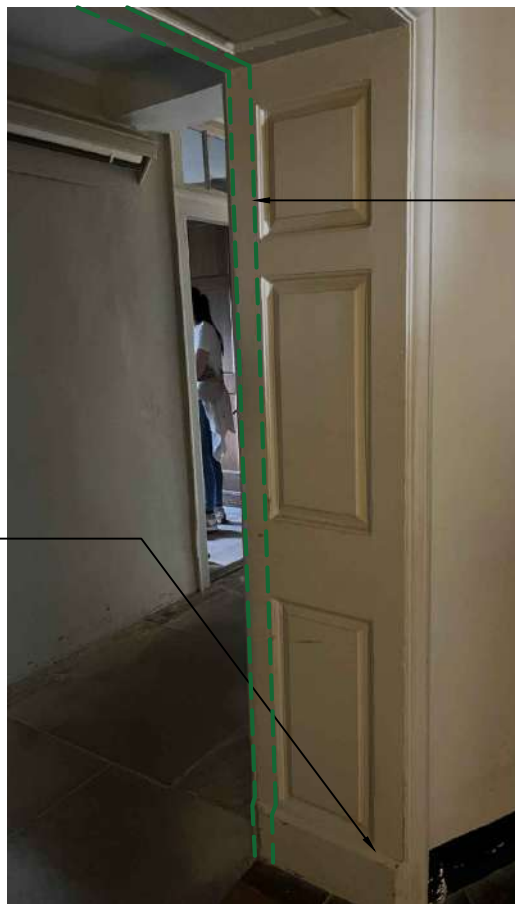


Location of proposed new door and frame mounted on inner stile of paneling to door reveal.

Image 3 -
Panelled reveal between
G17 and G08




Location of proposed new door and frame mounted on inner stile of paneling to door reveal.

Image 4a/b -
Existing door knob to
match & panelled
reveal head detail

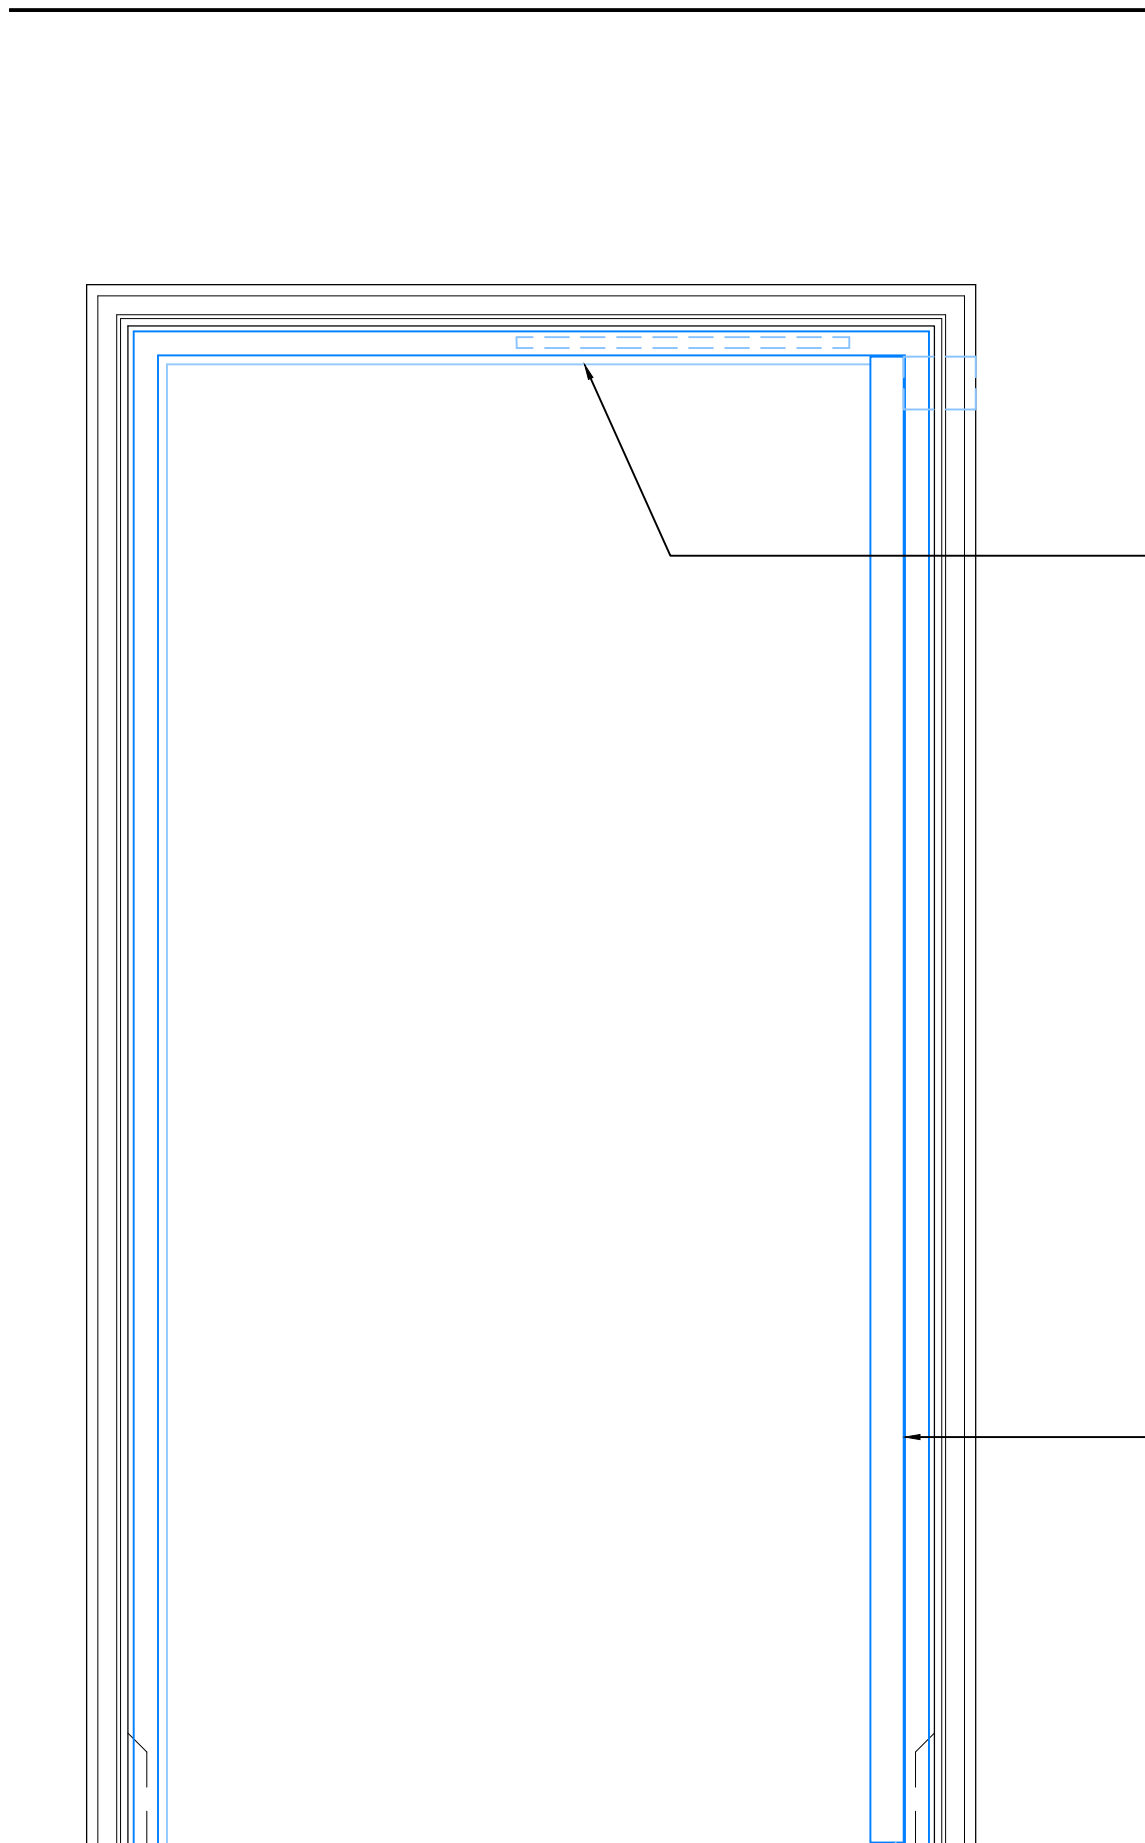


EH.03 - Proposed elevation (open position - during normal operation)
1:10 @ A1

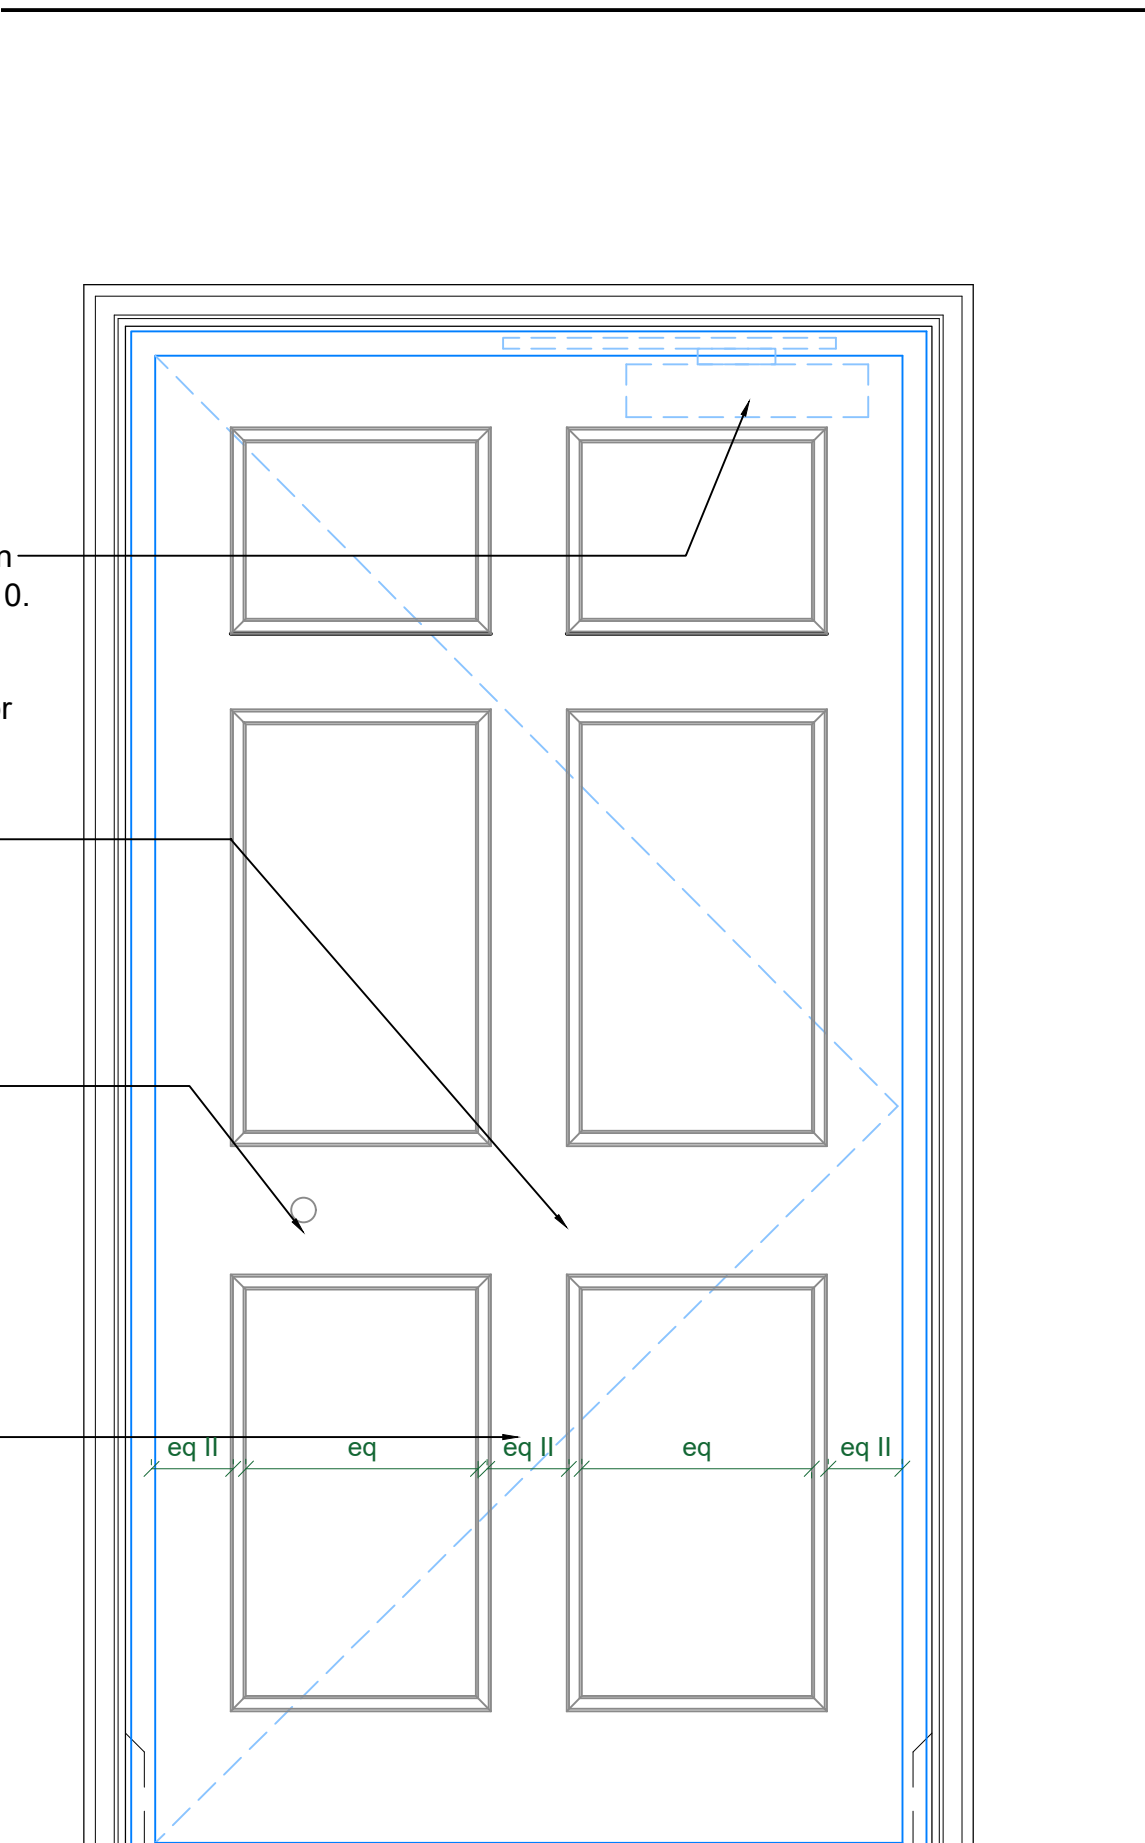

EH.03 - Proposed elevation (closed position - in the event of an emergency)
1:10 @ A1

0 100 200 500
Scale 1:10 mm

Notes	1. Any dwg format drawing is to be read in conjunction with and at the scale of the accompanying pdf.	Drawing Status								Donald Insall Associates Chartered Architects and Historic Building Consultants Y Becws, Pool Lane Conwy LL32 8PZ (+44) 01492 592 378 conwy@insall-architects.co.uk Erddig Hall, Wrexham <table><tr><td rowspan="2">Internal Door Details (1 of 6)</td><td>Project NTWFS.02</td><td>No 2300</td></tr><tr><td>Scale (A1) 1:10</td><td>Status P</td><td>Revision 6</td></tr></table>	Internal Door Details (1 of 6)	Project NTWFS.02	No 2300	Scale (A1) 1:10	Status P	Revision 6
	Internal Door Details (1 of 6)	Project NTWFS.02	No 2300													
		Scale (A1) 1:10	Status P	Revision 6												
	2. Where colours other than black or grey are used, the drawing must be plotted in colour.	F Feasibility														
	3. For status 'C' (Construction) drawings all dimensions are to be checked on site by the contractor, scaling is for Local Authority purposes only.	S Sketch Design	P6	27-02-2024	CSH	MTO	RIBA 3 for consents - update post CO visit and NT comments									
	4. Unless otherwise indicated, all dimensions are in millimeters.	P Planning	P5	16-02-2024	SZA	CSH	RIBA 3 for consents									
	5. All information on this drawing is to be read in conjunction with the relevant Donald Insall Associates specification and trade contractors' drawings and information by specialists.	B Building Control	P4	16-01-2024	CSH	MTO	Specification Updates, For Consents									
	6. In the event of any discrepancy, please contact us immediately.	D Developed Design	P3	16-01-2024	CSH	MTO	Updates to ironmongery									
	7. This drawing may contain survey information by others and is to be used solely for the purposes for which it was issued.	M Measurement	P2	19-10-2023	CSH	MTO	Finishes notes amended									
	8. These are uncontrolled documents issued for information purposes only. If you have any queries regarding the drawings, please contact DIA immediately.	T Tender	P1	26-09-2023	CSH	MTO	Panelled doors updated									
9. Please note DIA cannot be held responsible for any errors arising from changes made to an uncontrolled dwg file.	C Construction	P0	03-07-2023	DYP	MTO	Initial Issue										
	R Record															

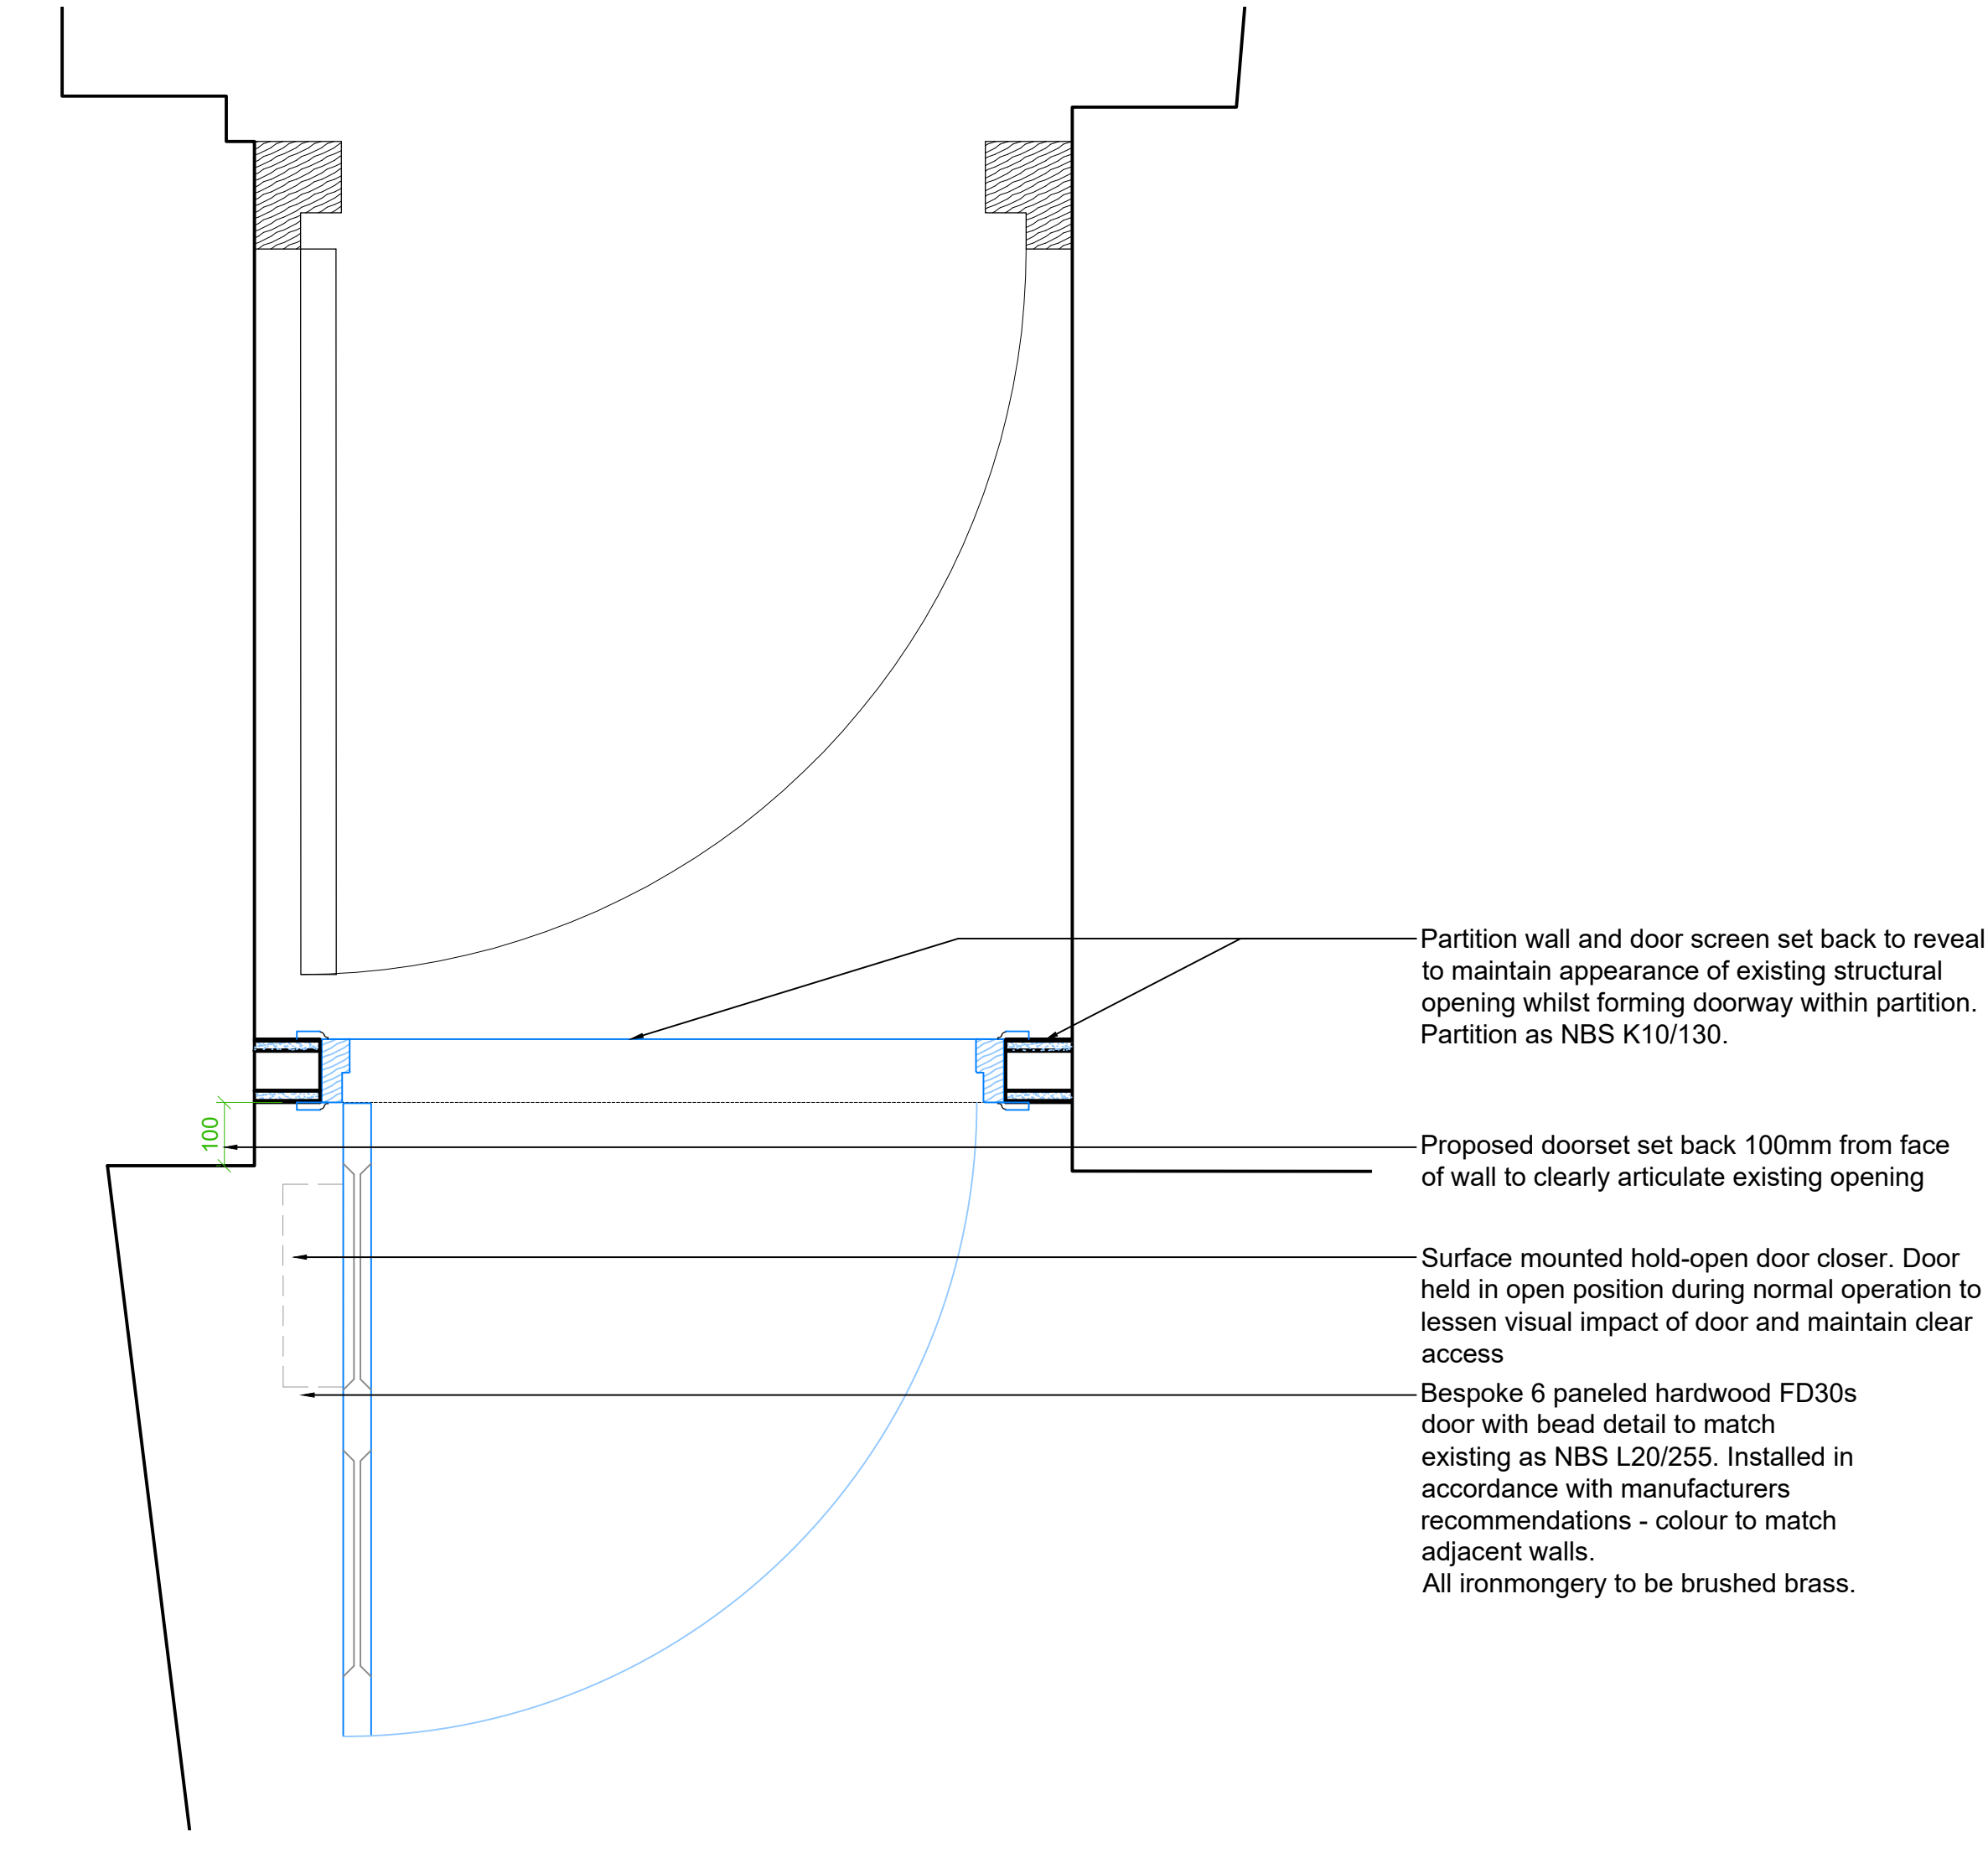

EH.04 - Proposed Plan
1:10 @ A1

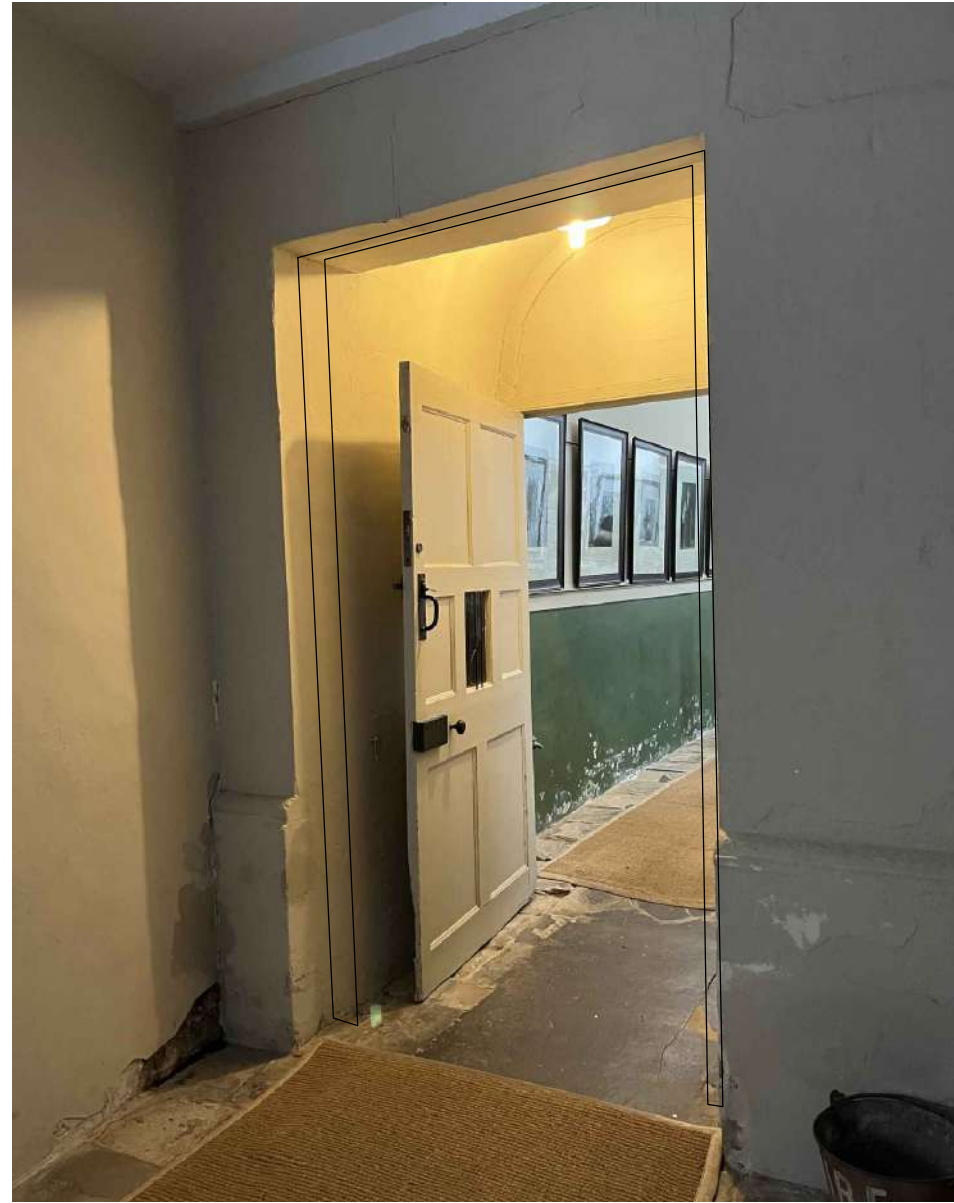



Image 1 - View of Opening, indicating area of partition and screen,




Image 2 - View of existing doorway / archway above




Image 3 - Precedent panelled door for dimensions - Door 20 - Ground Floor main house - between G19 & G17
Fanlight above this door also used as precedent for glazing..

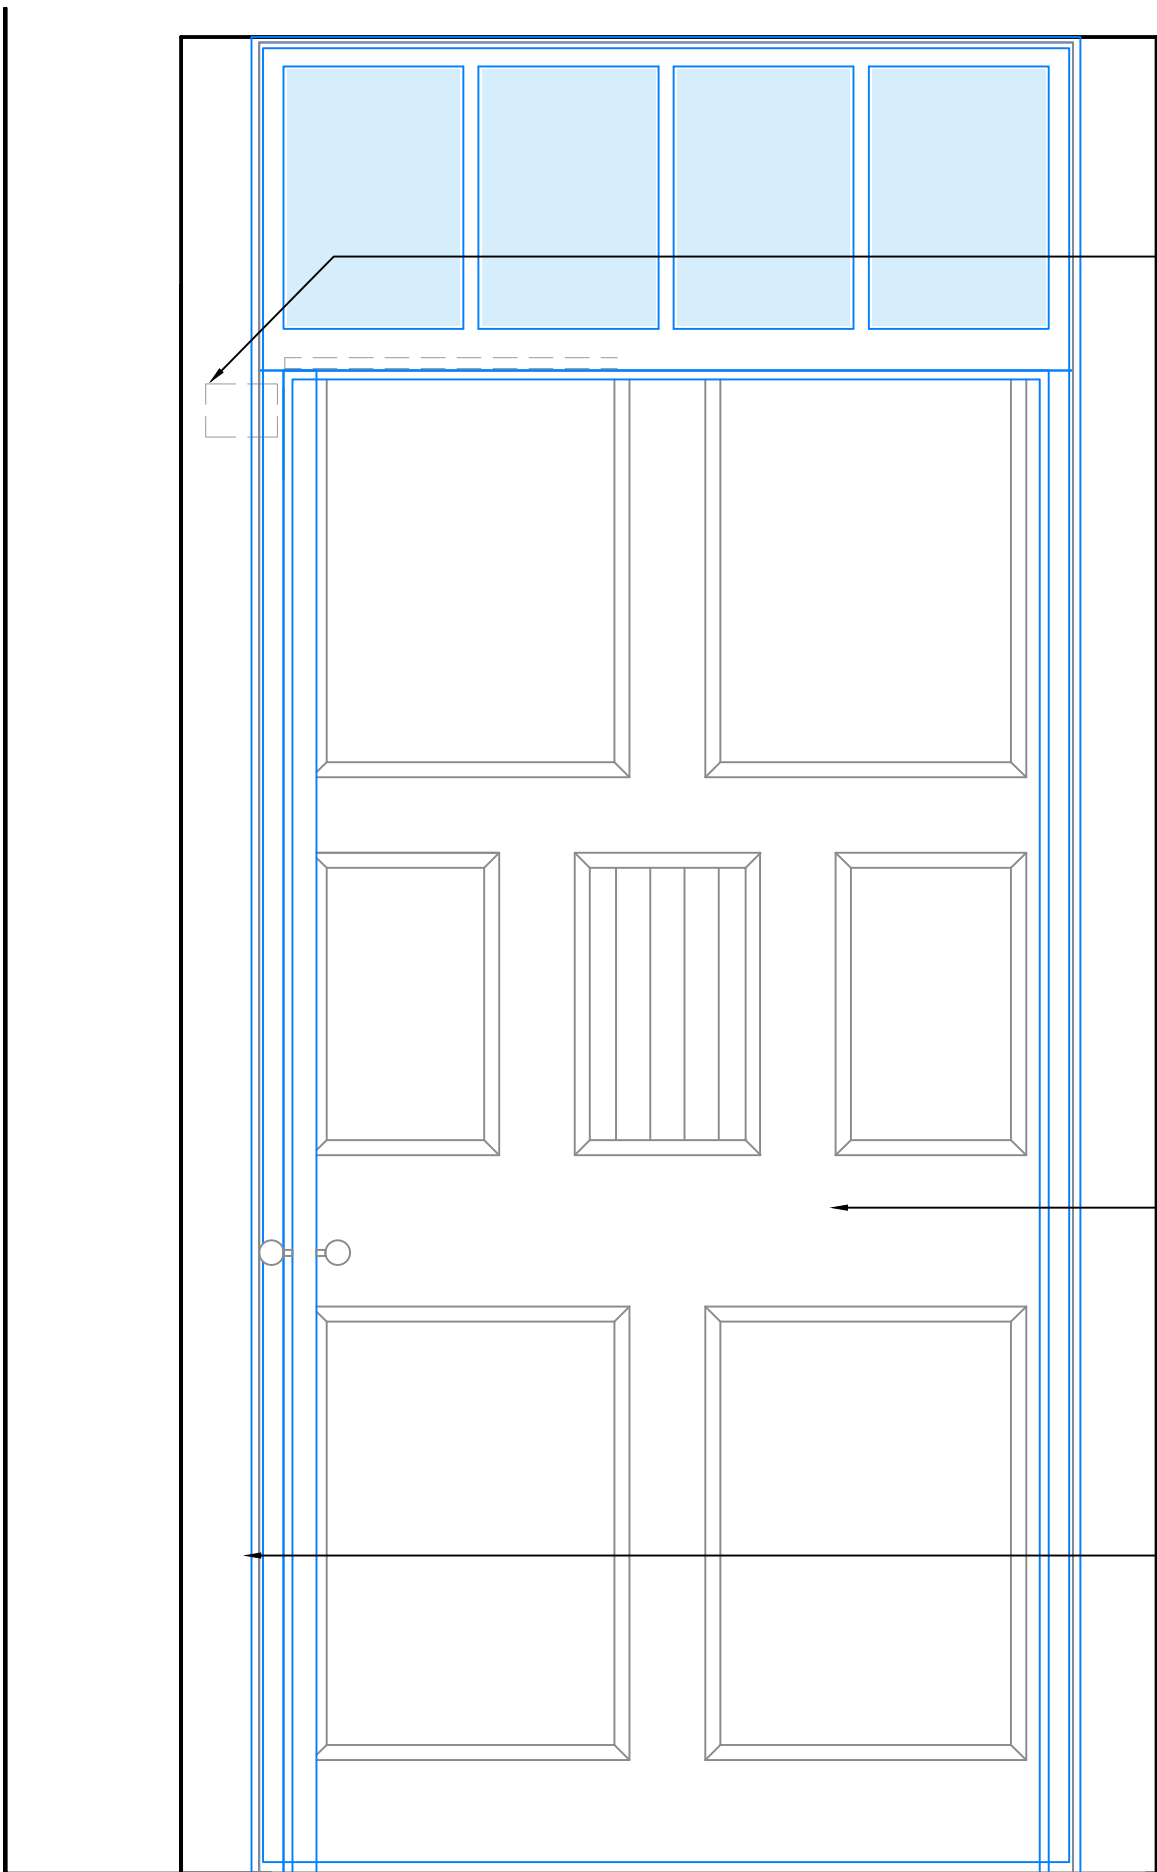

EH.04 - Proposed elevation (open position - during normal operation)
1:10 @ A1

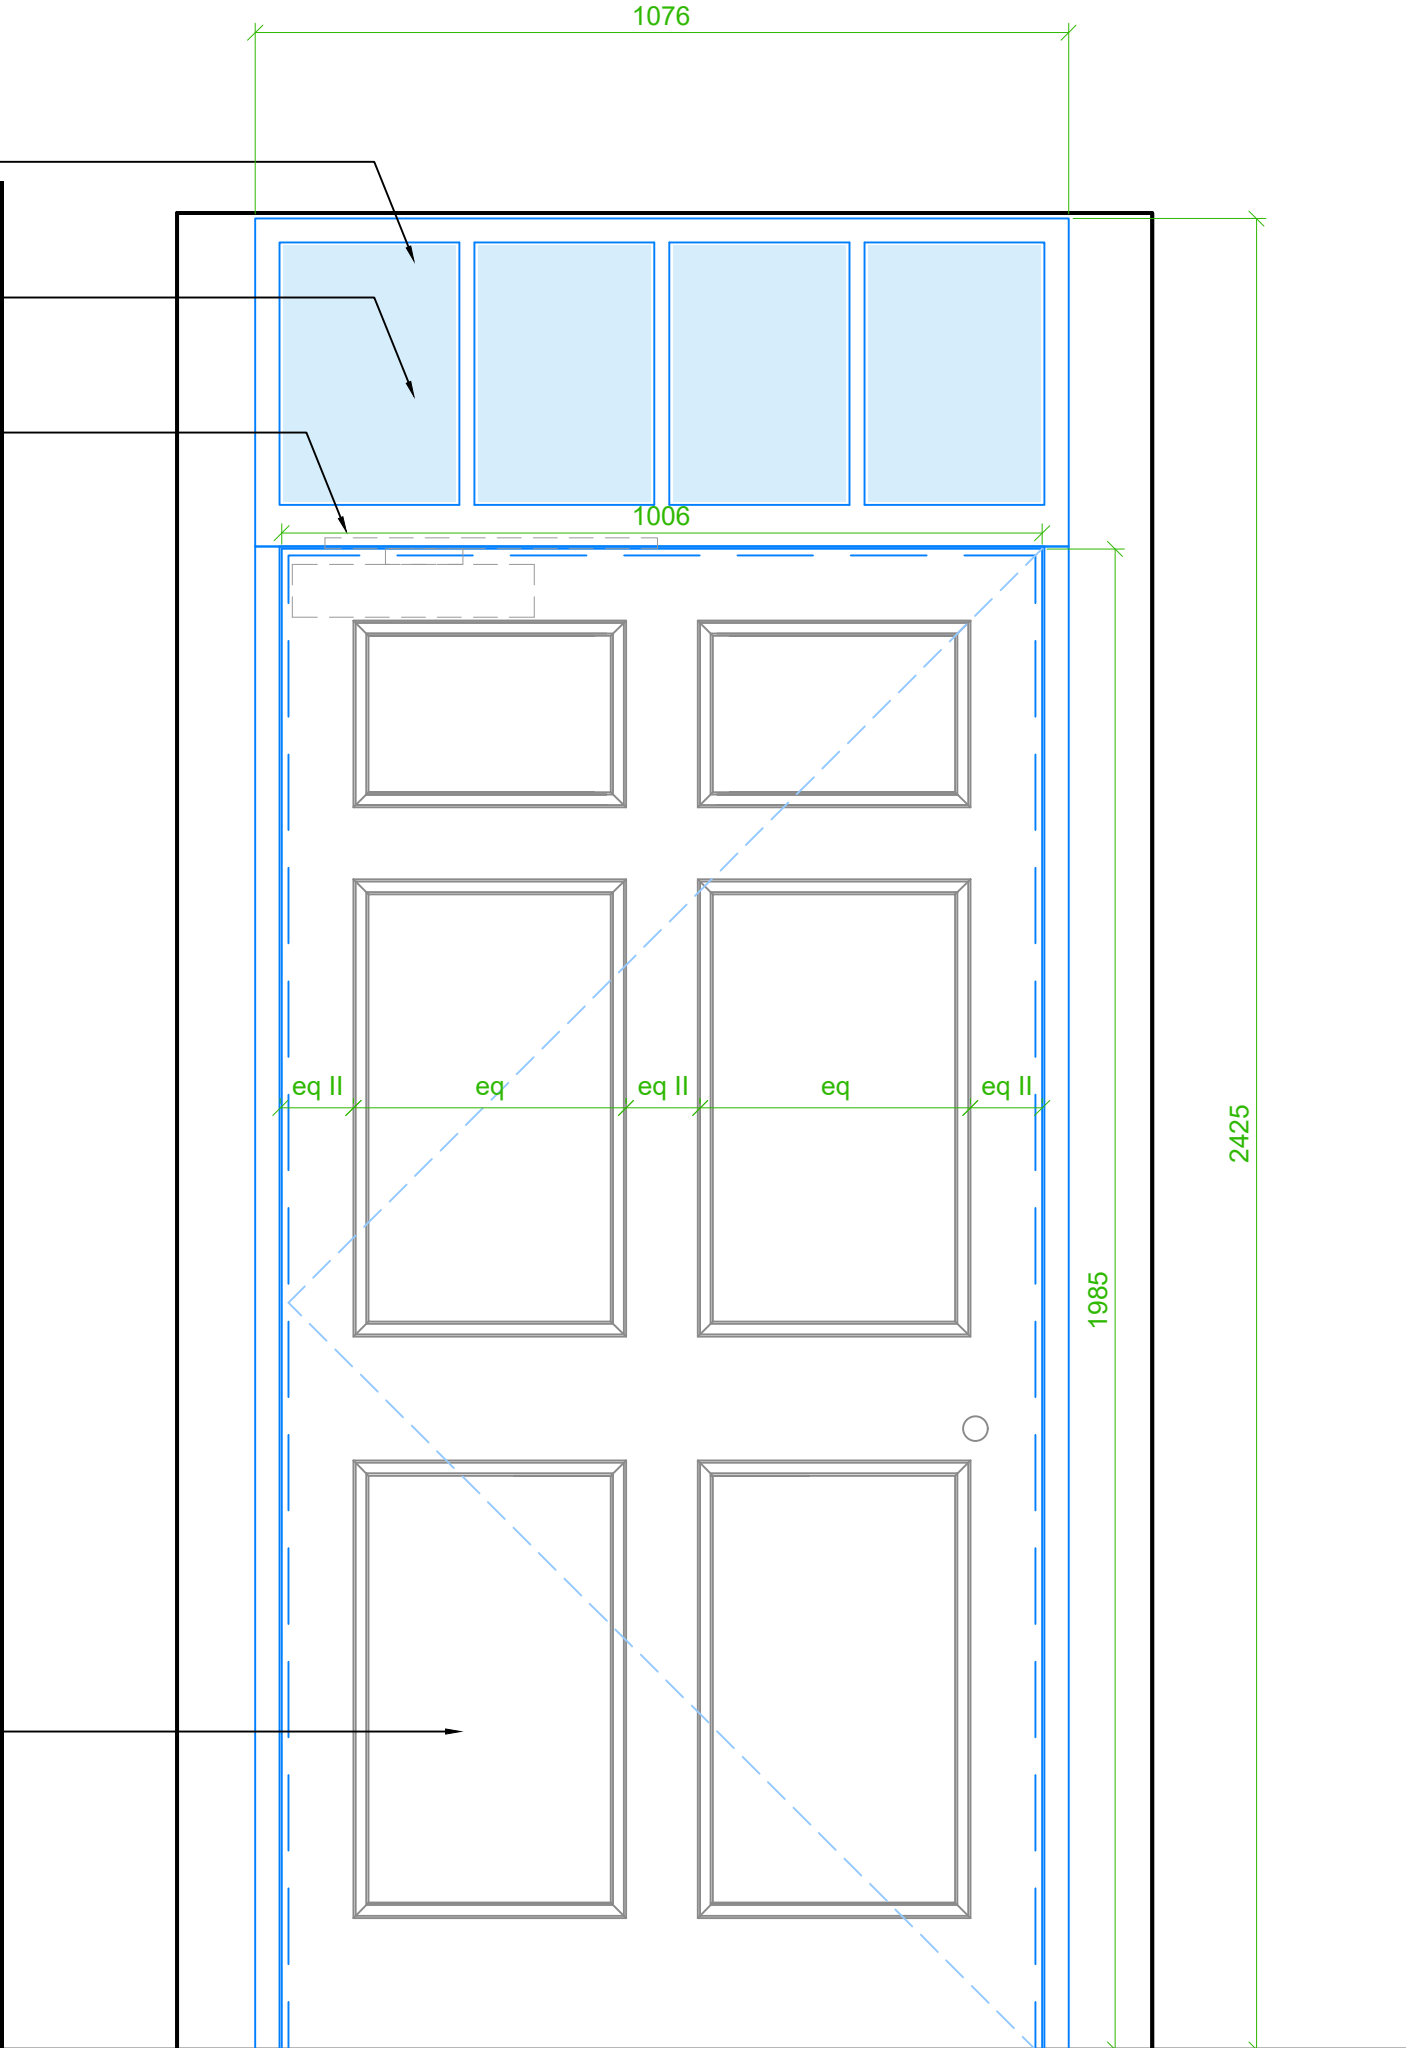

EH.04 - Proposed elevation (closed position - in the event of an emergency)
1:10 @ A1

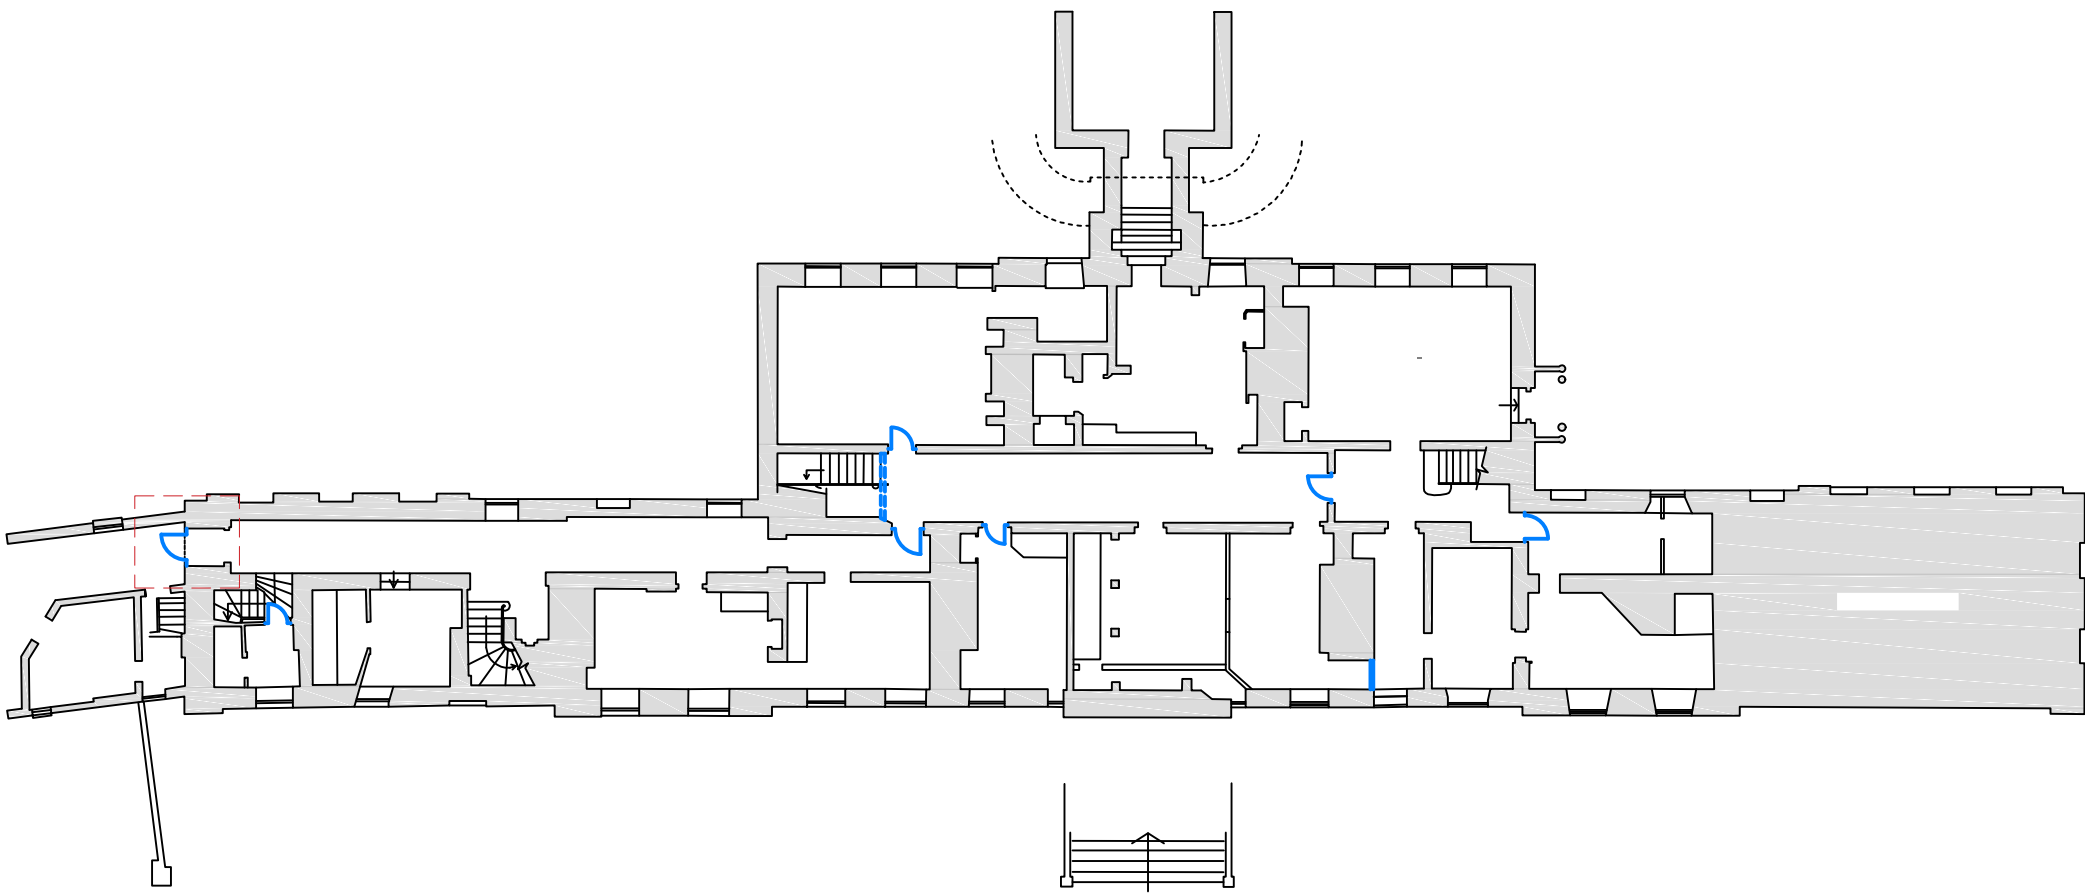

Key Plan - Mansion House - Ground Floor
NTS @ A1

0 100 200 500
Scale 1:10 mm

- Notes
- Any dwg format drawing is to be read in conjunction with and at the scale of the accompanying pdf.
 - Where colours other than black or grey are used, the drawing must be plotted in colour.
 - For status 'C' (Construction) drawings all dimensions are to be checked on site by the contractor, scaling is for Local Authority purposes only.
 - Unless otherwise indicated, all dimensions are in millimeters.
 - All information on this drawing is to be read in conjunction with the relevant Donald Insall Associates specification and trade contractors' drawings and information by specialists.
 - In the event of any discrepancy, please contact us immediately.
 - This drawing may contain survey information by others and is to be used solely for the purposes for which it was issued.
 - These are uncontrolled documents issued for information purposes only. If you have any queries regarding the drawings, please contact DIA immediately.
 - Please note DIA cannot be held responsible for any errors arising from changes made to an uncontrolled dwg file.

© 2019 DONALD INSALL ASSOCIATES LTD

Drawing Status
F Feasibility
S Sketch Design
P Planning
B Building Control
D Developed Design
M Measurement
T Tender
C Construction
R Record

Rev	Date	Dwn	Auth	Revision

Rev	Date	Dwn	Auth	Revision
P06	29-02-2024	CSH	MTO	RIBA 3 for consents - Notes amended
P05	27-02-2024	CSH	MTO	RIBA 3 for consents - Note added to remove boarding to existing fanlight
P04	16-02-2024	SZA	CSH	RIBA 3 for consents
P03	18-01-2024	CSH	MTO	Updates to ironmongery
P02	19-10-2023	CSH	MTO	Finishes notes amended
P01	26-09-2023	CSH	MTO	Images added
P0	03-07-2023	DYP	MTO	Initial Issue




Donald Insall Associates
Chartered Architects and Historic Building Consultants

Y Beows, Pool Lane
Conwy LL32 8PZ
(+44) 01492 592 378
conwy@insall-architects.co.uk

Erddig Hall, Wrexham






Internal Door Details (3 of 6)

Project	No	Status	Revision
NTWFS.02	2302	P	06
Scale (A1)	1:10		

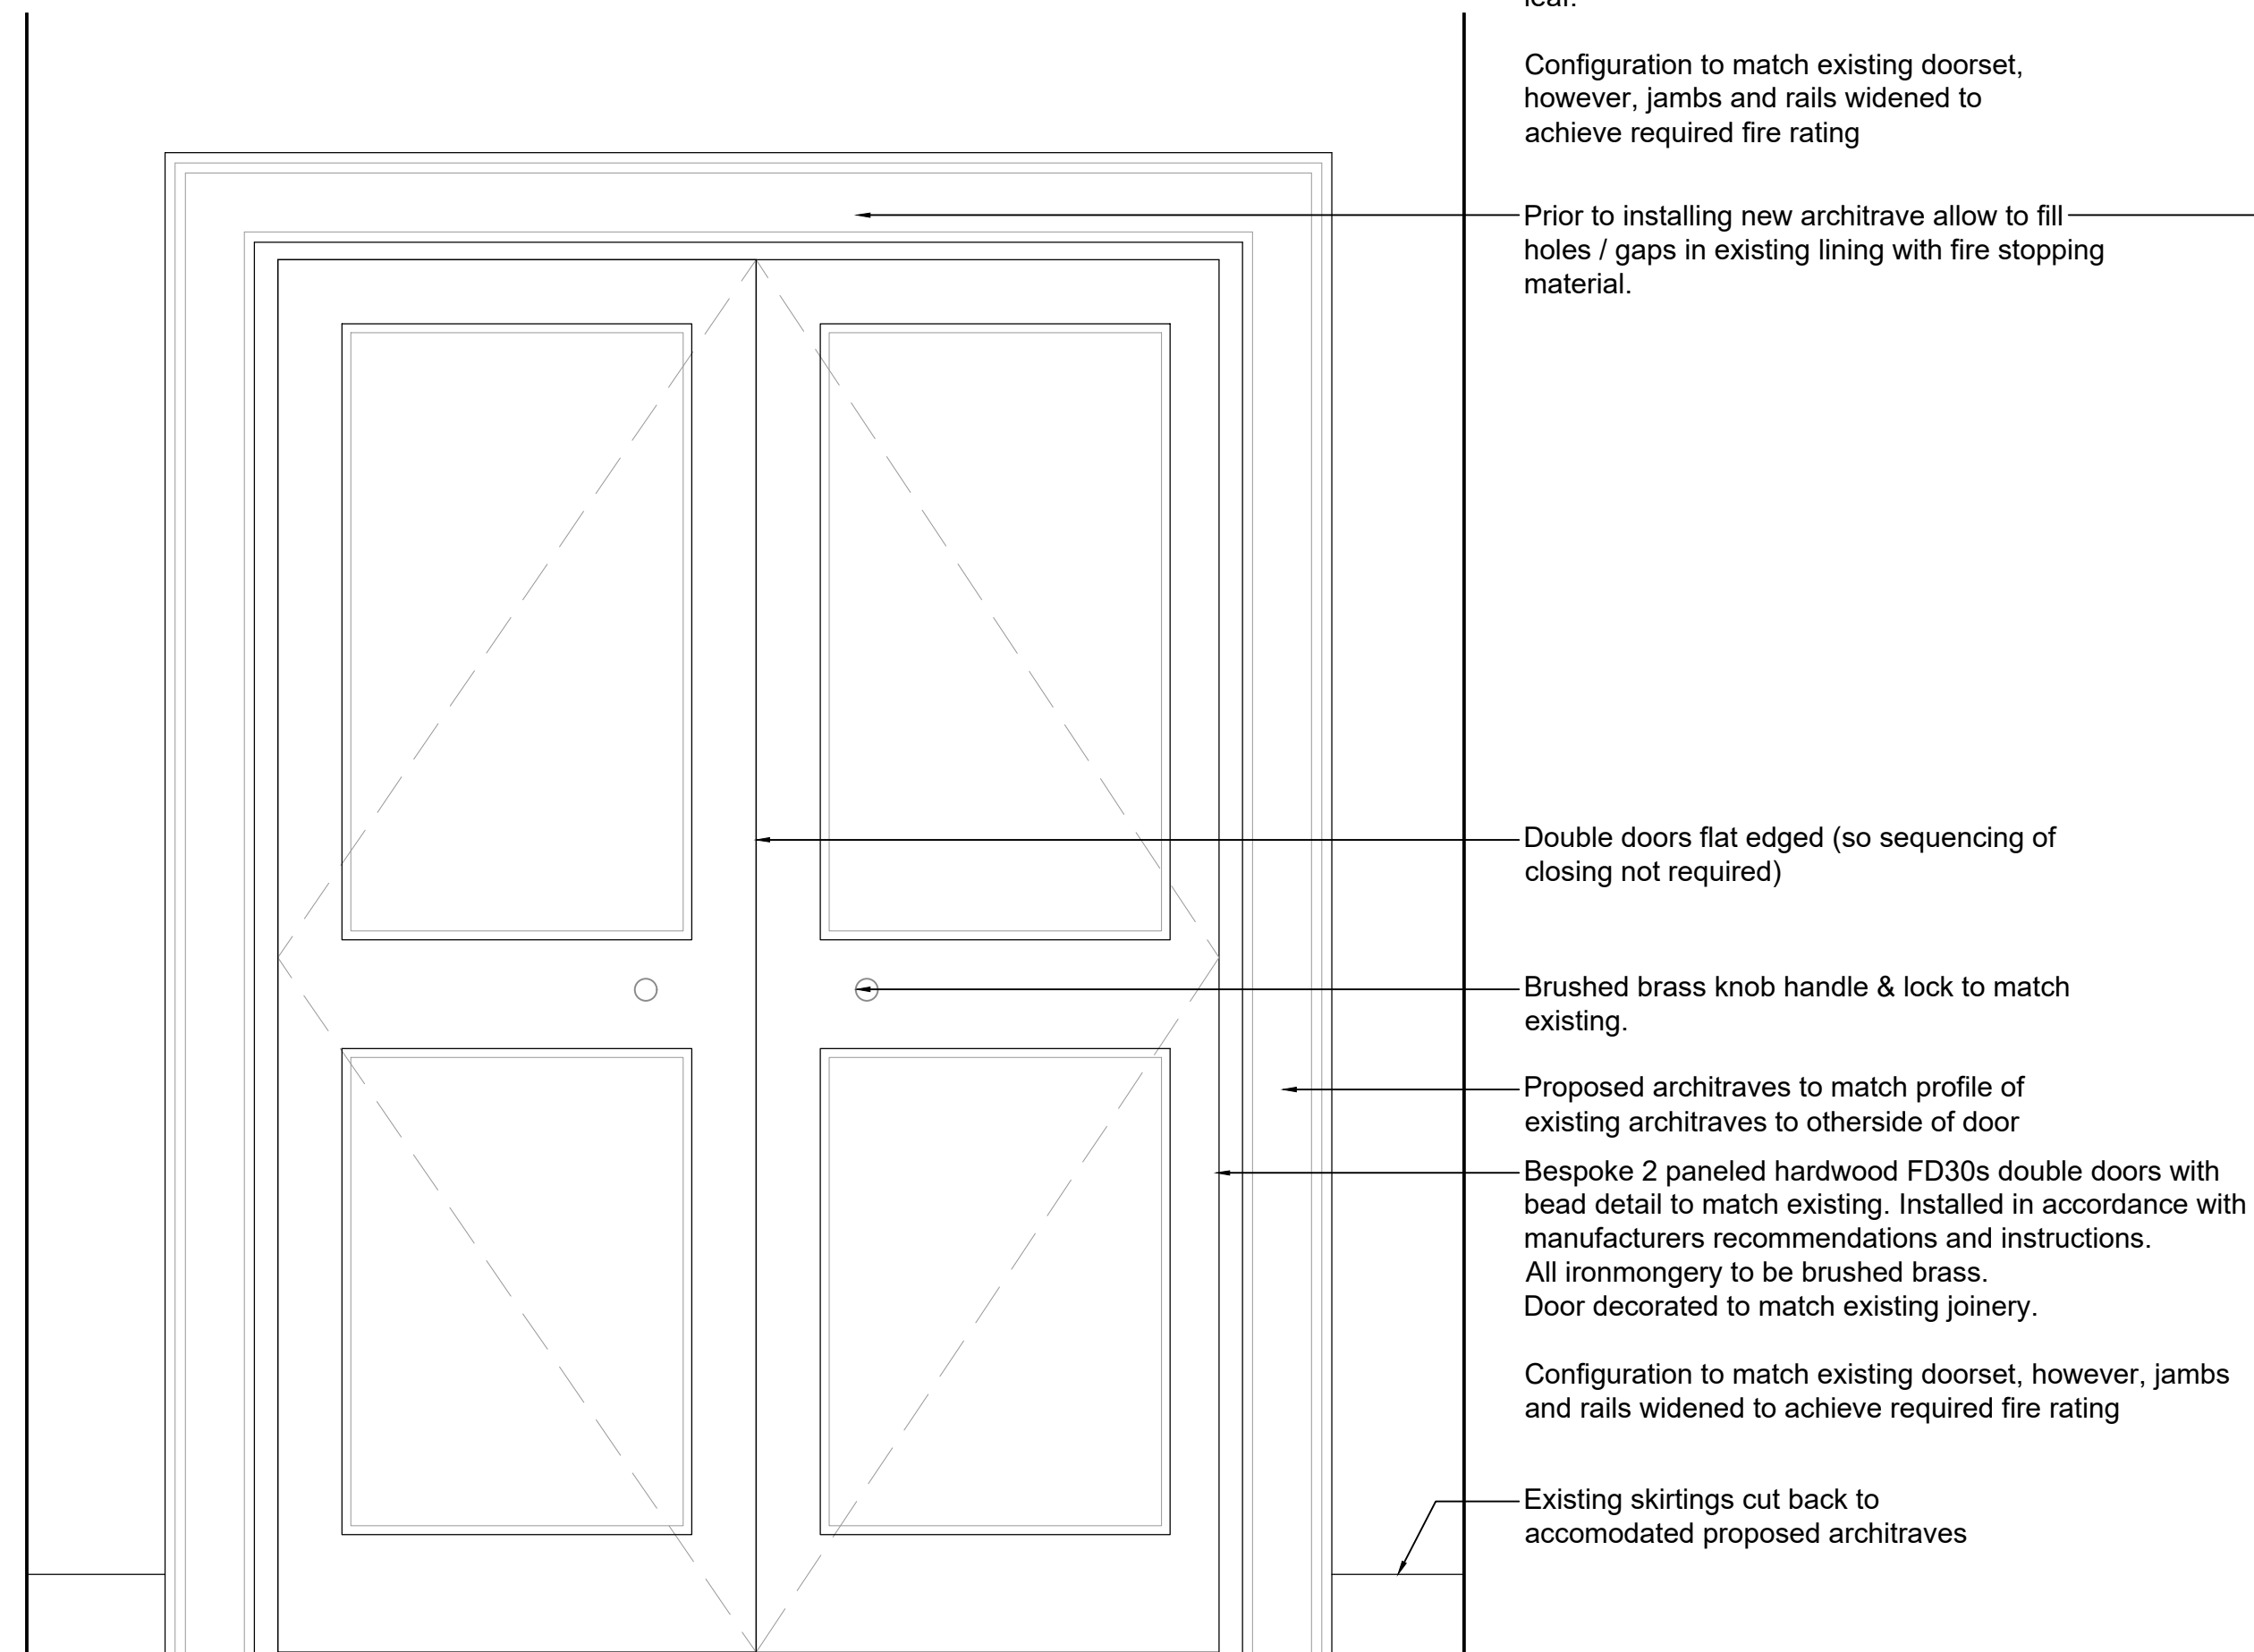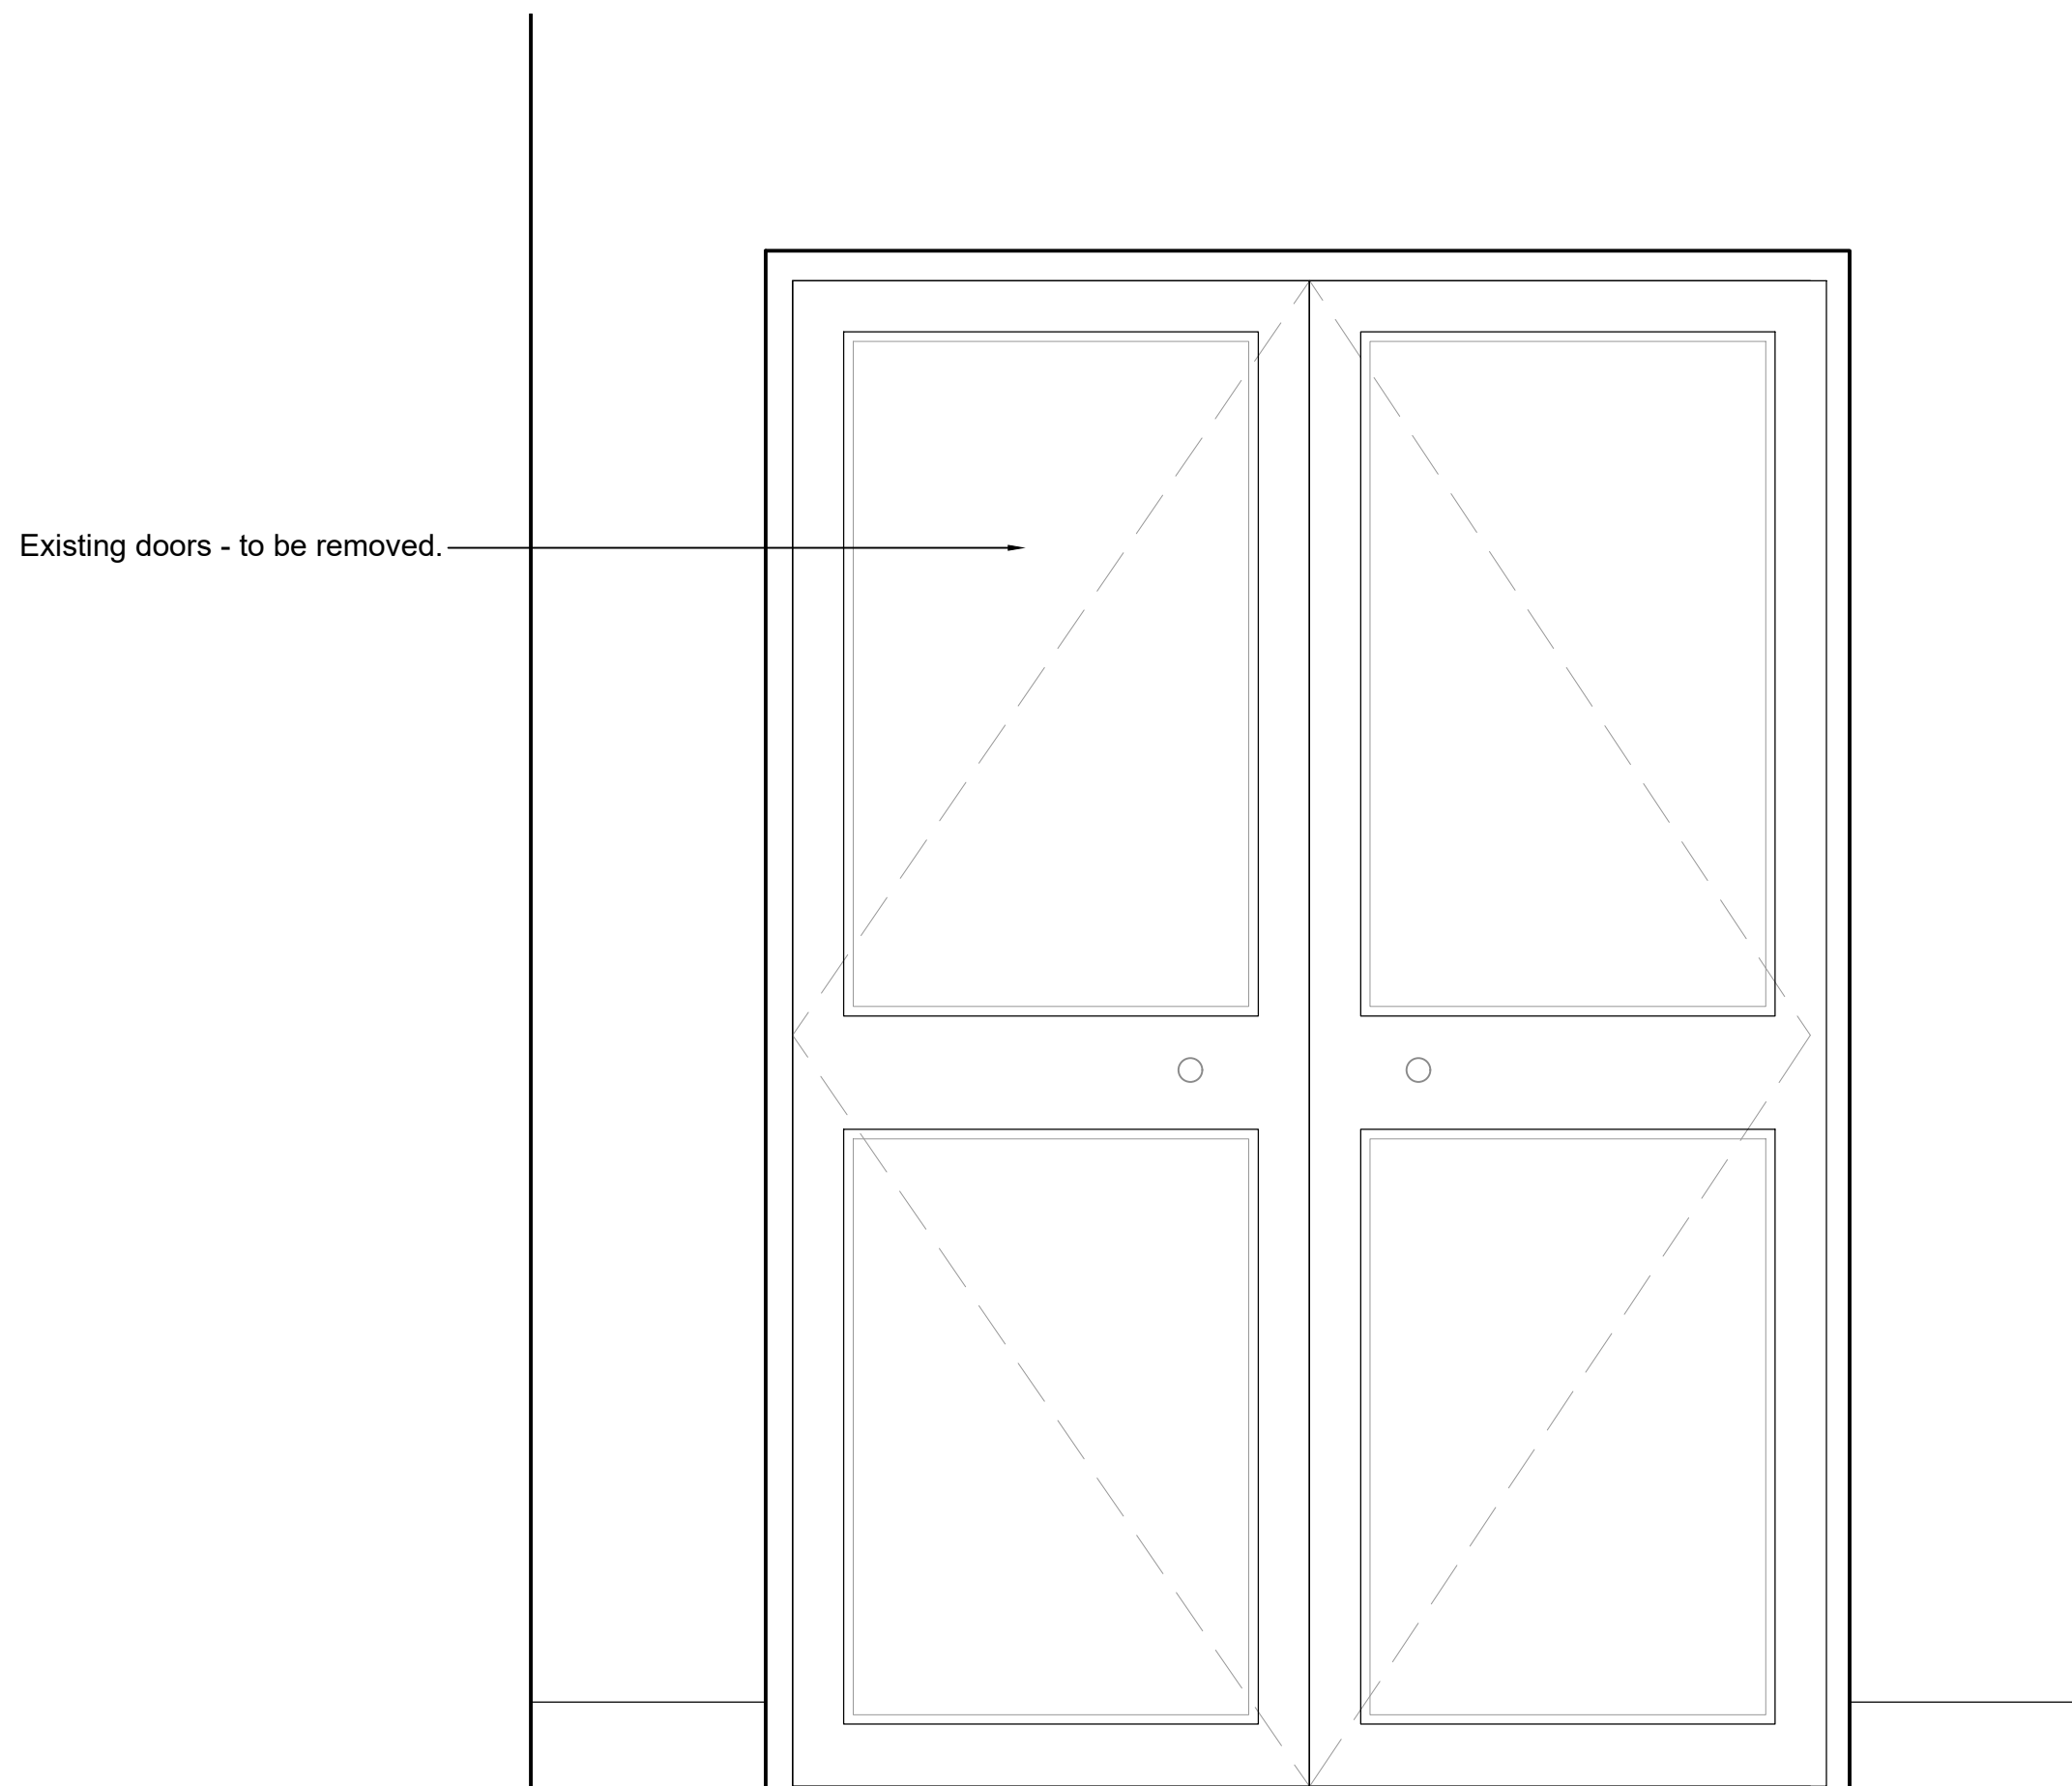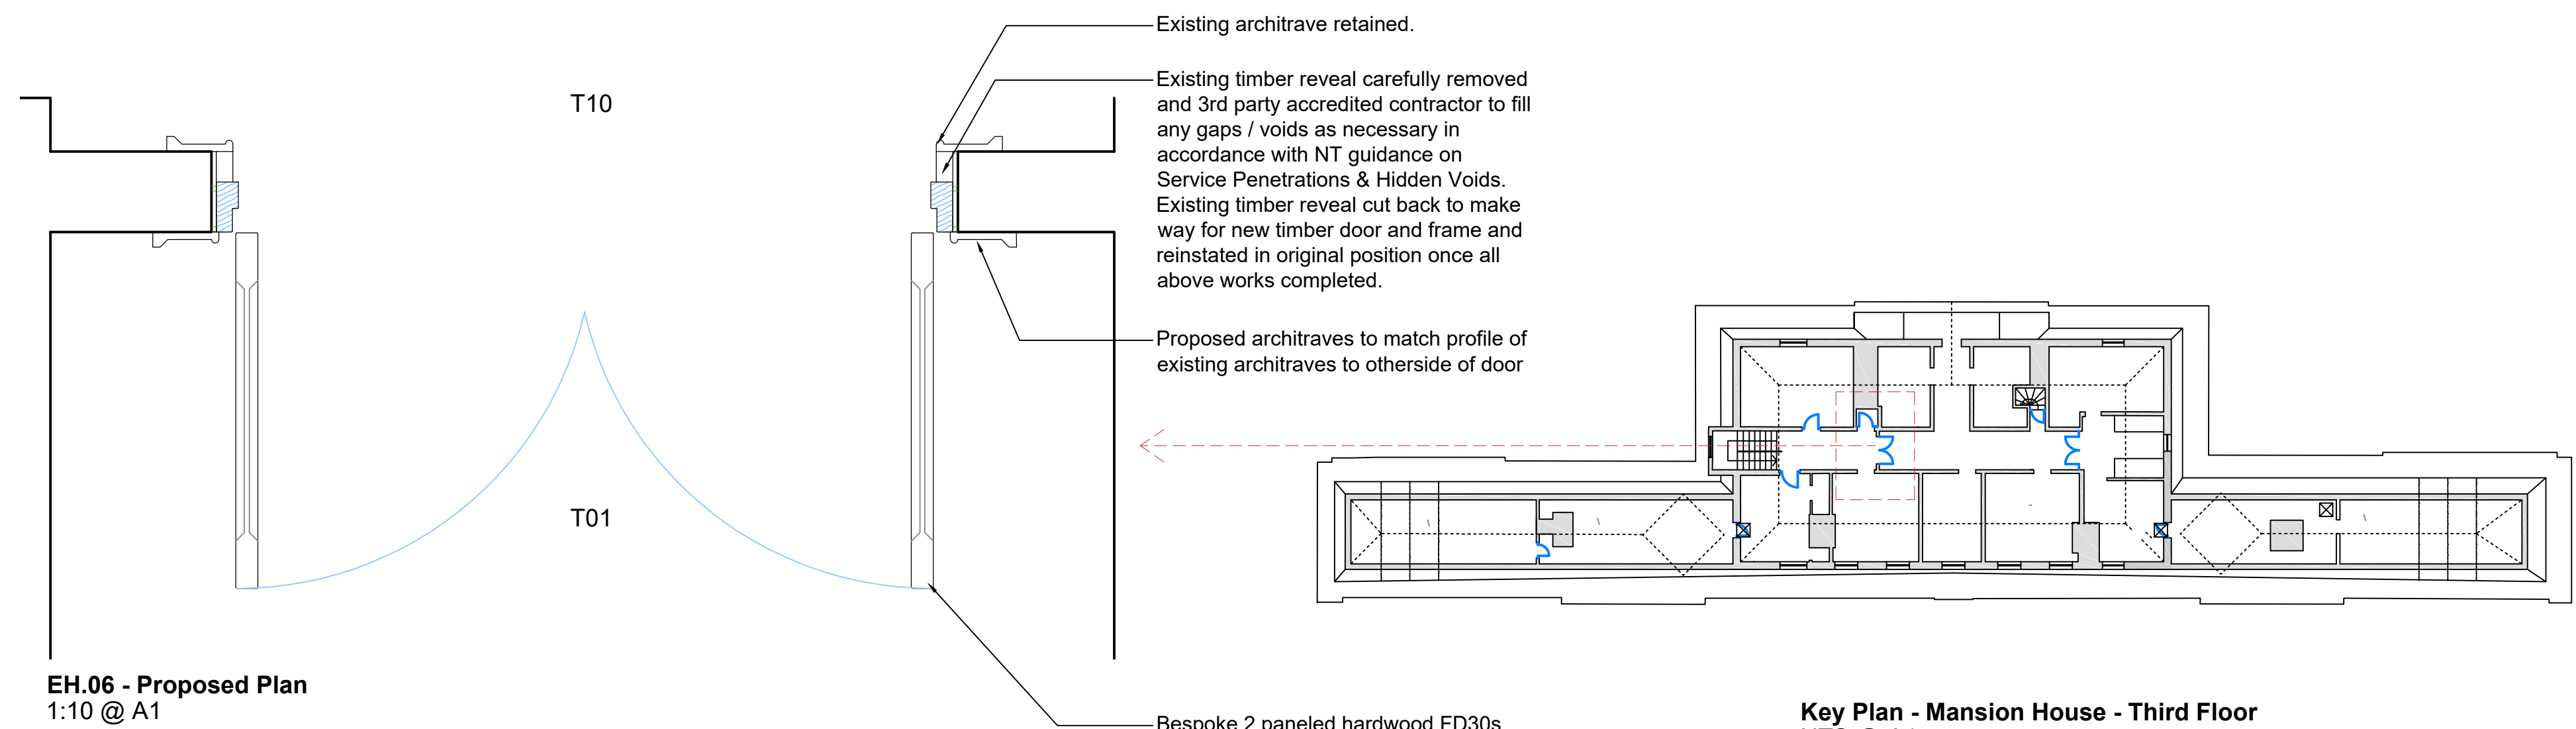[illegible]





- Proposed doorset set into existing timber door frame. Existing door frame to be sealed and architrave added. Sealant as per NBS P12/335.
- Existing timber panel door to remain undisturbed

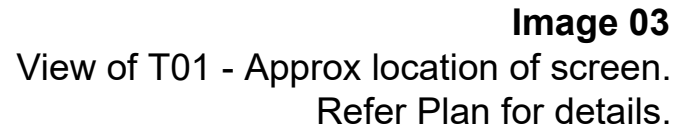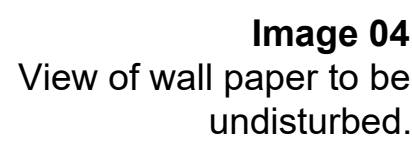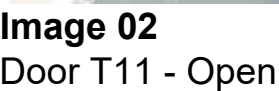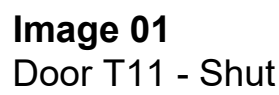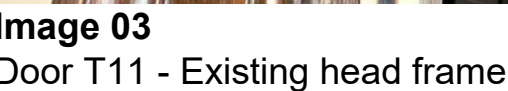

- Bespoke 2 paneled hardwood FD30s double doors with bead detail to match existing as NBS L20/256. Installed in accordance with manufacturers recommendations and instructions- colour to match adjacent walls. Allow for surface mounted bolts to fixed leaf. All ironmongery to be brushed brass. Configuration to match proposed doorset of EH.06

- Proposed architraves to match profile of EH.06
- Proposed doorset set into new Gyproc WallBoard partition. Partition to have skim finish and painted to match adjacent walls as NBS K10/130.
- New partition positioned closed to wall edge so to allow for wallpaper sample to remain in-situ.

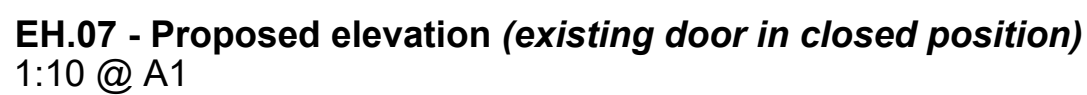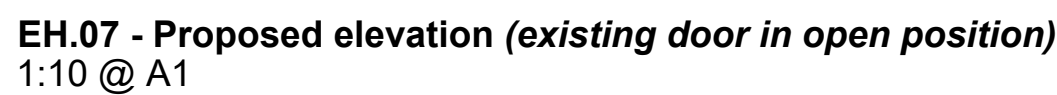

- Concealed hold-open door closers. Door held in open position during normal operation to lessen visual impact of door and maintain clear access

—Proposed architraves to match profile of EH.06

- Bespoke 2 paneled hardwood FD30s double doors with bead detail to match existing as NBS L20/256. Installed in accordance with manufacturers recommendations - colour to match adjacent walls. Allow for surface mounted bolts to fixed leaf. All ironmongery to be brushed brass.

Configuration to match proposed doorset of EH.06

- Proposed skirting boards to match skirting profile of adjacent walls

For details on EH.06 refer Drg 2303

0 100 200 500
Scale 1:10 mm

Donald Insall Associates
Chartered Architects and Historic Building Consultants

Y Becws, Pool Lane
Conwy LL32 8PZ
(+44) 01492 592 378
conwy@insall-architects.co.uk

Erddig Hall, Wrexham

Internal Door Details (5 of 6)

Project NTWFS.02	No 2304	
Scale (A1) 1:10	Status P	Revision 5

Notes	
1.	Any dwg format drawing is to be read in conjunction with and at the scale of the accompanying pdf.
2.	Where colours other than black or grey are used, the drawing must be plotted in colour.
3.	For status 'C' (Construction) drawings all dimensions are to be checked on site by the contractor, scaling is for Local Authority purposes only.
4.	Unless otherwise indicated, all dimensions are in millimeters.
5.	All information on this drawing is to be read in conjunction with the relevant Donald Insall Associates specification and trade contractors' drawings and information by specialists.
6.	In the event of any discrepancy, please contact us immediately.
7.	This drawing may contain survey information by others and is to be used solely for the purposes for which it was issued.
8.	These are uncontrolled documents issued for information purposes only. If you have any queries regarding the drawings, please contact DIA immediately.
9.	Please note DIA cannot be held responsible for any errors arising from changes made to an uncontrolled dwg file.

© 2019 DONALD INSALL ASSOCIATES LTD

Drawing Status


F Feasibility
S Sketch Des
P Planning
B Building Co
D Developed
M Measureme
T Tender
C Constructio
R Record

Rev	Date	Dwn	Auth	Revision

--	--	--	--

P05	16-02-2024	SZA	CSH
P04	15-01-2024	SZA	CSH
P03	20-12-2023	CSH	MTO
P02	19-10-2023	CSH	MTO
P01	26-09-2023	CSH	MTO
P0	03-07-2023	DYP	MTO


Rev	Date	Dwn	Auth	Revision
-----	------	-----	------	----------

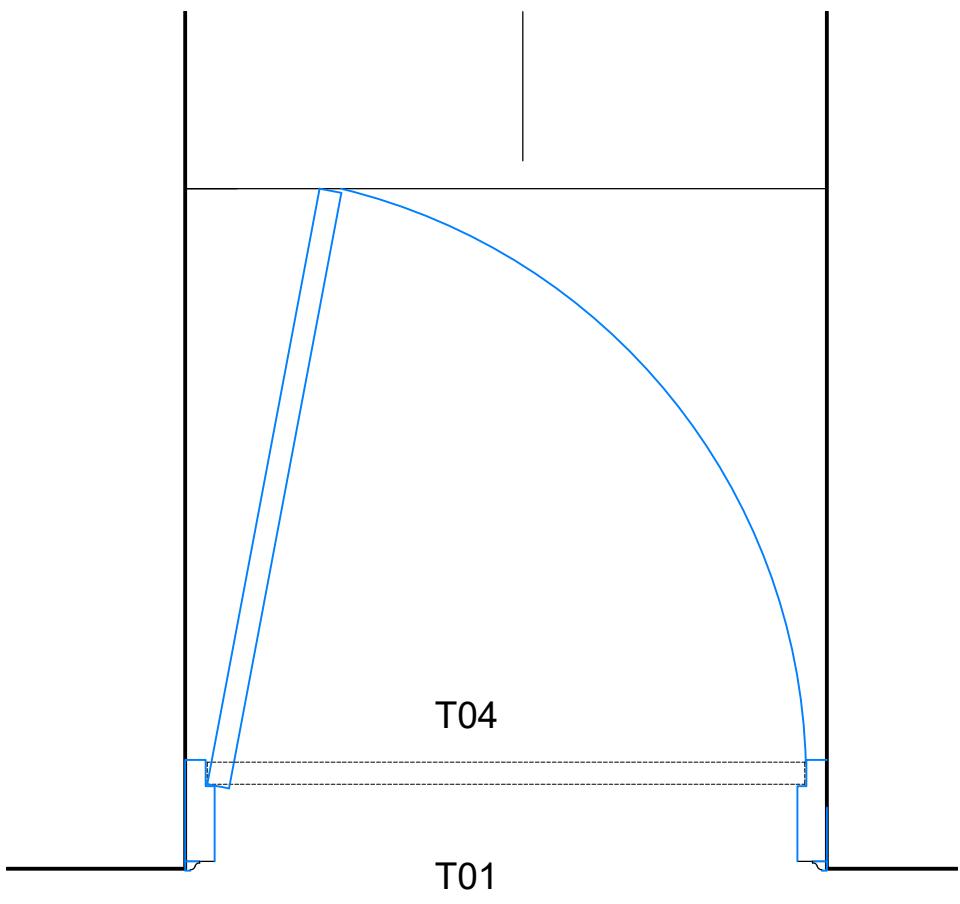

EH.09 - Existing Plan
1:10 @ A1




Image 01/02
Door T4 viewed from corridor T01 and stairs in T04

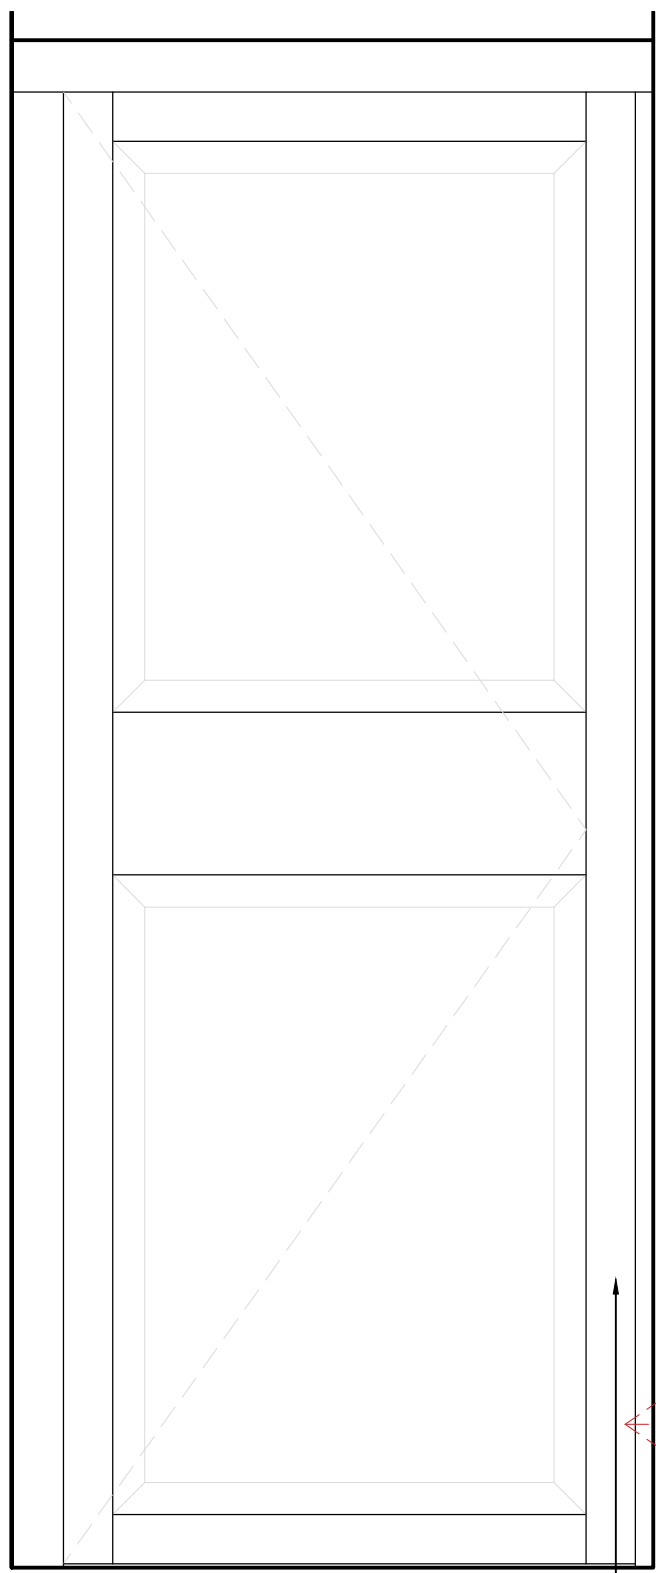


EH.09 - Existing Elevation
1:10 @ A1


Existing lightweight timber panel door is in a very poor condition and not robust enough to be effectively upgraded.

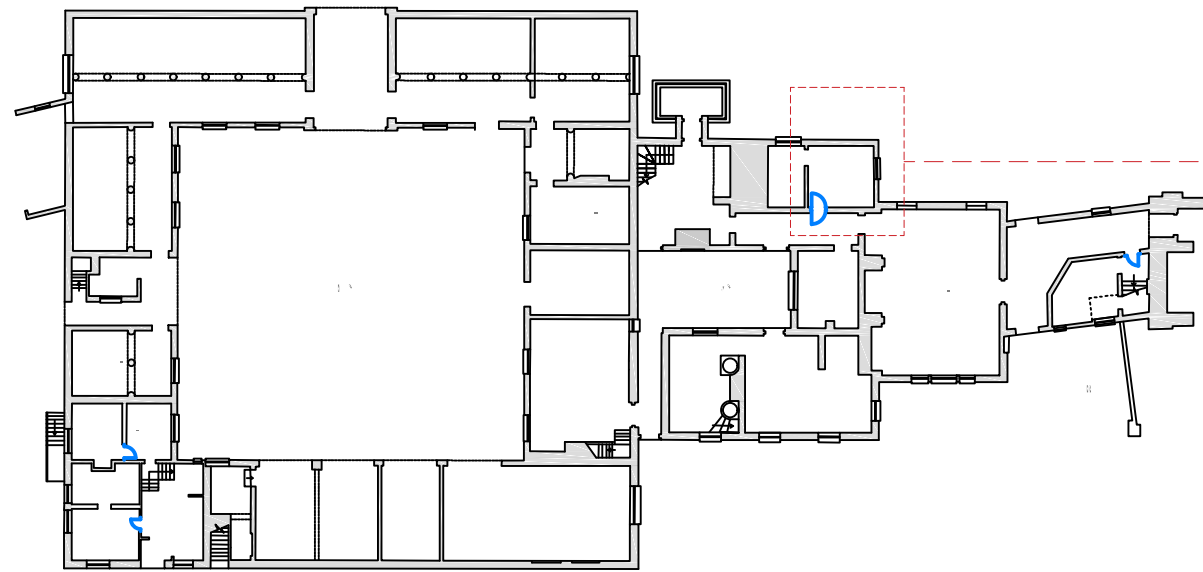

Key Plan - Courtyard - Ground Floor
NTS @ A1

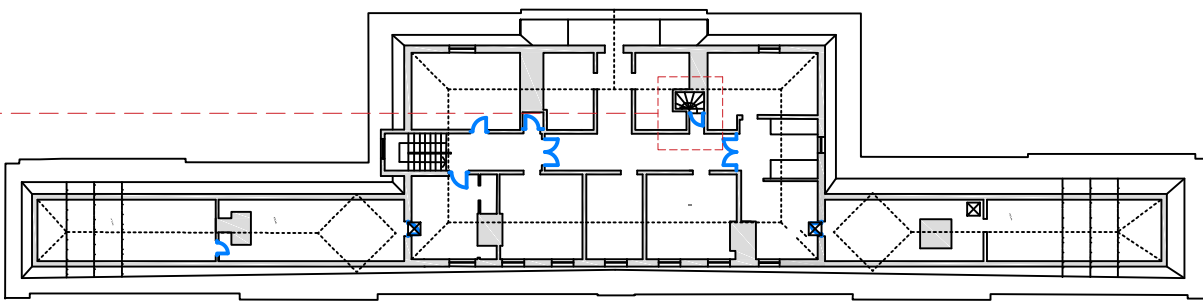

Key Plan - Mansion House - Third Floor
NTS @ A1

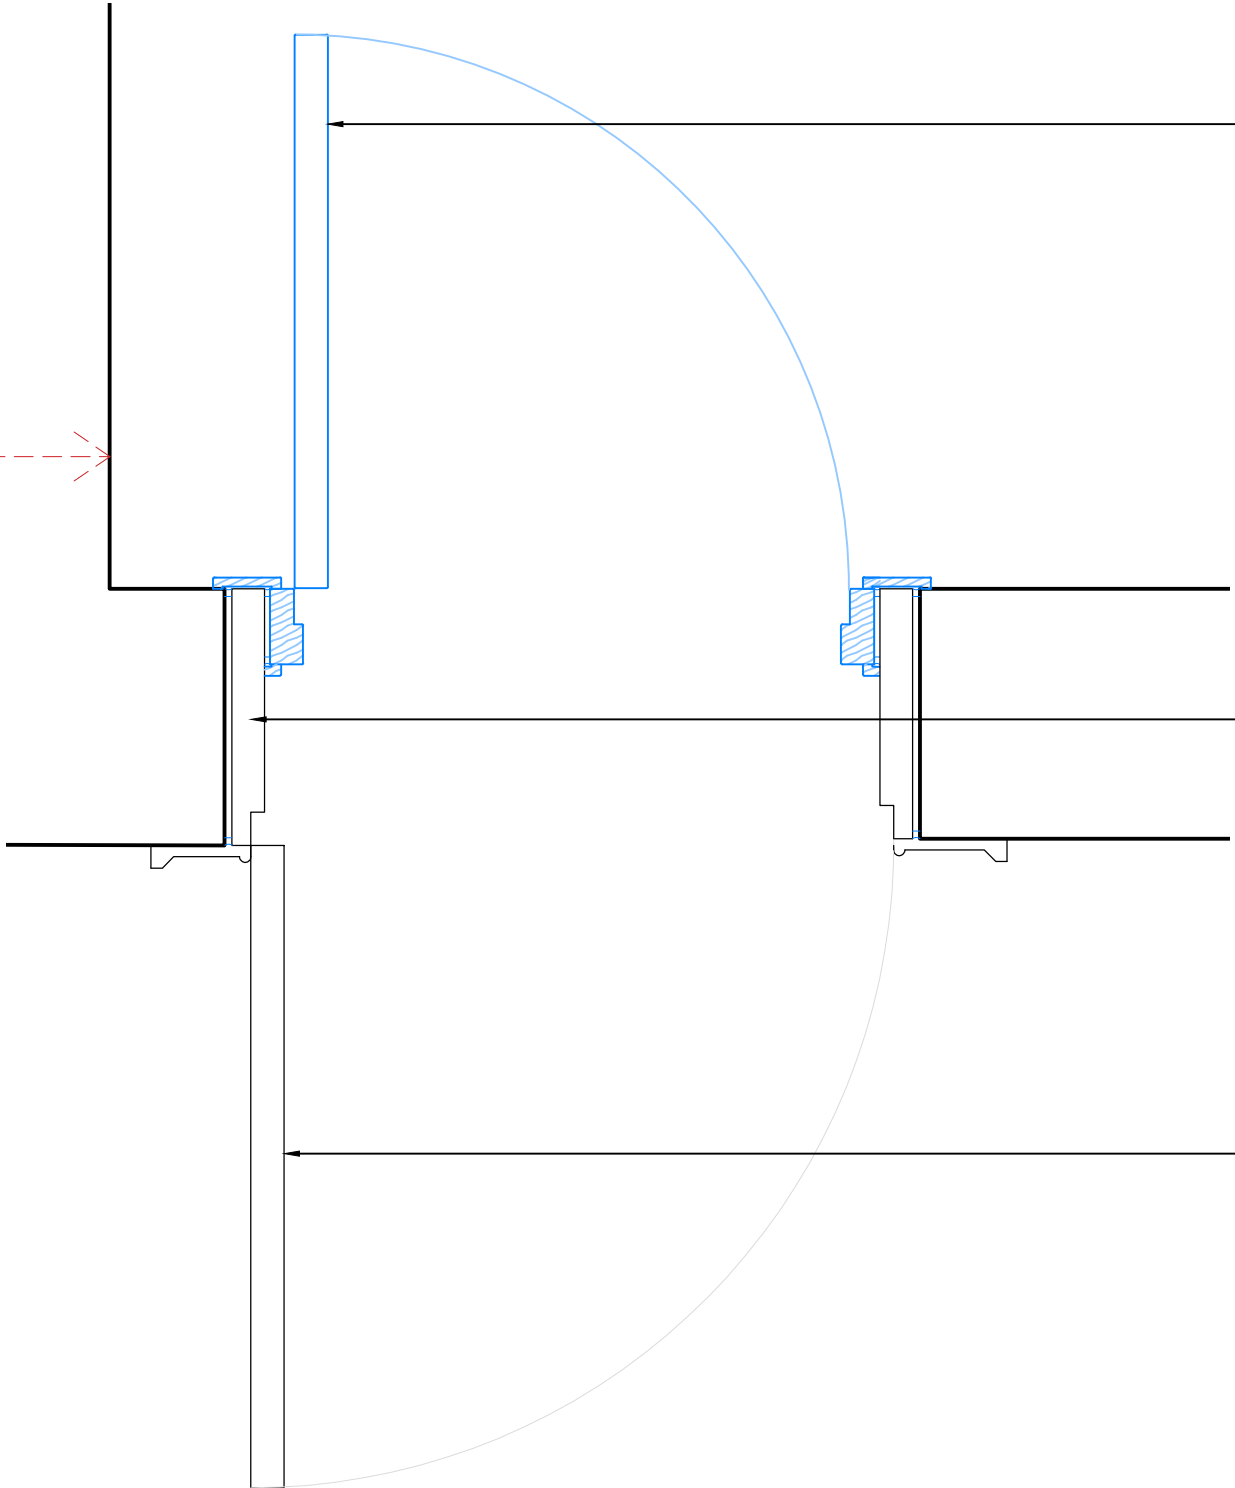

EH.10 - Proposed Plan
1:10 @ A1


Proprietary FD30s flush panel doorset installed in accordance with manufacturers recommendations - decorated, colour to match adjacent walls.
All ironmongery to be brushed brass.

Existing timber reveal carefully removed and 3rd party accredited contractor to fill any gaps / voids as necessary in accordance with NT guidance on Service Penetrations & Hidden Voids. Existing timber reveal reinstalled in opposite direction to allow existing door to open outwards once all above works are completed.

Existing timber panel door KG06 carefully removed, repaired (as necessary) and rehung in opposite direction



Image 01
Door KG06 viewed from inside KG08

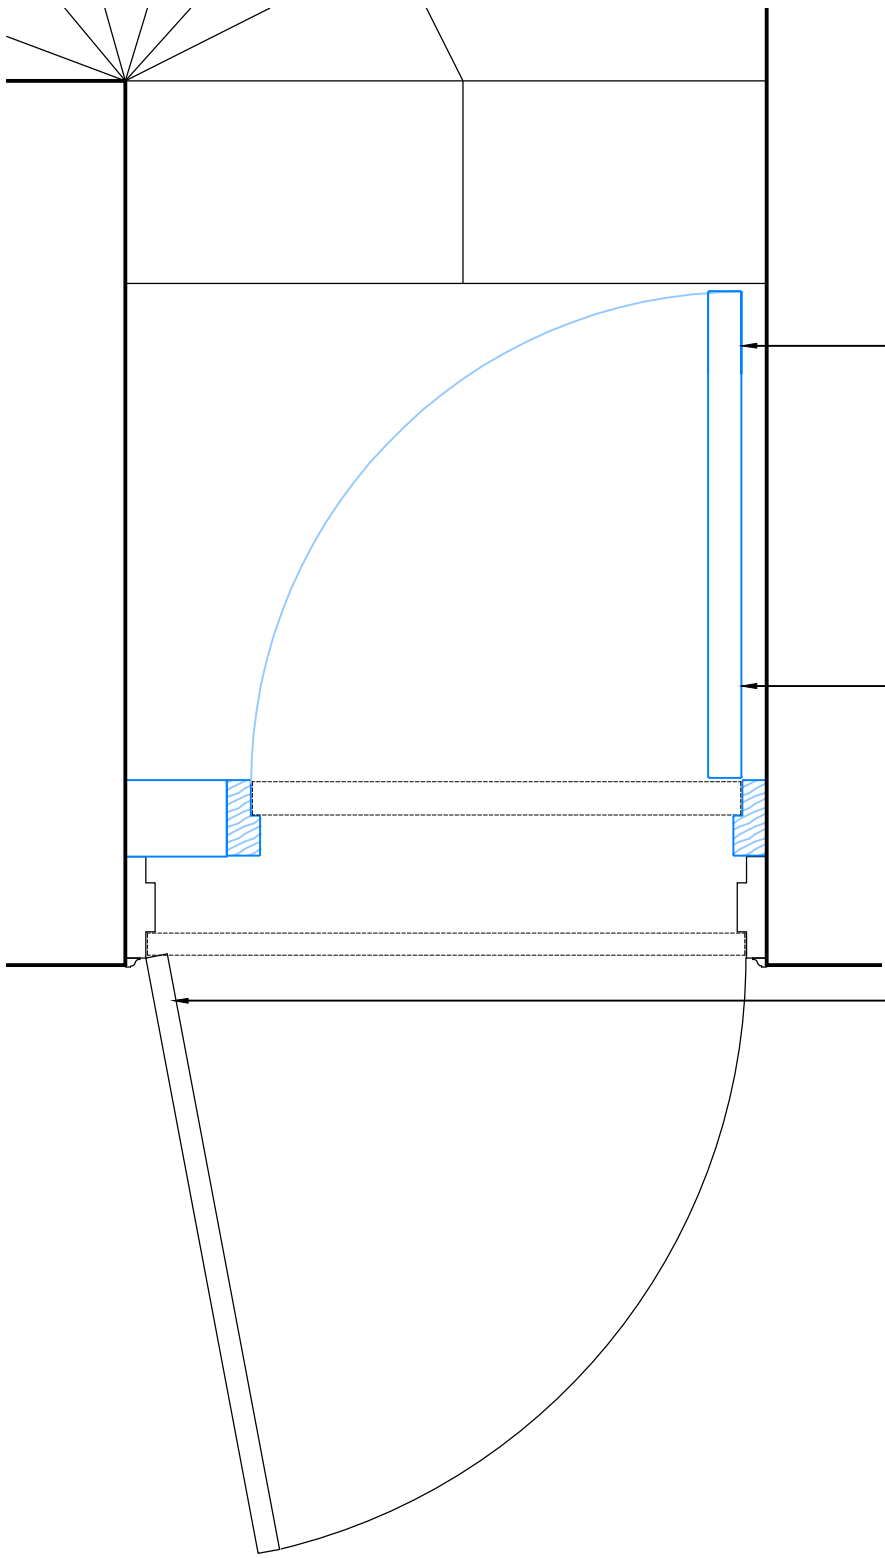

EH.09 - Proposed Plan
1:10 @ A1

Proposed doorset installed to inside face of former timber panel door with partition lining to one side to reduce width of door - allowing for the new door to open fully into the landing at the bottom of the stair.
Door to be kept locked shut and for irregular maintenance access only.

Proprietary FD30s flush panel doorset NBS L20/230 installed in accordance with manufacturers recommendations - colour to match adjacent walls.
All ironmongery to be brushed brass.
Door to be kept locked shut.


Existing door (not fire resisting) T11 carefully removed, repaired (as necessary) and re-hung to open out to corridor side and existing lining altered to accommodate new arrangement.

Both doors will now be in close proximity, but as these doors are for infrequent maintenance access only two doors in the same location will be feasible.


Proposed door with existing door open viewed in shut position beyond.

Door to be kept locked shut.

Proprietary FD30s flush panel doorset as NBS L20/230 installed in accordance with manufacturers recommendations and instructions - colour to match adjacent walls.
All ironmongery to be brushed brass.

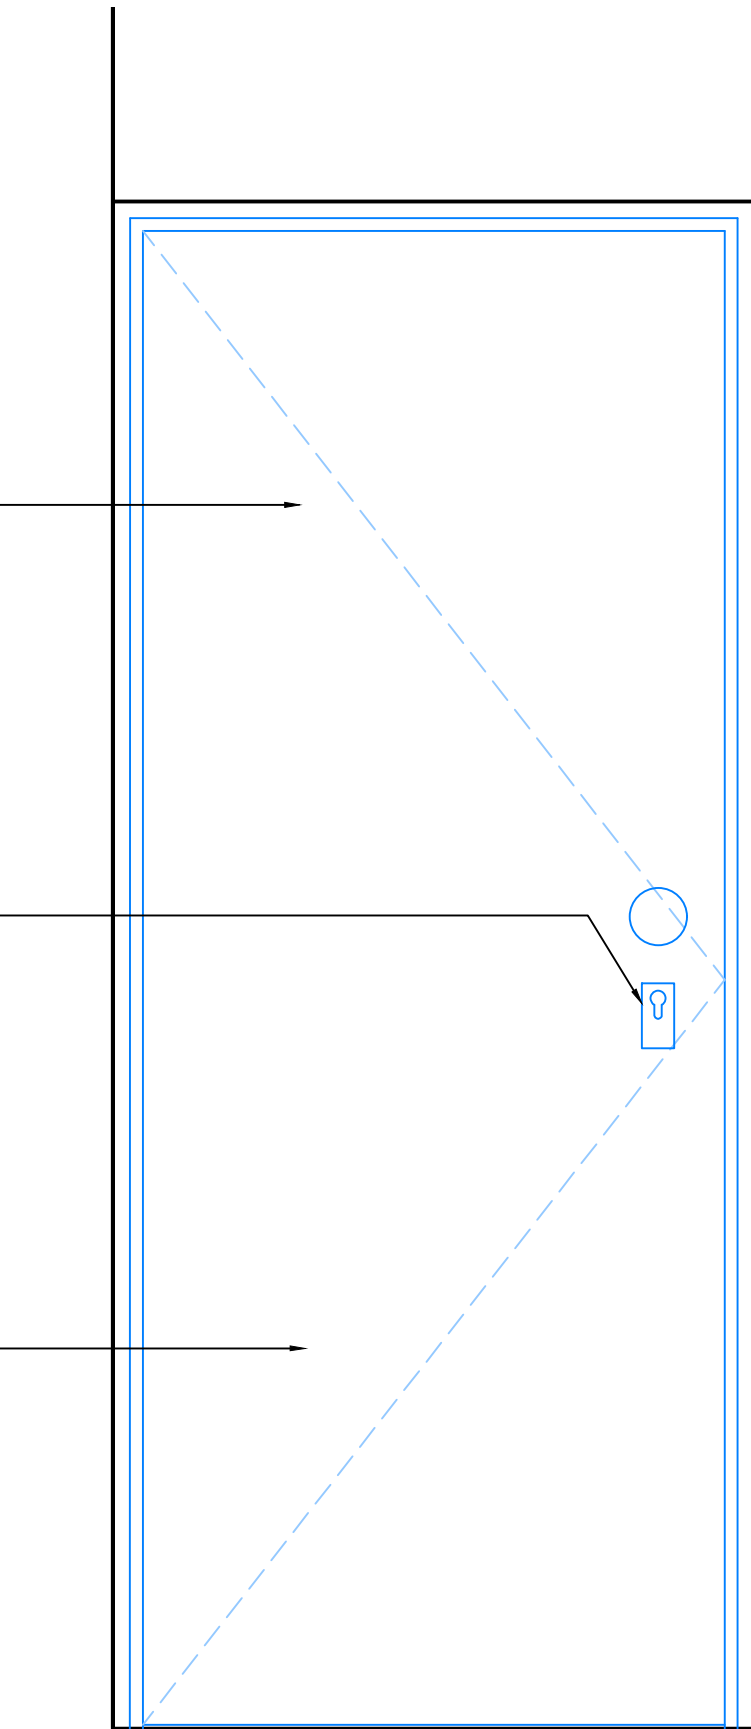


EH.09 - Proposed Elevation
1:10 @ A1

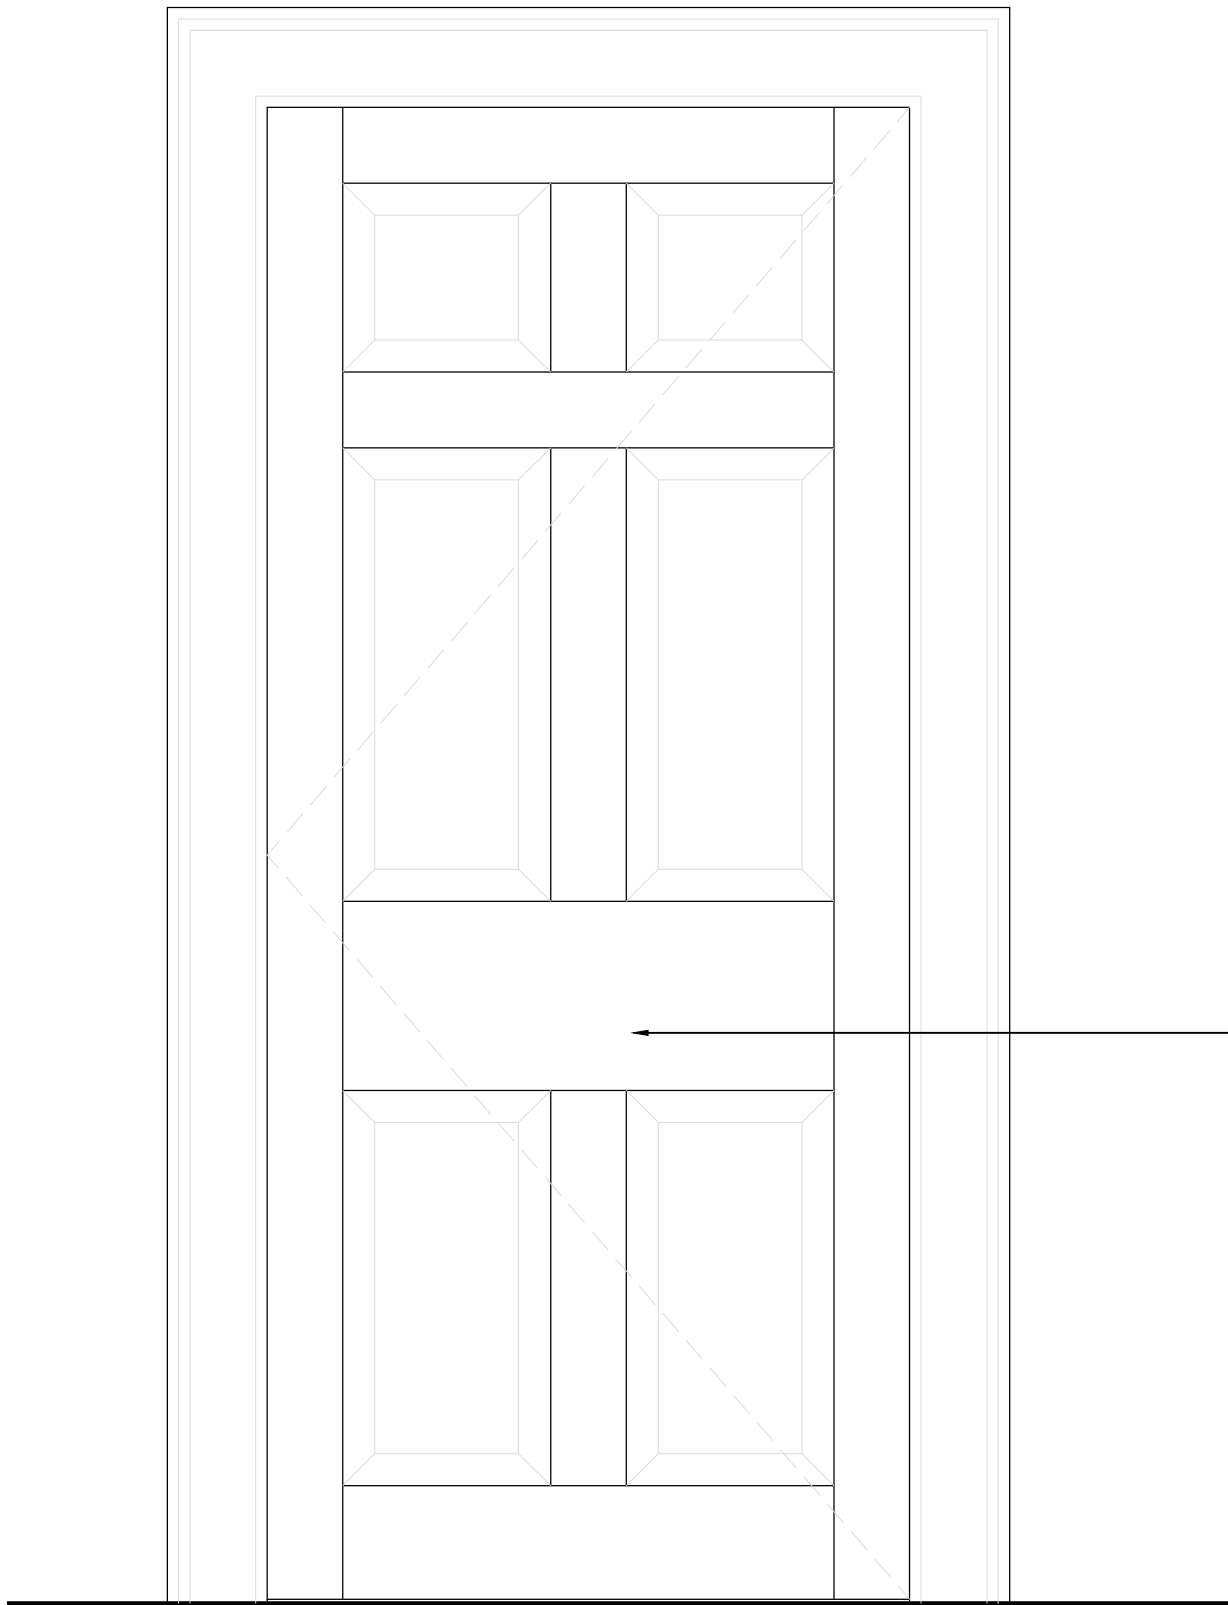

EH.10 - Proposed Elevation (closed position)
1:10 @ A1

Existing timber panel door carefully removed, repaired (as necessary) and rehung in opposite direction

Proprietary FD30s flush panel doorset as NBS L20/230 installed in accordance with manufacturers recommendations and instructions - colour to match adjacent walls.
All ironmongery to be brushed brass.

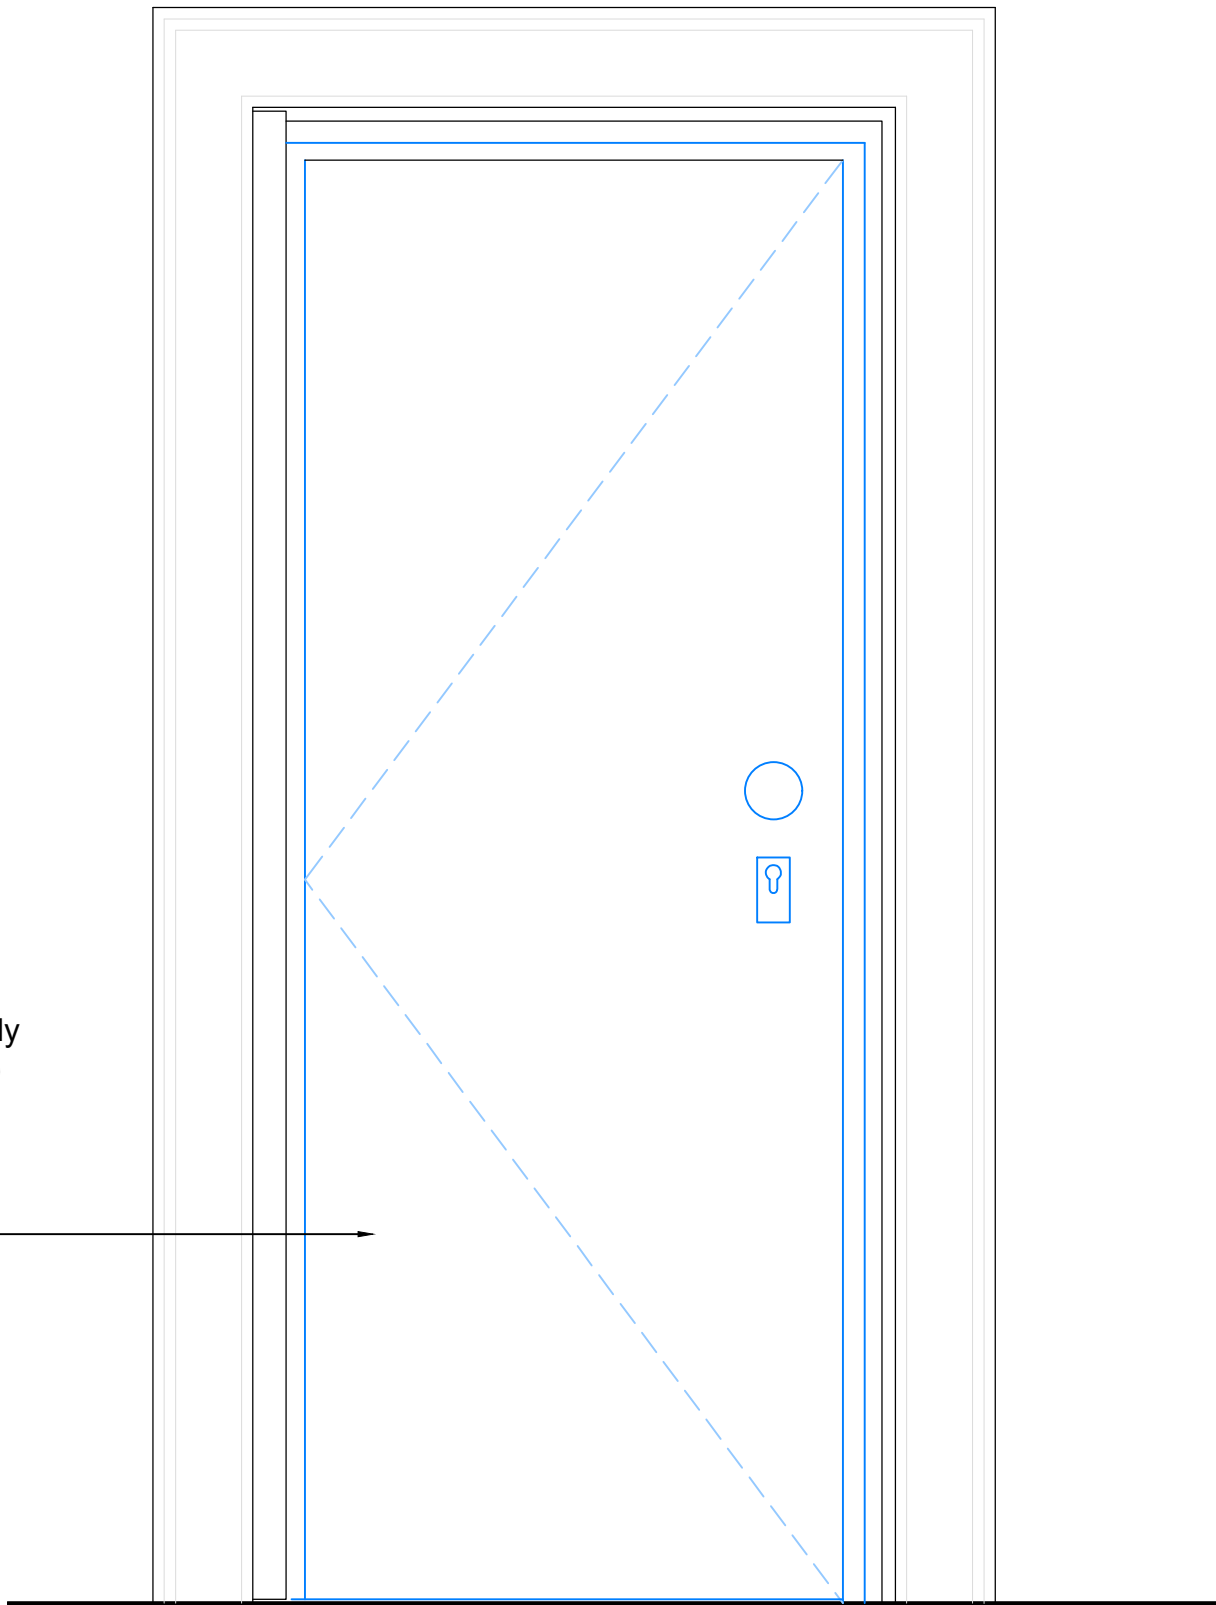

EH.10 - Proposed Elevation (open position)
1:10 @ A1

0 100 200 500
Scale 1:10 mm

Notes 1. Any dwg format drawing is to be read in conjunction with and at the scale of the accompanying pdf. 2. Where colours other than black or grey are used, the drawing must be plotted in colour. 3. For status 'C' (Construction) drawings all dimensions are to be checked on site by the contractor, scaling is for Local Authority purposes only. 4. Unless otherwise indicated, all dimensions are in millimeters. 5. All information on this drawing is to be read in conjunction with the relevant Donald Insall Associates specification and trade contractors' drawings and information by specialists. 6. In the event of any discrepancy, please contact us immediately. 7. This drawing may contain survey information by others and is to be used solely for the purposes for which it was issued. 8. These are uncontrolled documents issued for information purposes only. If you have any queries regarding the drawings, please contact DIA immediately. 9. Please note DIA cannot be held responsible for any errors arising from changes made to an uncontrolled dwg file.	Drawing Status F Feasibility S Sketch Design P Planning B Building Control D Developed Design M Measurement T Tender C Construction R Record																					
Rev					Date	Dwn	Auth	Revision	Rev					Date	Dwn	Auth	Revision					