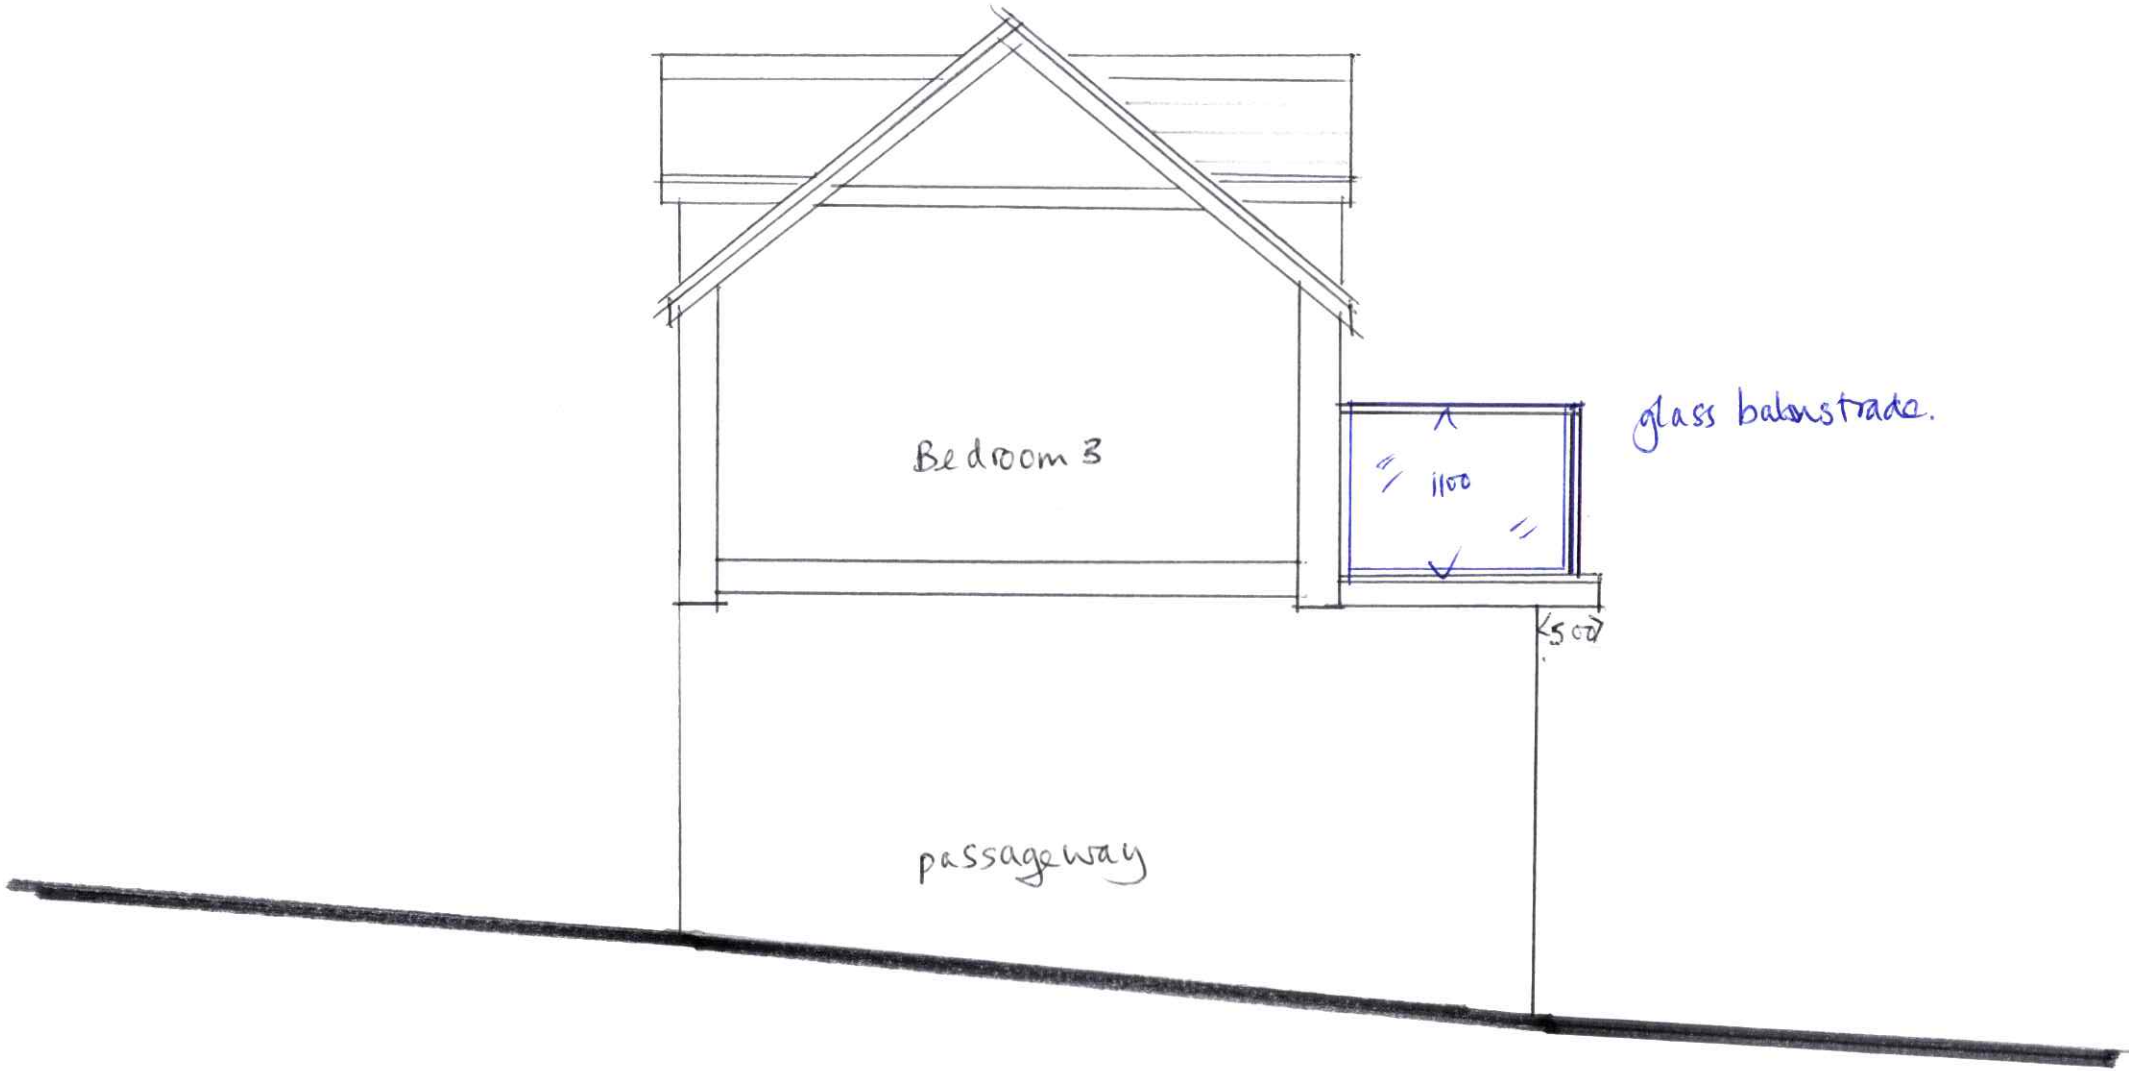


Proposed Passageway Elevation
PL05.

1/50 @ A4
27/03/2025