



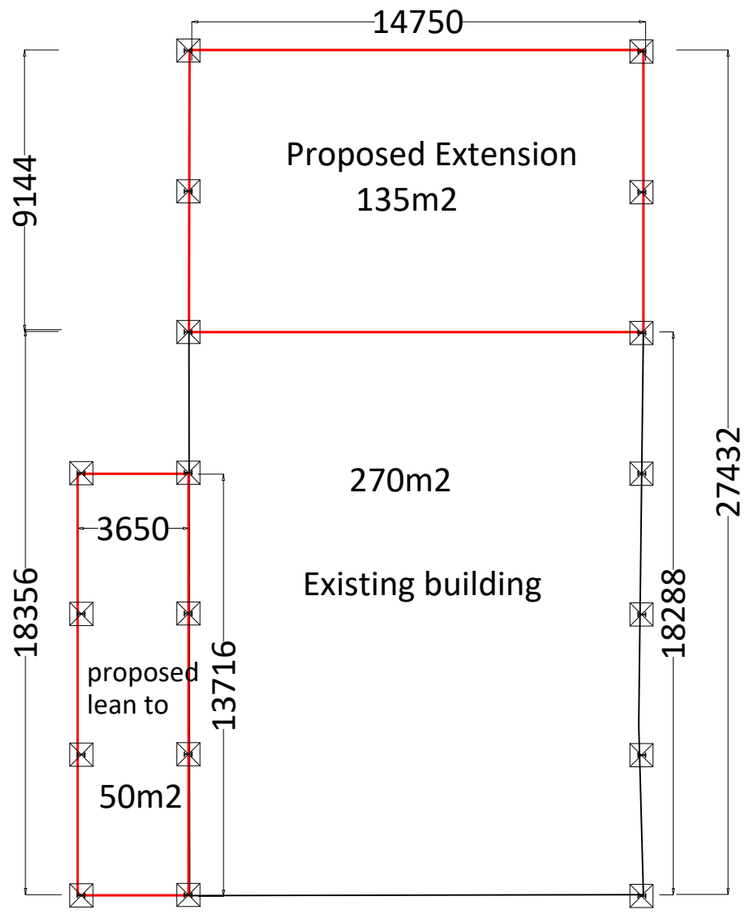


Floorplan 1:200
New Build 185m2
Total 455m2

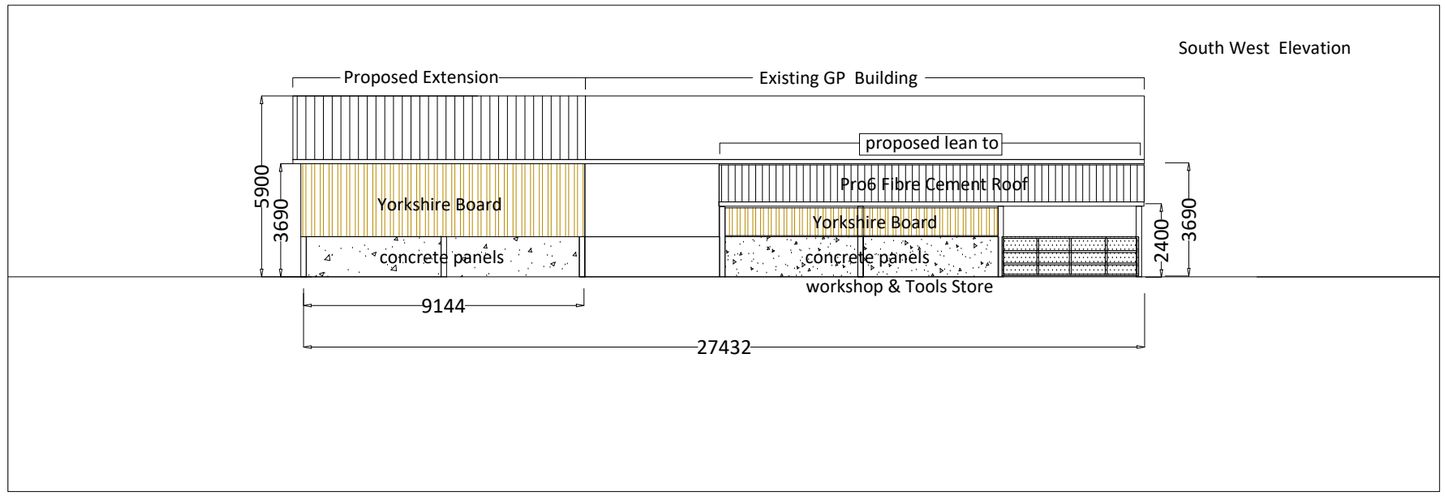

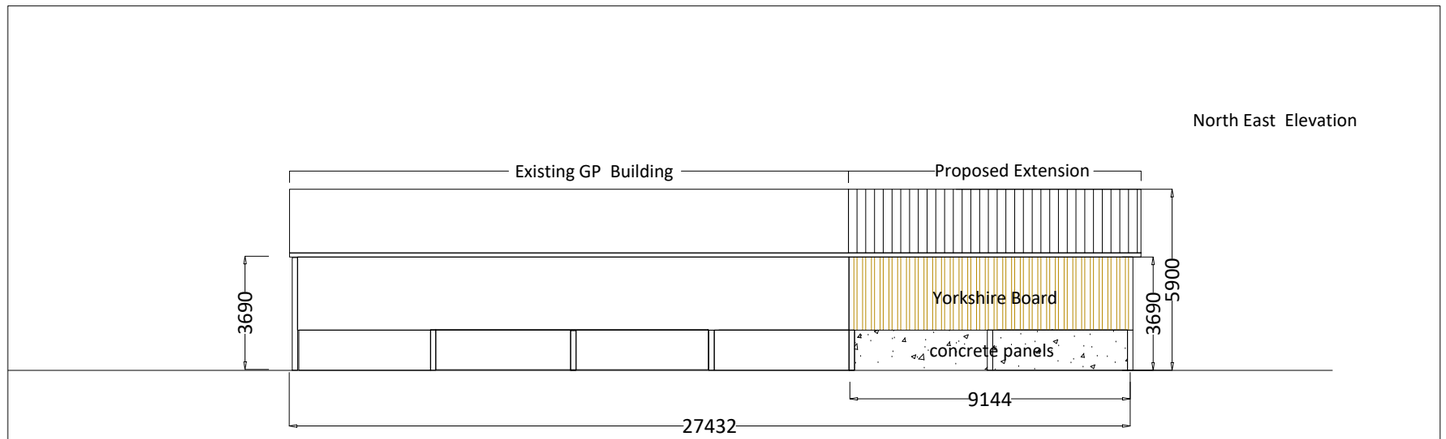

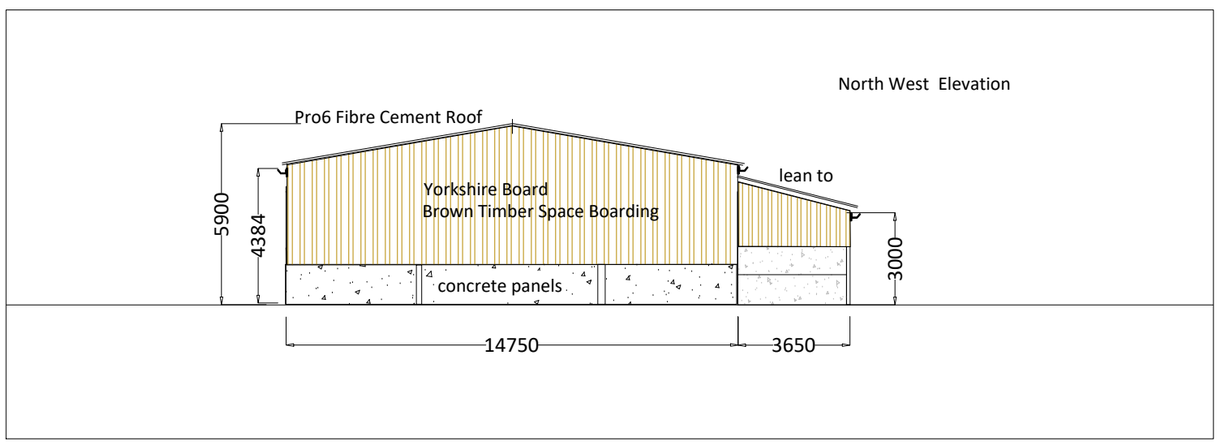

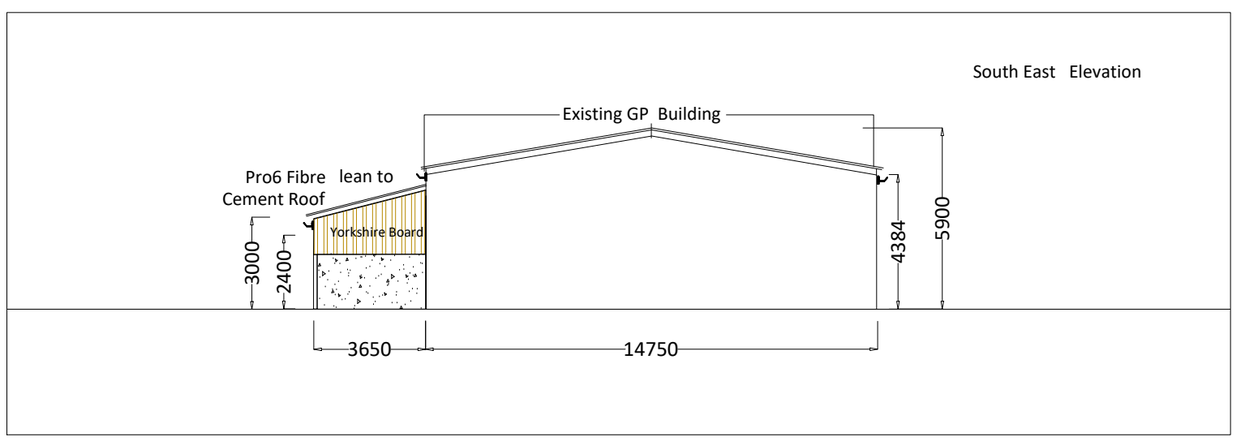

COPYRIGHT
This drawing is the property of P&L AGRICONSULTING LTD
Information is protected by Copyright. Copying or any form of reproduction is not permitted without permission from P&L AgriConsulting Ltd.

Will Phillips
P&L AgriConsulting Ltd
Fields Farm
Alkington
Whitchurch SY13 3NH
01948 880261
07939 474838

Drawing 4
25th March 2025
Scale 1:200 a3

Floorplan & Elevations

Proposed Building
Extension and Lean to

Mr J Latham
Tyddyn
Higher Lanes
Iscoyd, SY13 3AX

P&L AgriConsulting