
Ordnance Survey, (c) Crown Copyright 2025. All rights reserved. Licence number 100022432

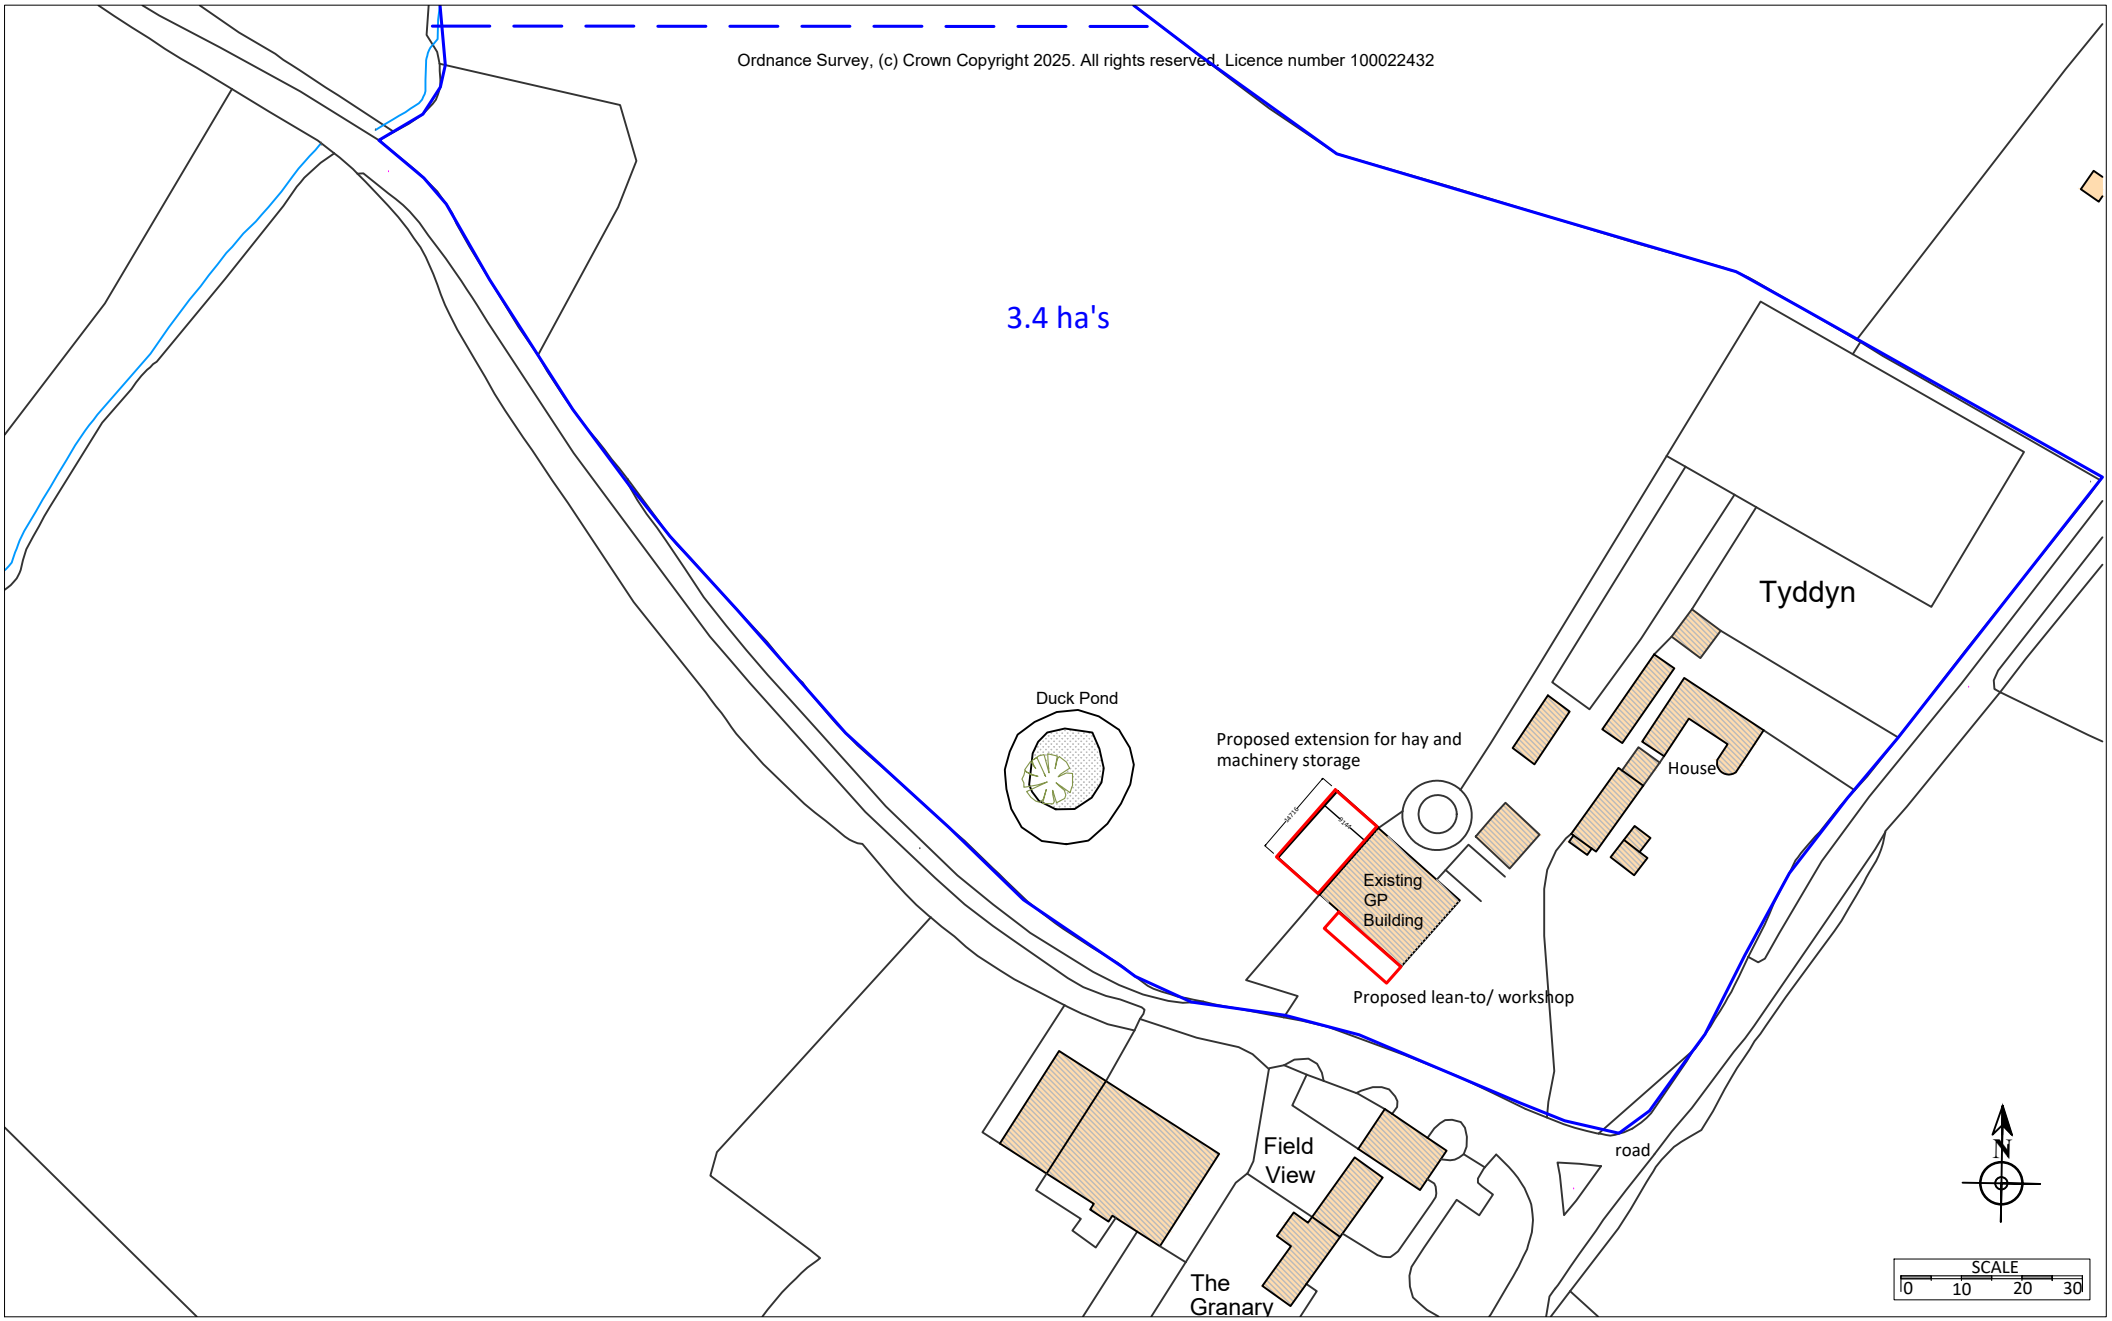

COPYRIGHT
This drawing is the property of P&L AGRICONSULTING LTD
Information is protected by Copyright. Copying or any form of reproduction is not permitted without permission from P&L AgriConsulting Ltd.

Will Phillips
P&L AgriConsulting Ltd
Fields Farm
Alkington
Whitchurch SY13 3NH
01948 880261
07939 474838

Drawing 1

25th March 2025

Scale 1:1250 a4

Location Plan

Proposed Building Extension and Lean to

Mr J Latham
Tyddyn
Higher Lanes
Iscoyd, SY13 3AX

P&L AgriConsulting