
LOCATION PLAN

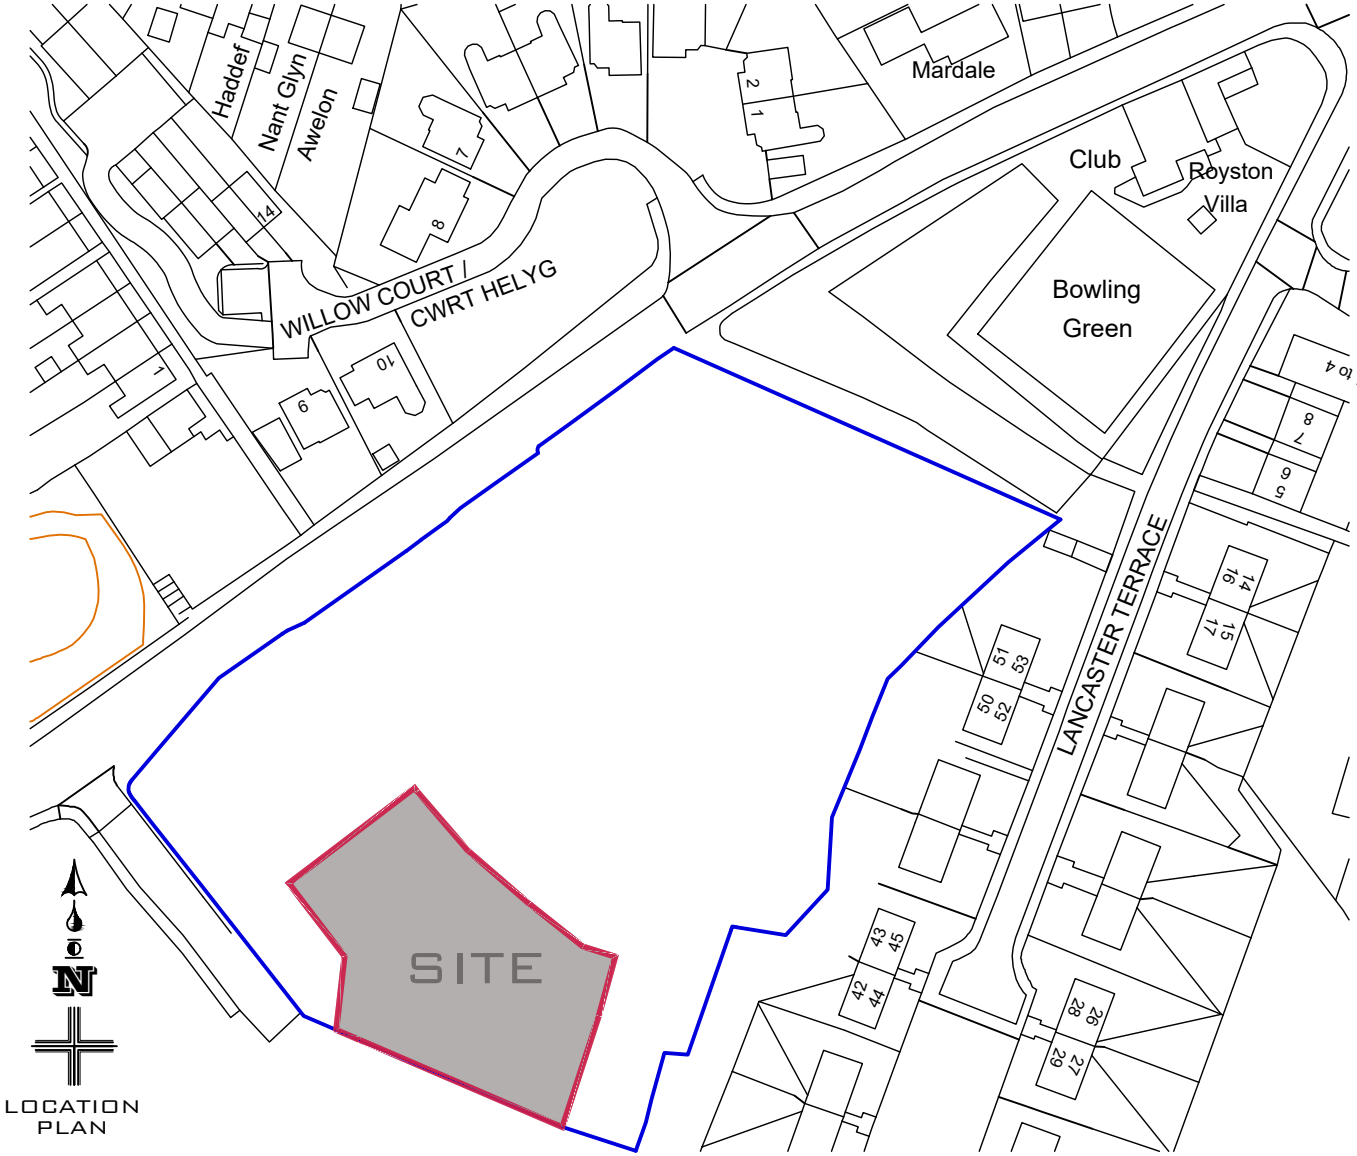

EDGE ARCHITECTS

EDGE Architects NW Ltd.
10 Everard Road,
Rhos on Sea
Conwy, LL28 4EY

CLIENT:

Gower Homes Ltd

ADDRESS:

Former Air Products site, Llangollen Road, Acrefair LL14 3HW

PROJECT:

Proposed residential development

DRAWING No: 21-DES-001-10

DATE: 15/02/2024

SCALE: 1:1250 @ A4