

Construction (Design and Management) Regulations

Design risk assessments are carried out throughout the design stage of this project in accordance with company procedures and manuals. Where reasonably possible all areas of risk applicable to design and end use of the construction have been identified and then eliminated, mitigated or recorded as a residual risk. Note that general risks of which a competent designer or contractor should be aware are not included. This drawing is to be read in conjunction with the Pre-construction Information and all related documents prepared in accordance with the current Construction (Design and Management) Regulations 2015 and all applicable Health and Safety legislation as currently amended.

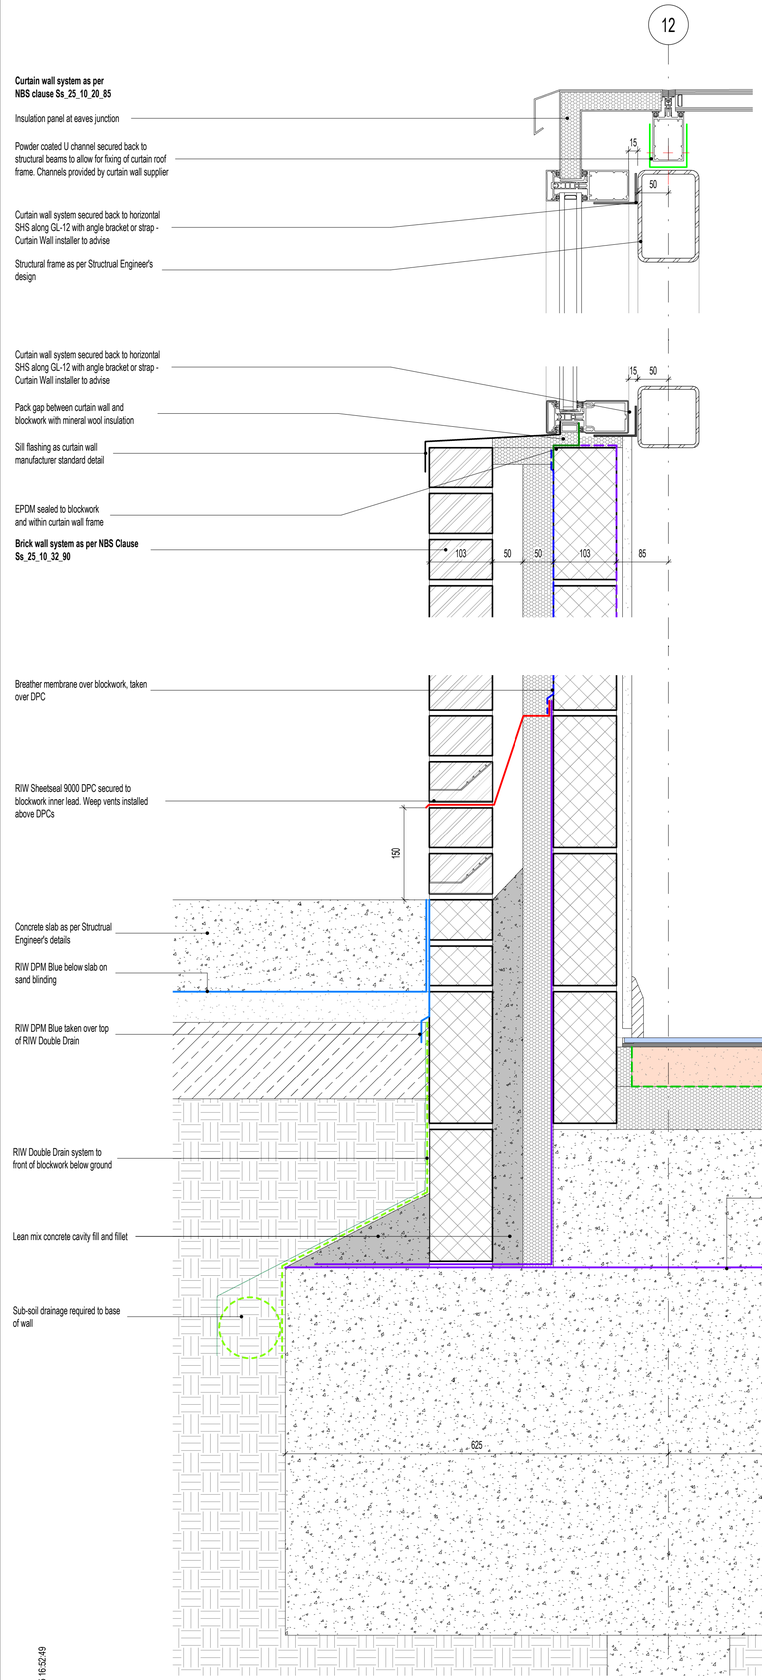

1 Section A-A - Callout 1_Detail Through Wall Along GL-12
1 : 5

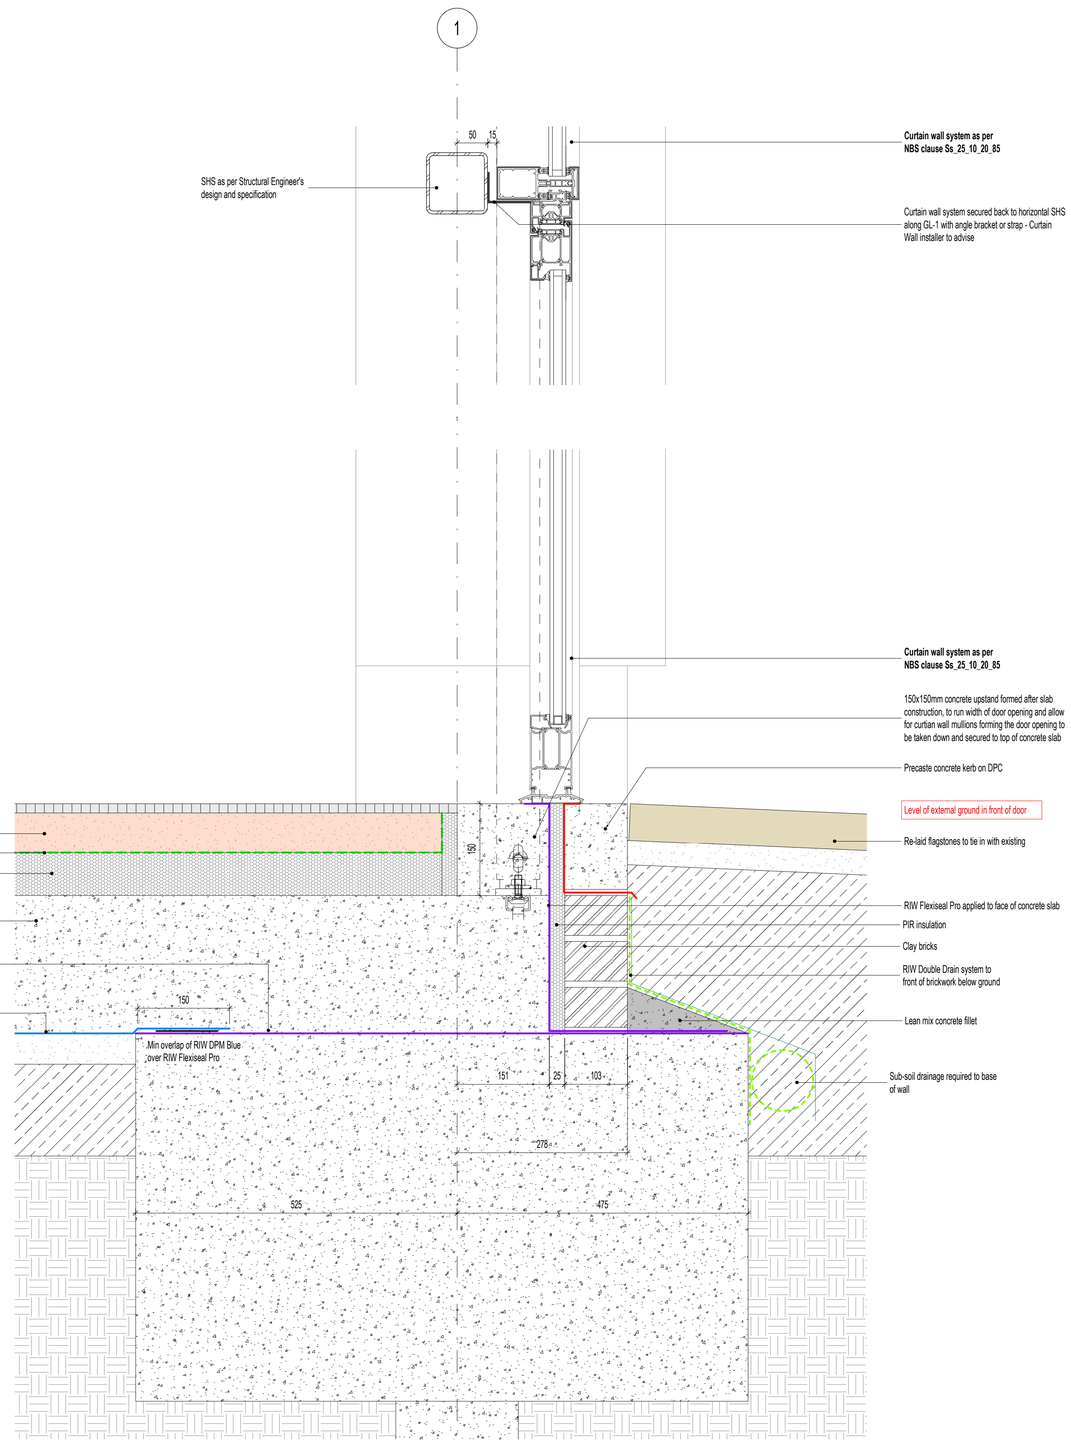

2 Section A-A - Callout 2_Detail Through Curtain Wall Along GL-1
1 : 5

P00 Additional details formed for new glass extension and damp proofing strtagey updated following pile foundation amendment | CB | CB | CB 02/04/2025

REV	DESCRIPTION | DRAWN BY | CHECKED BY | APPROVED BY	DATE

RIBA PLAN OF WORK WORKSTAGE
Stage 4 - Technical Design

LEVEL OF MODEL DEFINITION (LoD)
LoD 3 - Approximate Model

PURPOSE OF ISSUE - SUITABLE FOR ...
Tender

STATUS or SUITABILITY
Status A4 - Stage 4 Approved/Accepted

lawray architects

CARDIFF 029 2052 8140
LONDON 0207 138 3560
WREXHAM 01978 357 887
www.lawray.co.uk

CLIENT
Wrexham County Borough Council

PROJECT TITLE
Wrexham Old Library

DRAWING TITLE
Proposed Building Extension - Detail Sheet 4

PROJECT No
20045

SCALE @ A1
1 : 5

DRAWING No (BS1192:2007 + AC:2010 & BS EN ISO19650)
TITLE: Project - Originator - Volume - Level - Type - Role - Number (19650: Project - Originator - Functional - Spatial - Form - Discipline - Number Breakdown Breakdown)
WOL-LAW-X-X-DR-**A-060006**

REVISION
P00

DO NOT SCALE
Any discrepancy or query concerning this drawing should be referred to the Architect
Copyright © LAWRAY LIMITED
Registered Office: Greenmeadow Springs, 1 Cae Gwyrdd, Tongwynlais, CARDIFF CF15 7AB
Reg. Co. No. 2724178, VAT Reg. No. 134 2146 06

Print Date: 02/04/2025 16:52:49

File Name: Autodesk Docs://20045_RefurbOldLibrary/WOL-LAW-X-X-M3-A-000002_Building.rvt