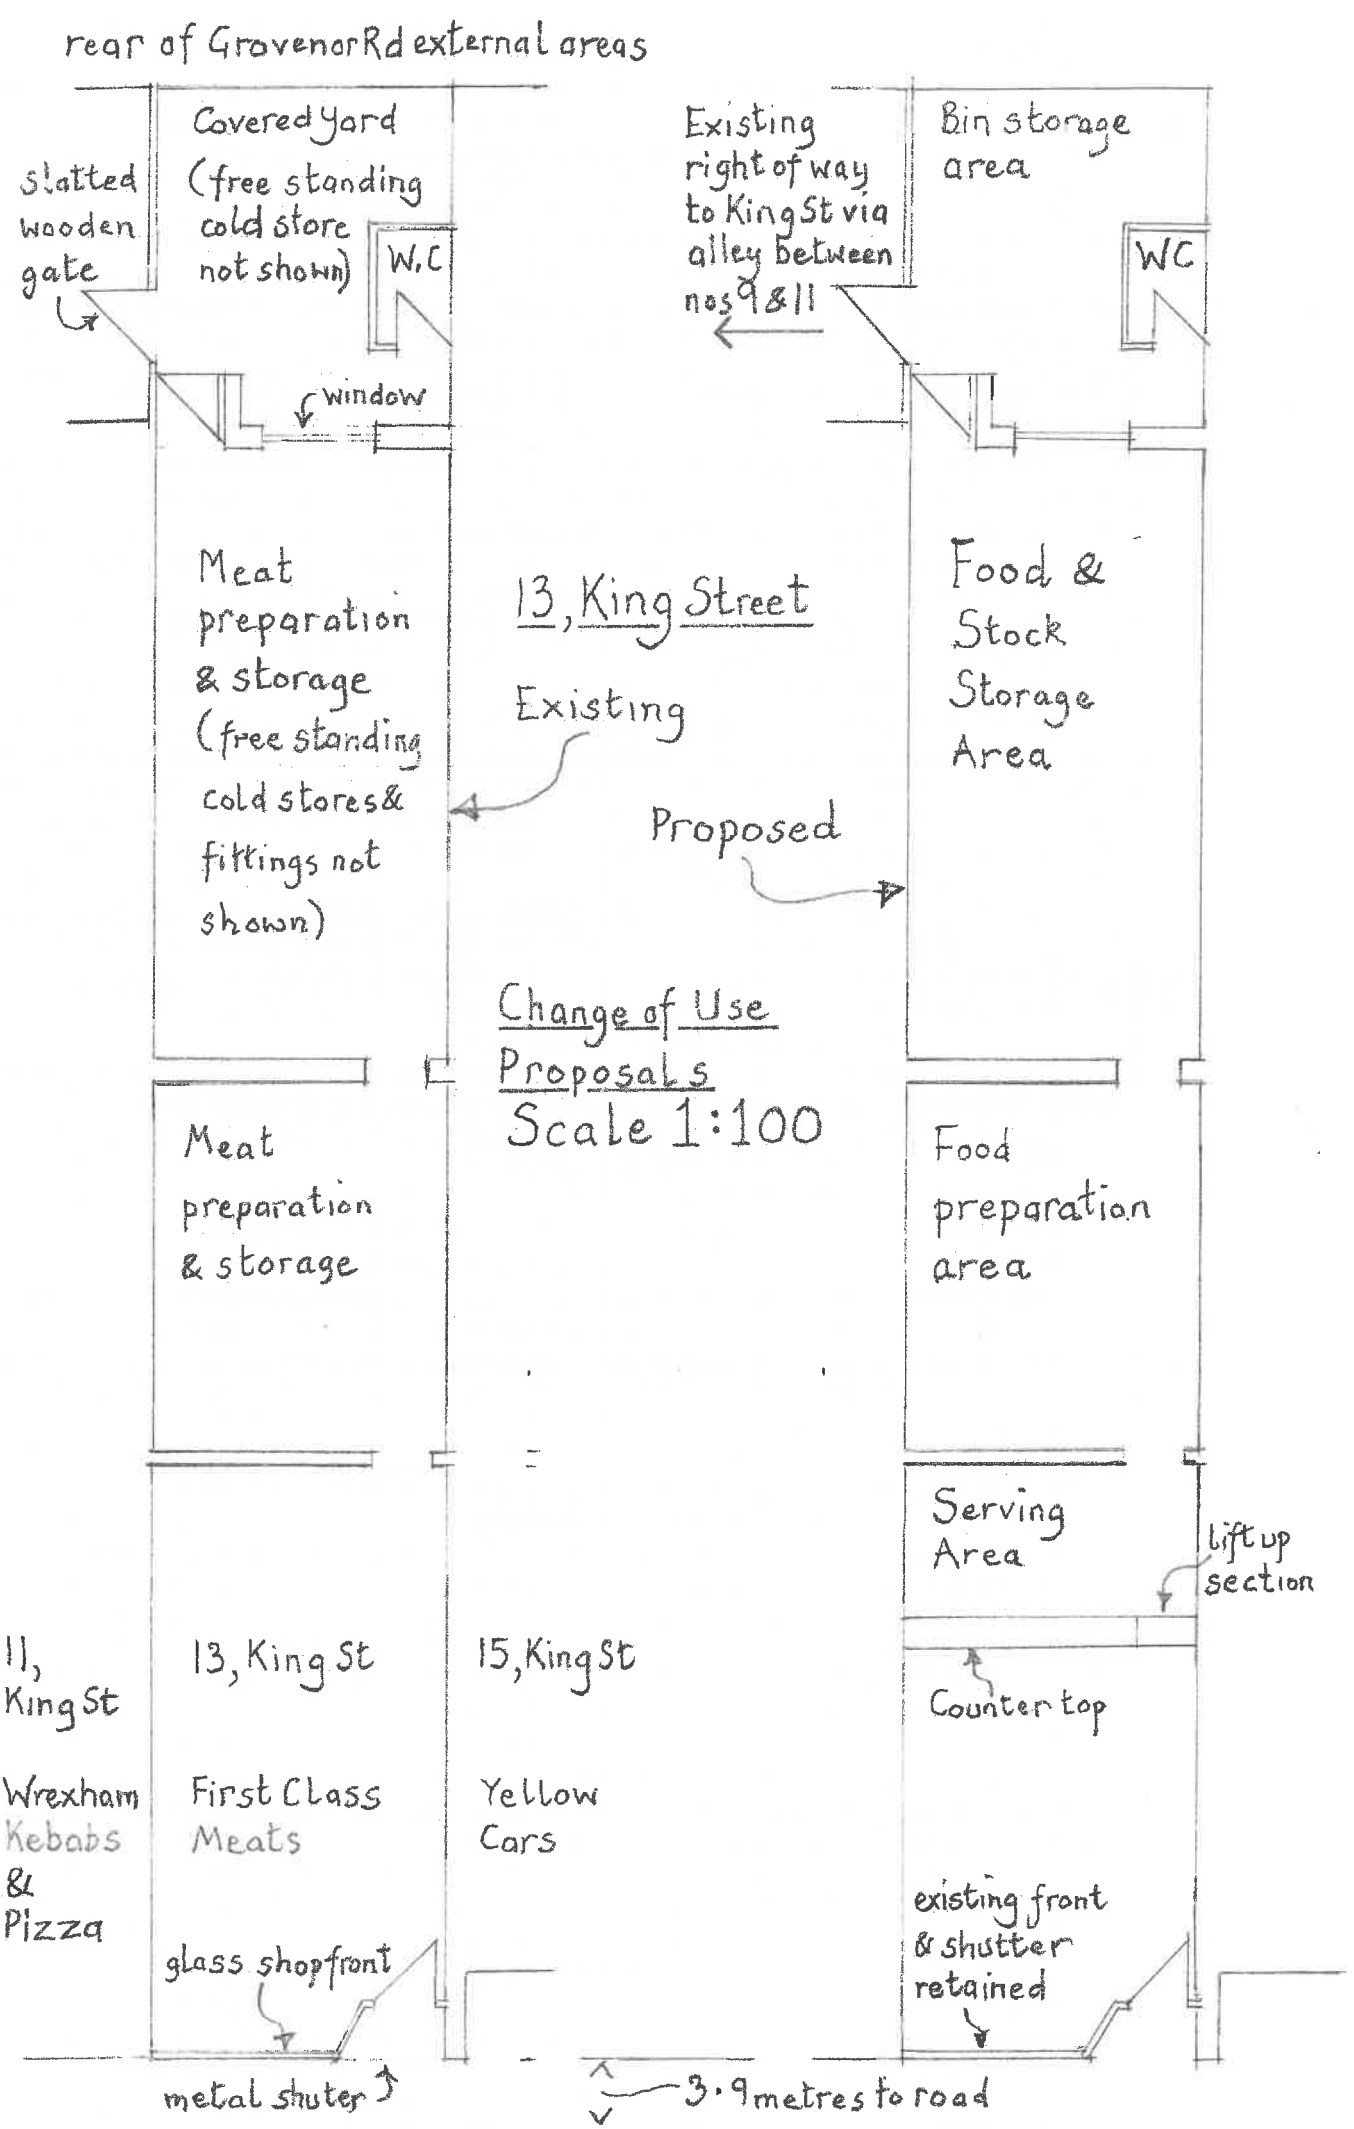

rear of GrovenorRd external areas
Covered yard (free standing cold store not shown)
W.C
slatted wooden gate
window
Existing right of way to King St via alley between nos 9 & 11
Bin storage area
WC
Meat preparation & storage (free standing cold stores & fittings not shown)
13, King Street
Existing
Proposed
Food & Stock Storage Area
Change of Use Proposals
Scale 1:100
Meat preparation & storage
Food preparation area
Serving Area
lift up section
Counter top
11, King St
13, King St
15, King St
Wrexham Kebabs & Pizza
First Class Meats
Yellow Cars
glass shopfront
existing front & shutter retained
metal shuter
3·9 metres to road