

# NEW WORKSHOP AND STORE:

Notes: -
- This drawing and the design is protected by copyright law.
- Do not scale from this drawing, refer any query.
- Contractor to check all dimensions on site and to report any discrepancy prior to construction or off-site fabrication commencing.
- All structural components / alterations shown are indicative and must be verified by a Structural Engineer.

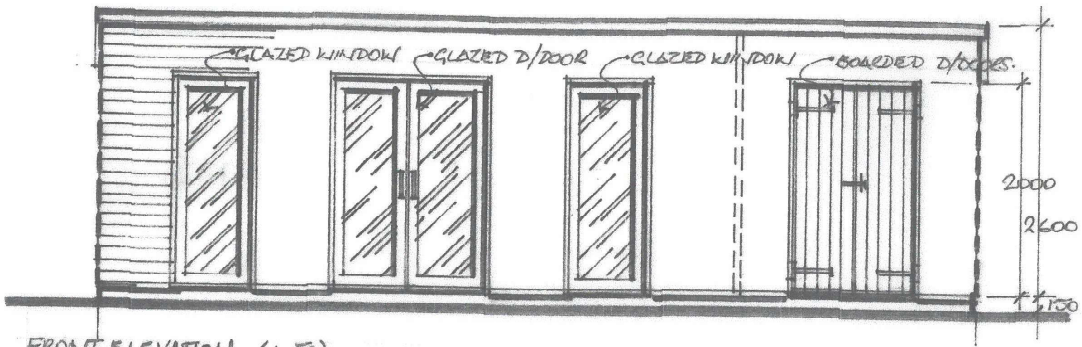



FRONT ELEVATION. (1:50)

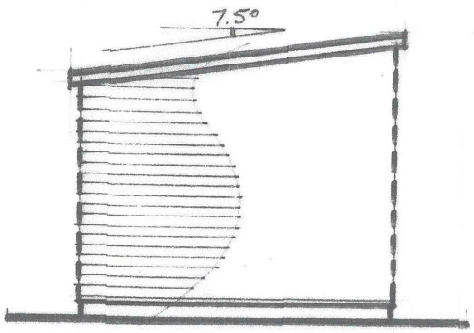



LHS GABLE ELEVATION. (1:50)

8250

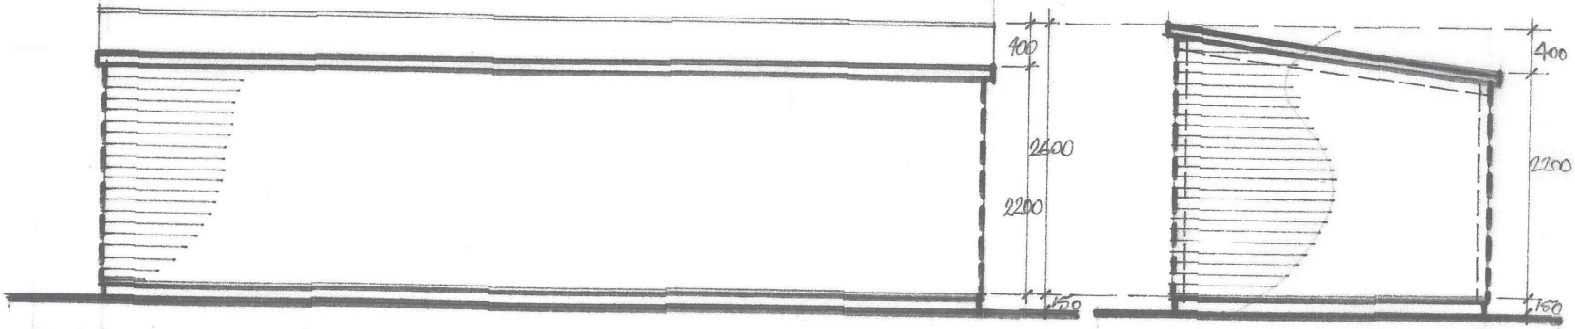


REAR ELEVATION. (1:50)

RHS GABLE ELEVATION. (1:50)

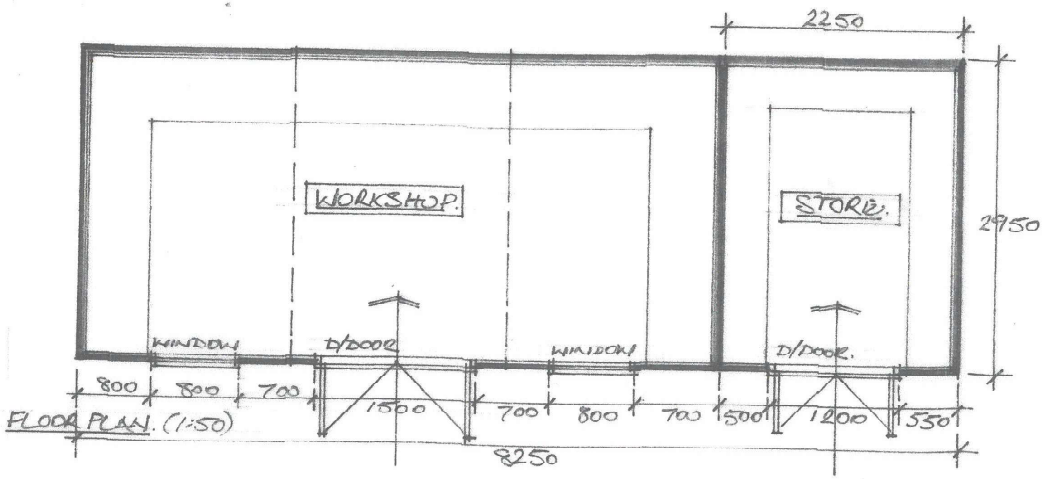


FLOOR PLAN. (1:50)

ADS: ARCHITECTURAL DESIGN SERVICES

MR. A.D. STOREY
LITTLE CLOY FARM, CLOY LA., OVERTON.
PROPOSED NEW WORKSHOP & STORE.
PLAN & ELEVATIONS.

DRG. 324/WES/PD01 - 1:50 - FEB 2025.

EXTERNAL MATERIALS: -
WALLS: TREATED HORIZONTAL WEATHER LAP BOARDING.
ROOF: GREEN MINERAL FELT FINISH OVER SHEET TIMBER.
DOORS: GRAY STAINED S/WOOD WITH SAFETY GLASS TO WK/SHOP. TONGUE BOARDED TO STORE.
WINDOWS: GRAY STAINED S/WOOD WITH SAFETY GLASS.
FLOOR: TIMBERBOARDING OVER EXIST. CONCRETE SLAB.