
PROPOSED SITE PLAN:

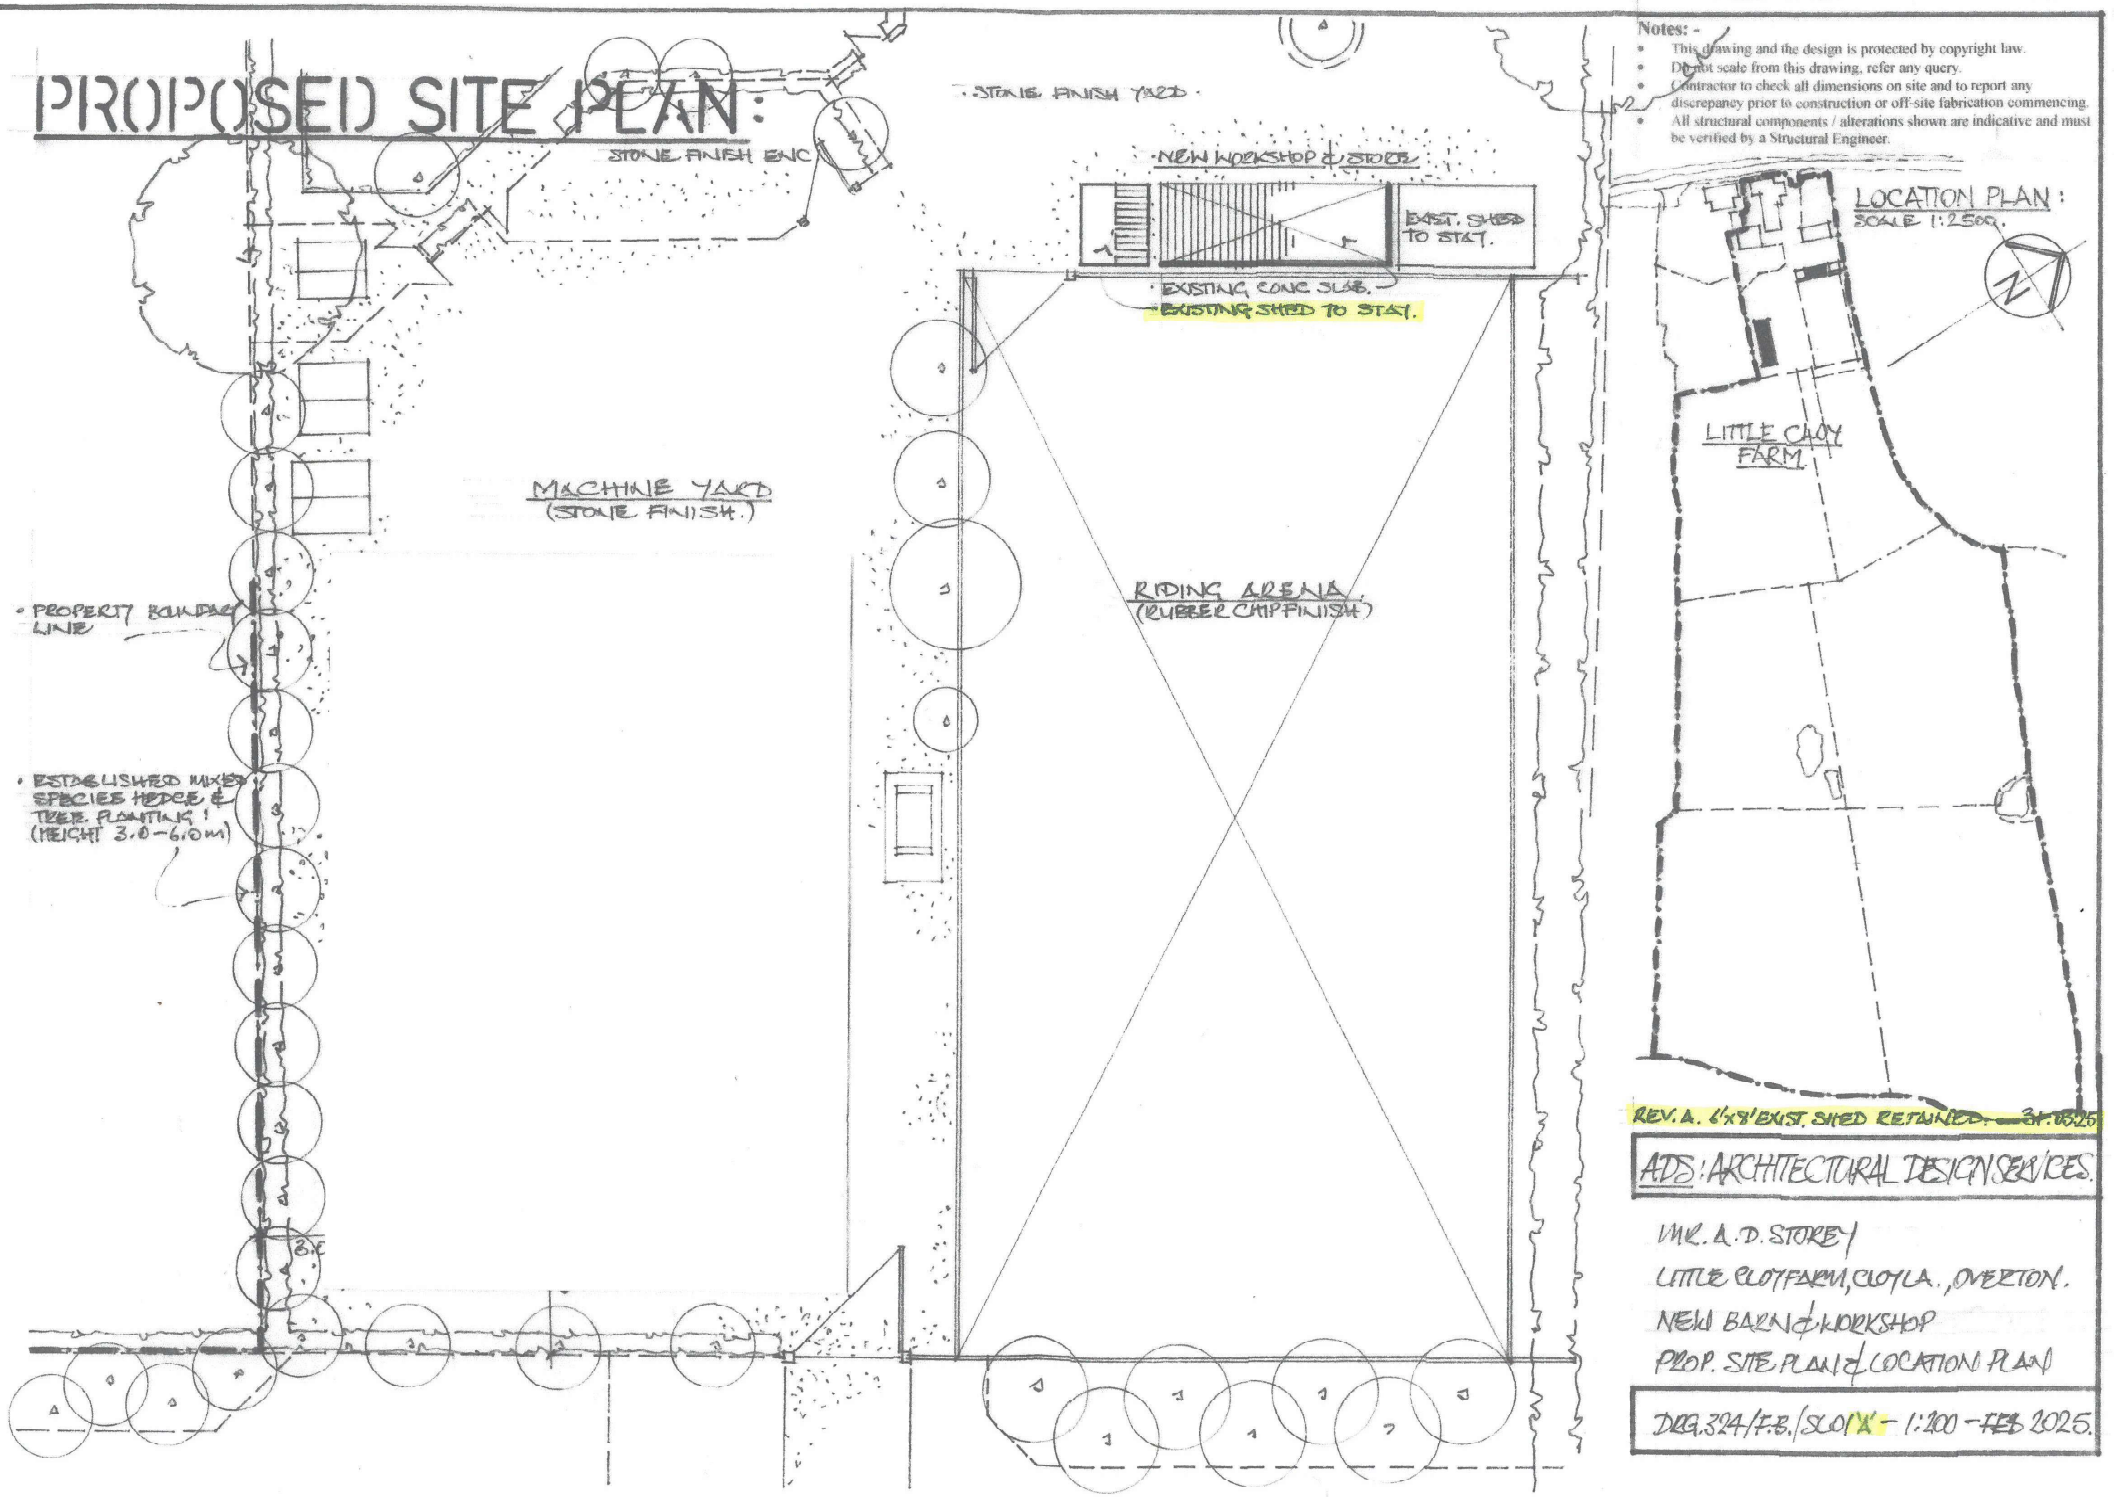

Notes: -

- This drawing and the design is protected by copyright law.
- Do not scale from this drawing, refer any query.
- Contractor to check all dimensions on site and to report any discrepancy prior to construction or off-site fabrication commencing.
- All structural components / alterations shown are indicative and must be verified by a Structural Engineer.

REV. A. 6'x8' EXIST. SHED RETAINED. 31.03.25

ADS: ARCHITECTURAL DESIGN SERVICES.

MR. A.D. STOREY
LITTLE CLOY FARM, CLOY LA., OVERTON.
NEW BARN & WORKSHOP
PROP. SITE PLAN & LOCATION PLAN

DRG. 324/F.B./SLOI 'A' - 1:200 - FEB 2025.