

(Insert)

Soft Landscape Planting Plan (Scale 1/500 @ A3)

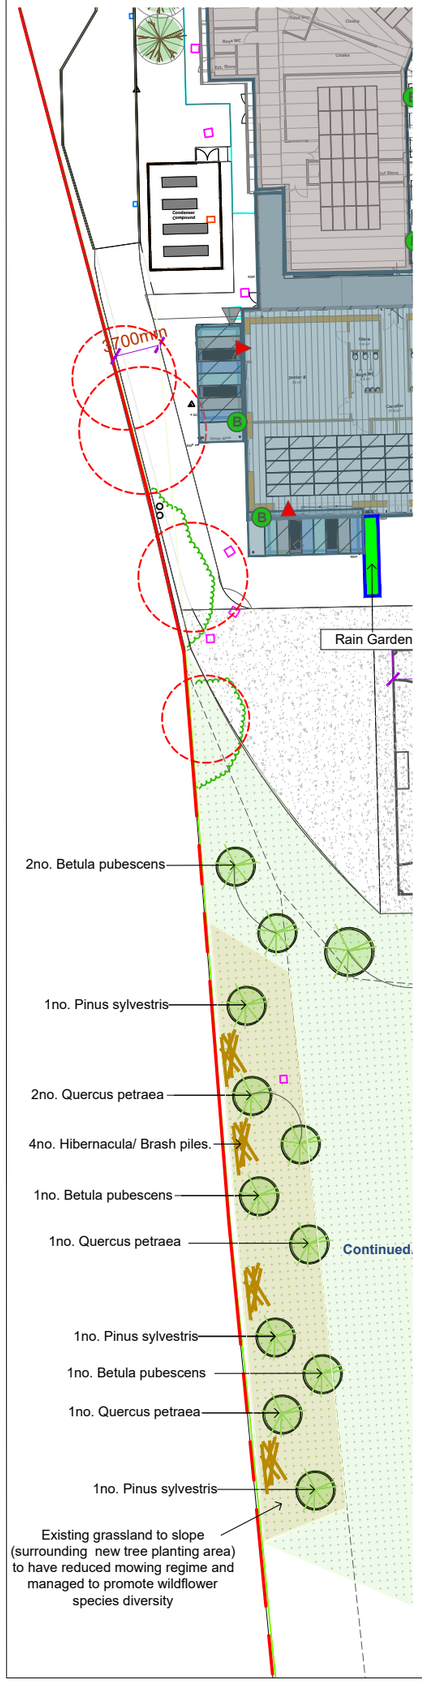

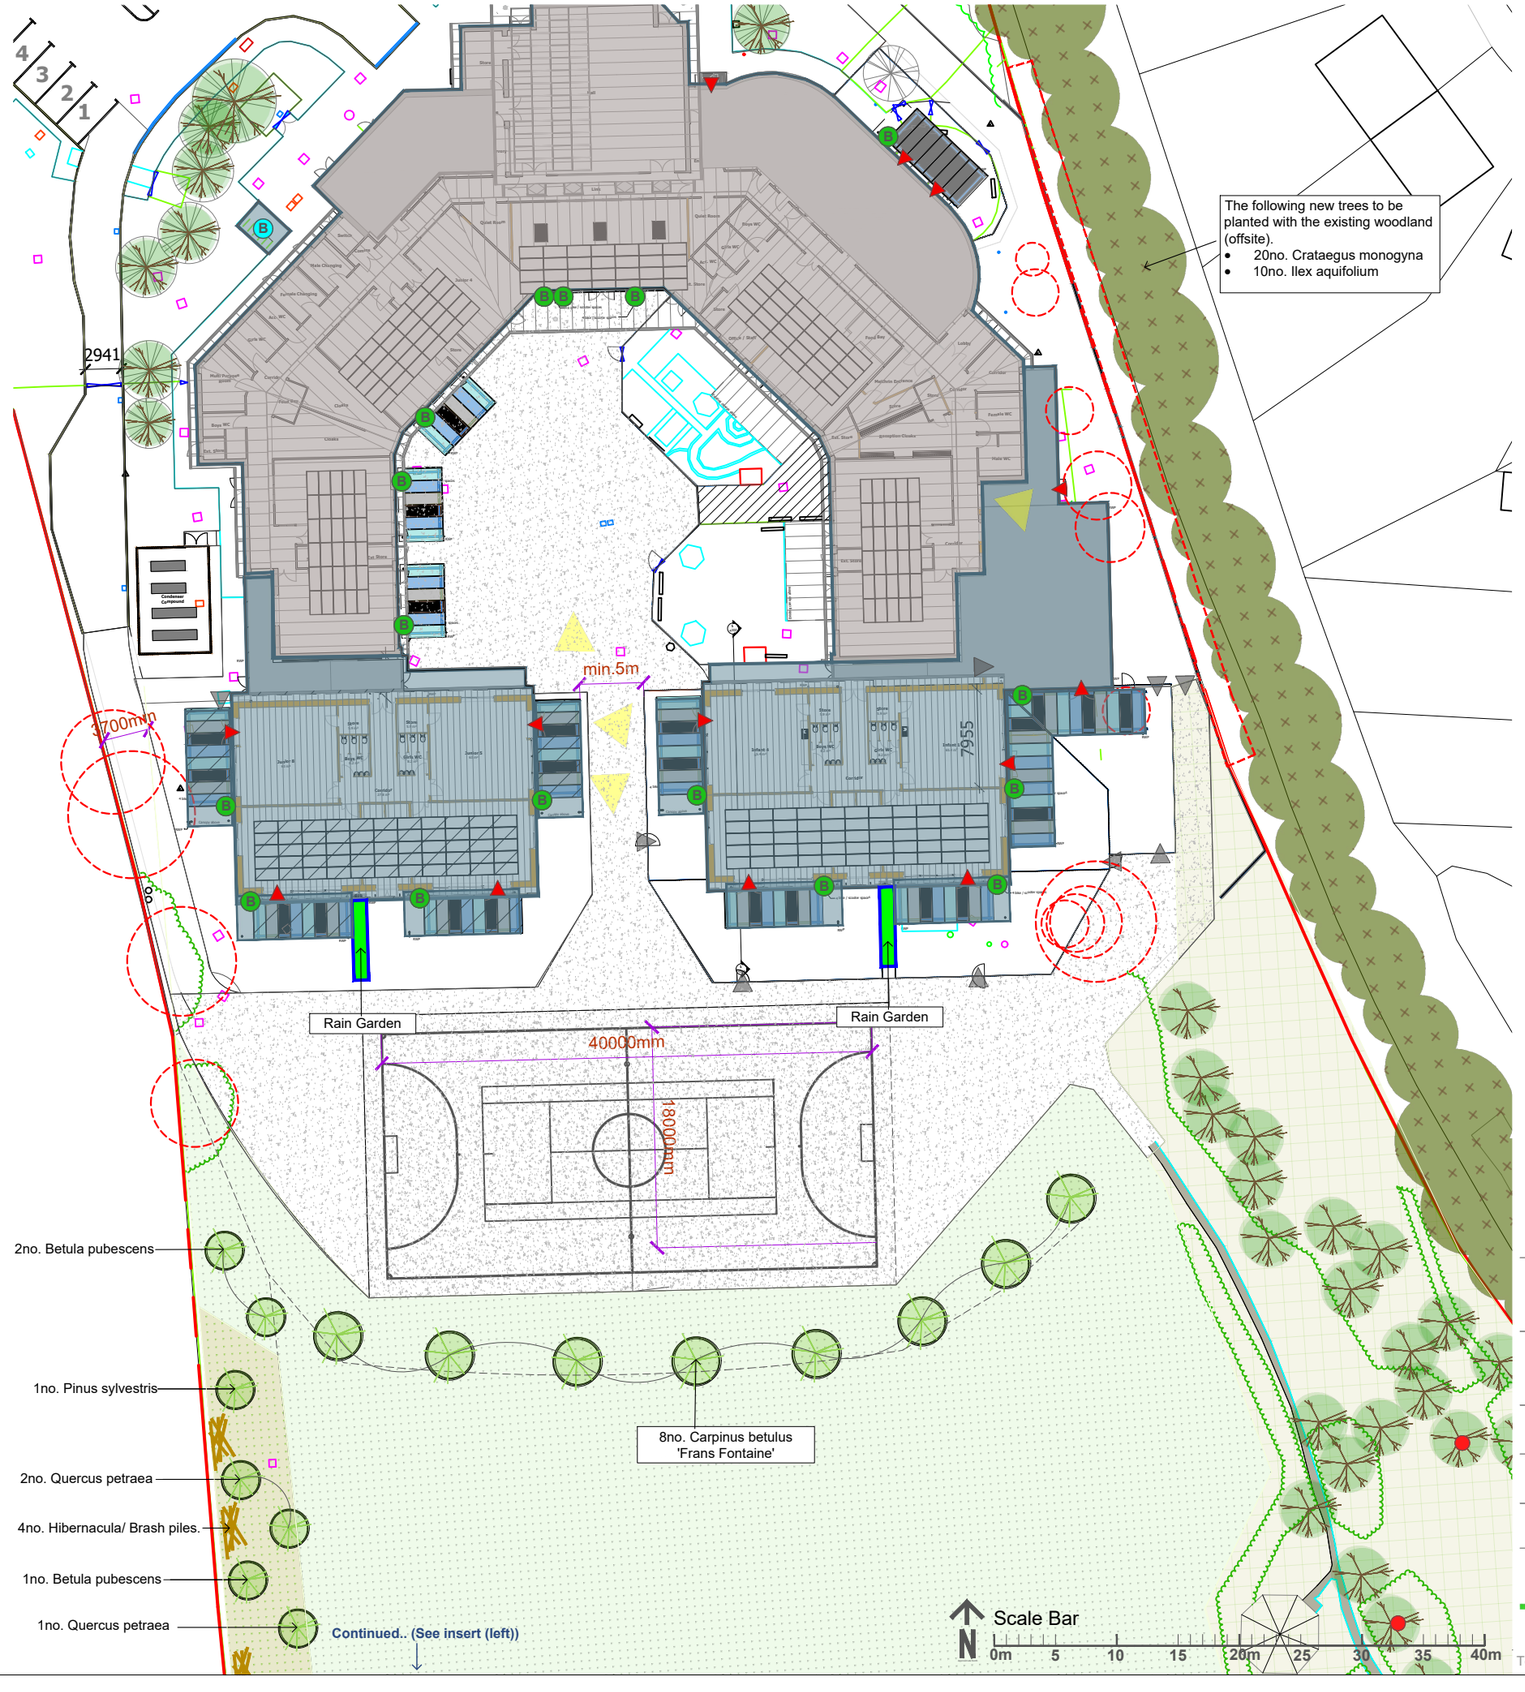

Soft Landscape Features

Linear Woodland Feature (offsite)
(To be augmented with native species)
(See Drawing annotation and Planting Schedules)

Existing Site Trees
(See Arbtech Tree Survey and Report)

Existing Trees and Shrubs removed

Proposed Standard Tree Planting
(See Drawing annotation and Planting Schedules)

Existing Amenity Grass Areas Managed to Promote Greater Plant and Wildflower Diversity
(See Specification)

Grassed Areas and Playing Field

Naturalised Learning and Play Area

New Rain Gardens
(See Planting Schedules)

Hibernacula/ Brash Piles.

Hibernacula/ Brash Piles.
Re-use heavy timber section and brash from trees removed from site and a small amount of inert site won material (ie. bricks/ concrete) to create refuse for amphibians and hedgehogs.

Bird Boxes

Schwegler Type 1b Nest Box
(Approximate location, to be agreed on site based on the following).
The tree mounted bird boxes would also be positioned on mature trees around the site. The boxes would be installed at a minimum height of 2m, located in a sheltered location and positioned so that the bird box entrances are not obstructed by vegetation.

Bat Boxes to building as Architects drawings

Bicycle and Scooter Parking

Children's Bicycle and Scooter Parking
2no. Sheffield Hoops (or Similar).
Total: 32no. hoops to accommodate 2no. Cycles or Scooters.
Total Provision- 64 Bicycles/ Scooters.

Visitor Bicycle and Scooter Parking
6no, Existing Sheffield Hoops to accommodate 10no. Cycles or Scooter.
New Shelter Provided over Hoops.
Total Provision- 10 Bicycles/ Scooters.

Project:
Ysgol ID Hooson.
(Project no: 121.01)

Drawing Title:
Soft Landscape GA Plan, Ecological Enhancements and Bike Storage

Scale:	Date:
A3: 1:500	04/04/2025
Status:	Drawn: Checked:
Planning	ES TS
Drawing Number:	Revision:
IDH-AZO-03-ZZ-D-L-0002	-

above zero
Landscape Design
Landscape Planning
Landscape Management
Public Realm & Green Space
Tel: 01829 759389 email: info@abovezero.co.uk web: www.abovezero.co.uk