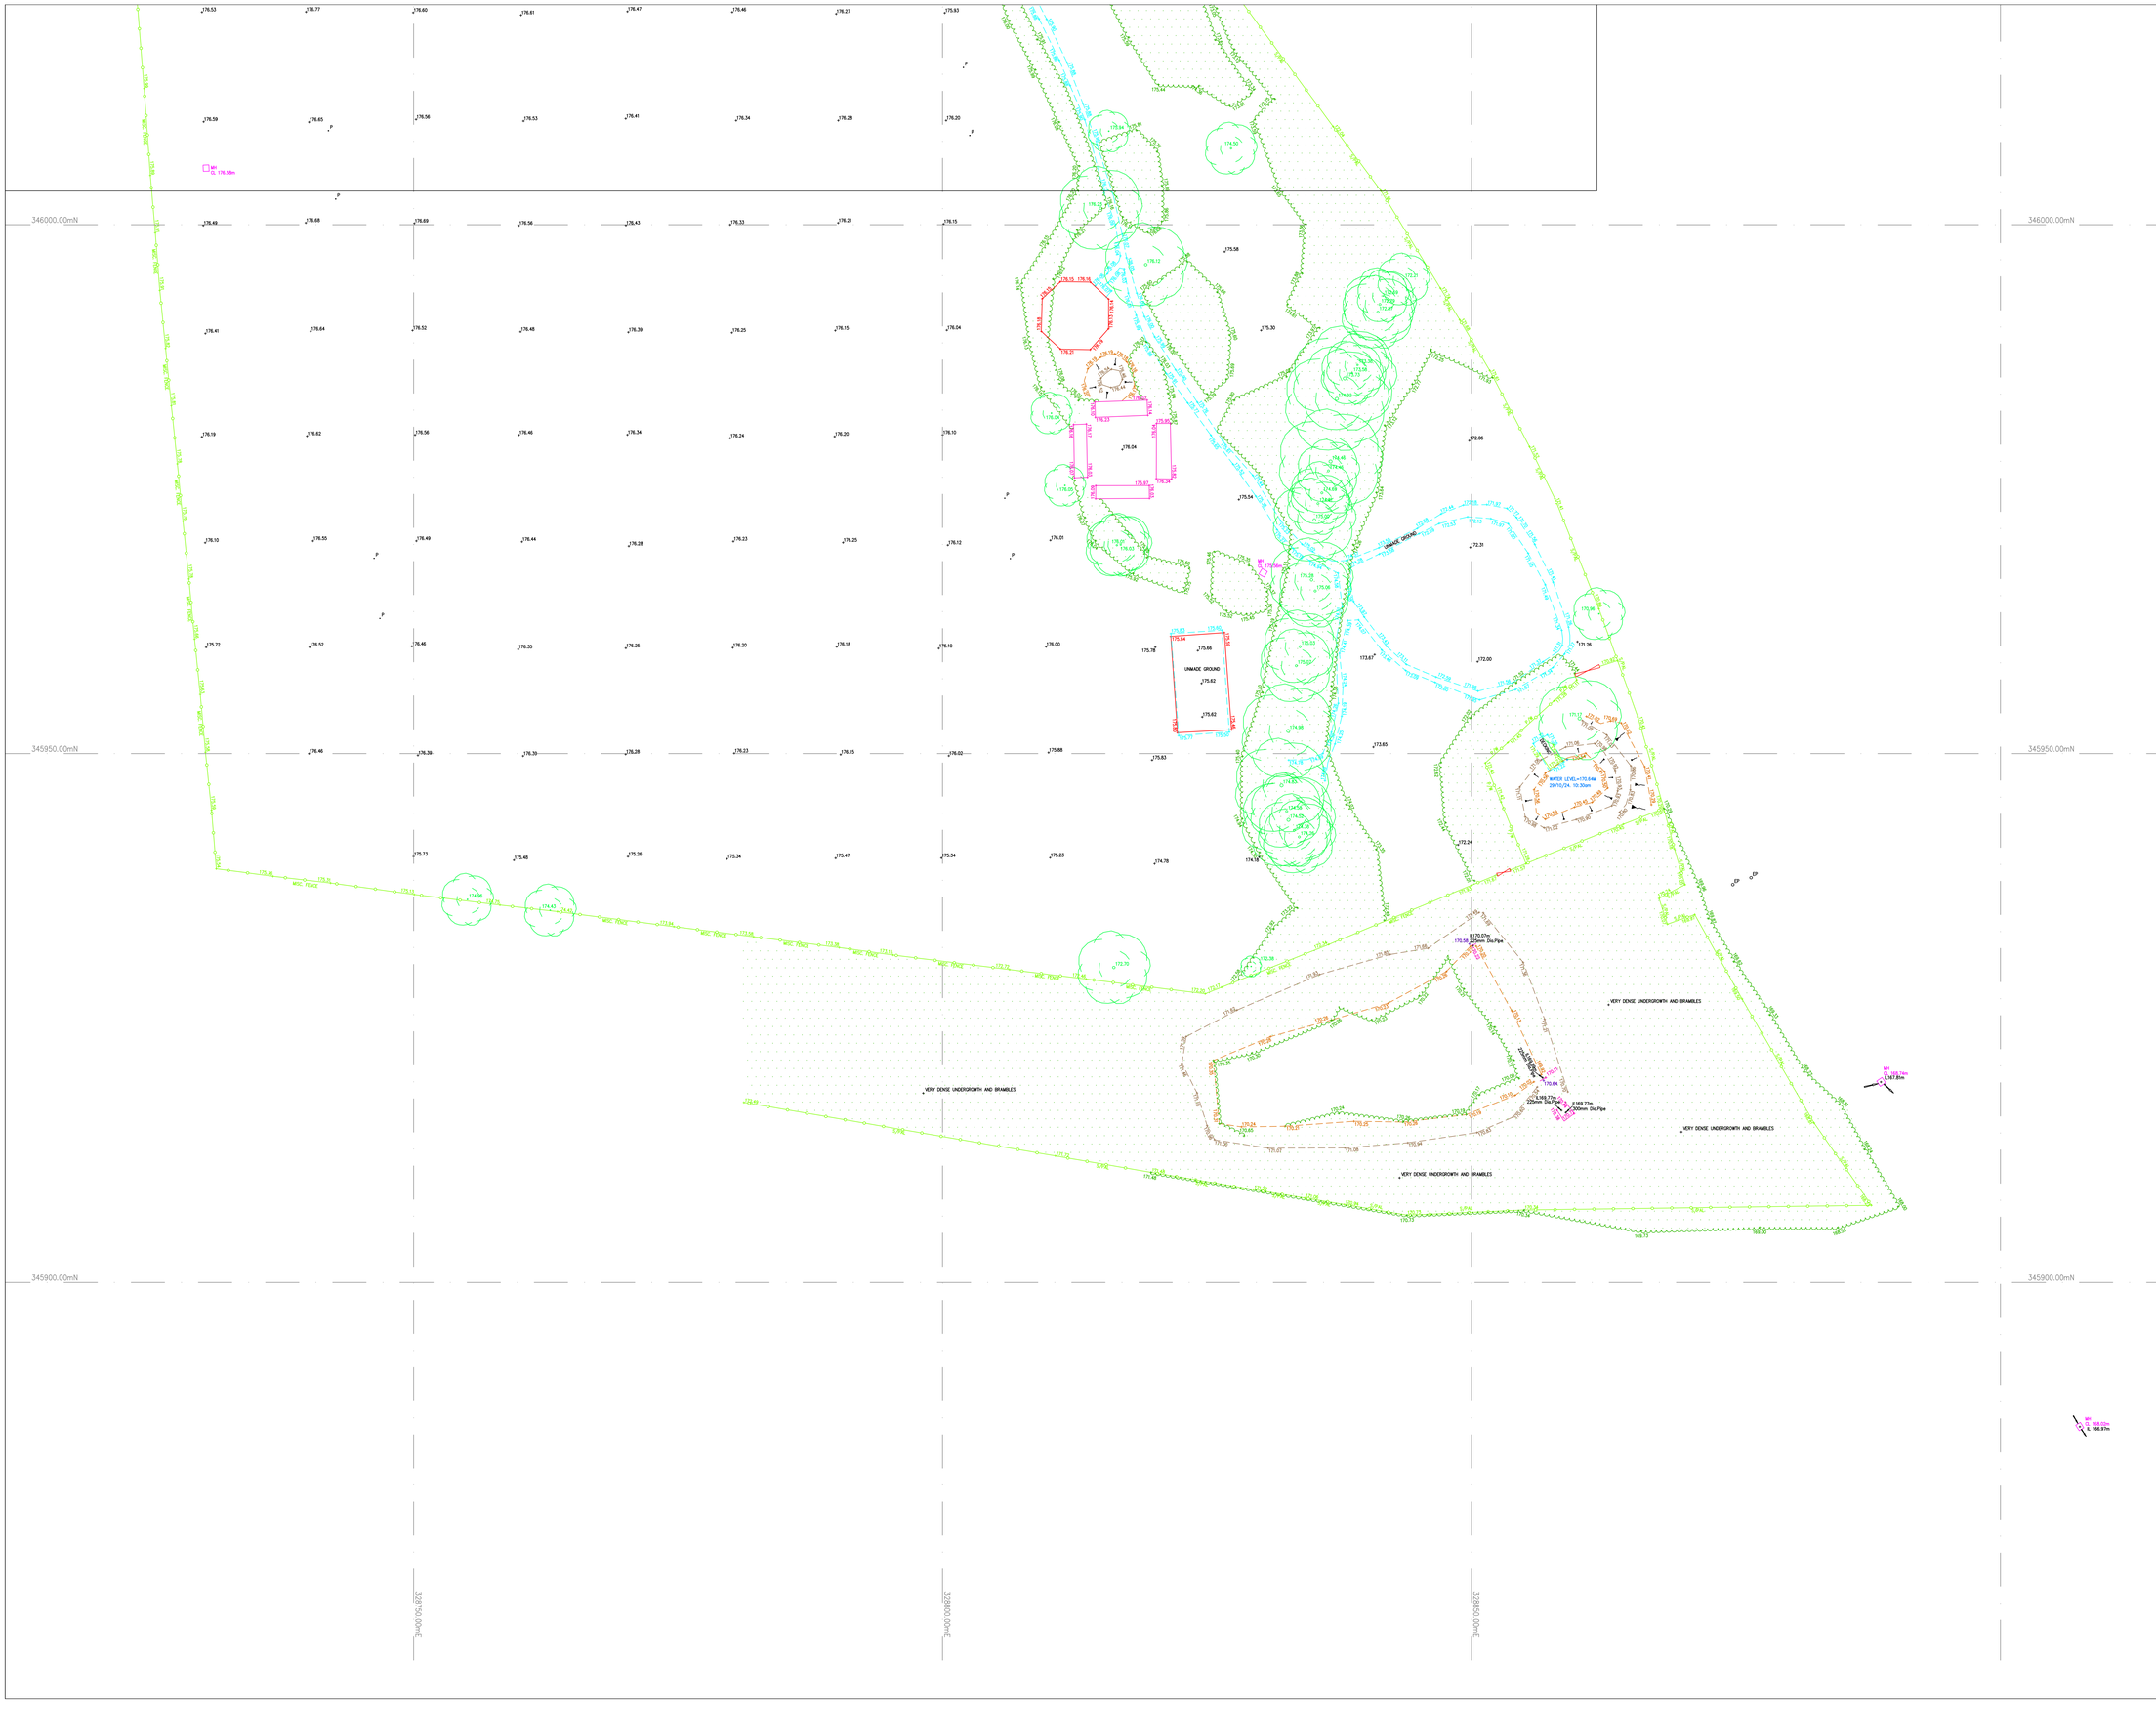


Site Grid North

N W E S

Symbols/Abbreviations (Where Applicable):


AV:	AIR VALVE
BB:	BELISHA BEACON
BH:	BOREHOLE
BM:	BENCHMARK
BOL:	BOLLARD
B/S:	BUS STOP
CAM:	CAMERA
CS:	CABLE STAY
CATV:	C.A.T.V INSPECTION CHAMBER
CBOX:	ELECTRICITY BOX, CABLE BOX, ETC.
CCTV:	C.C.T.V CAMERA
C.PIT:	CATCH PIT
EC:	ELECTRICITY COVER
EP:	ELECTRICITY POLE
ER:	EARTH ROD
FH:	FIRE HYDRANT
FP:	FLAG POLE
G:	GULLY
G:	GULLY (ROUND)
GV:	GAS VALVE
IC:	INSPECTION COVER (SQUARE)
IC:	INSPECTION COVER (ROUND)
IL:	INVERT LEVEL
KO:	KERB OUTLET
LB:	LETTER BOX
LC:	LIGHTING COLUMN
LP:	LAMP POST
LP/BS:	LAMP POST/BUS STOP
MH:	MANHOLE (SQUARE)
MH:	MANHOLE (ROUND)
MKR:	MARKER
PI:	POST
RE:	RODDING EYE
R/S:	ROAD SIGN
S/P:	SIGN POST
SNP:	STREET NAME PLATE
ST:	STOP TAP
SV:	STOP VALVE
TCB:	TELEPHONE CALL BOX
TL:	TRAFFIC LIGHT
TP:	TELEGRAPH POLE
TP/EP:	TELEGRAPH POLE/ELECTRIC POLE
T/C:	TELECOM INSPECTION COVER
WO:	WATER OUTLET
WM:	WATER METER
	GATE
	DEFINED POINT
	CONTROL POINT
	TREE (CONIFEROUS)
	TREE (DECIDUOUS)
	FOLIAGE
	HEDGE

DPC 99.99m DAMP PROOF COURSE LEVEL
EL 99.99m EAVES LEVEL
FL 99.99m FLOOR LEVEL
RL 99.99m RIDGE LEVEL
SL 99.99m SOFFIT LEVEL
TL 99.99m THRESHOLD LEVEL

FENCE DESCRIPTIONS:

B/W:	BARBED WIRE FENCE
C/B:	CLOSE BOARDED FENCE
C/L:	CHAIN LINK FENCE
C/P:	CHESTNUT PALING FENCE
CONC/P:	CONCRETE PANEL FENCE
I/R:	IRON RAILING FENCE
P/R:	POST AND RAIL FENCE
P/W:	POST AND WIRE FENCE
P/C:	POST AND CHAIN FENCE
S/PAL:	STEEL PALISADE FENCE
S/B:	SAFETY BARRIER
T/PAL:	TIMBER PALISADE FENCE

SITE LAYOUT:

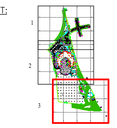

Revision Information

Rev	Date	Description
A	24/01/25	Additional data added

INFORMATION

1) Ordnance Survey co-ordinates and level are derived from OSTN15 and OSGM15, transformed from WGS84.

2) Only services located during the site survey are shown on this plan. Further investigation may be required to ascertain the full extent of the site services.

3) Copyright of this drawing remains the property of PM Surveys UK Ltd. Do not scale from this drawing. In the event of any discrepancy, refer query to PM Surveys UK Ltd.

NOTES

PM SURVEYS UK

PM Surveys UK Ltd
Unit 3, Queensferry Industrial Estate
Pentre
Flintshire, CH5 2DJ
Tel: 01244 952477
Email: info@pmsurveys.co.uk

Client Info


Read Construction
Enterprise Centre
Blast Road
Brymbo

Tel:
Email: jonathan.davies@readconstruction.co.uk

Project

Ysgol I D Hooson
Rhosllanerchrugog
Topographical Survey

Project No PMS24188	Sheet: A0	Surveyed By:	PD DJ KR
	Scale: 1:200	Drawn By:	JW
		Approved By:	PM
Dwg PMS24188-03A		Issued:	06/11/24

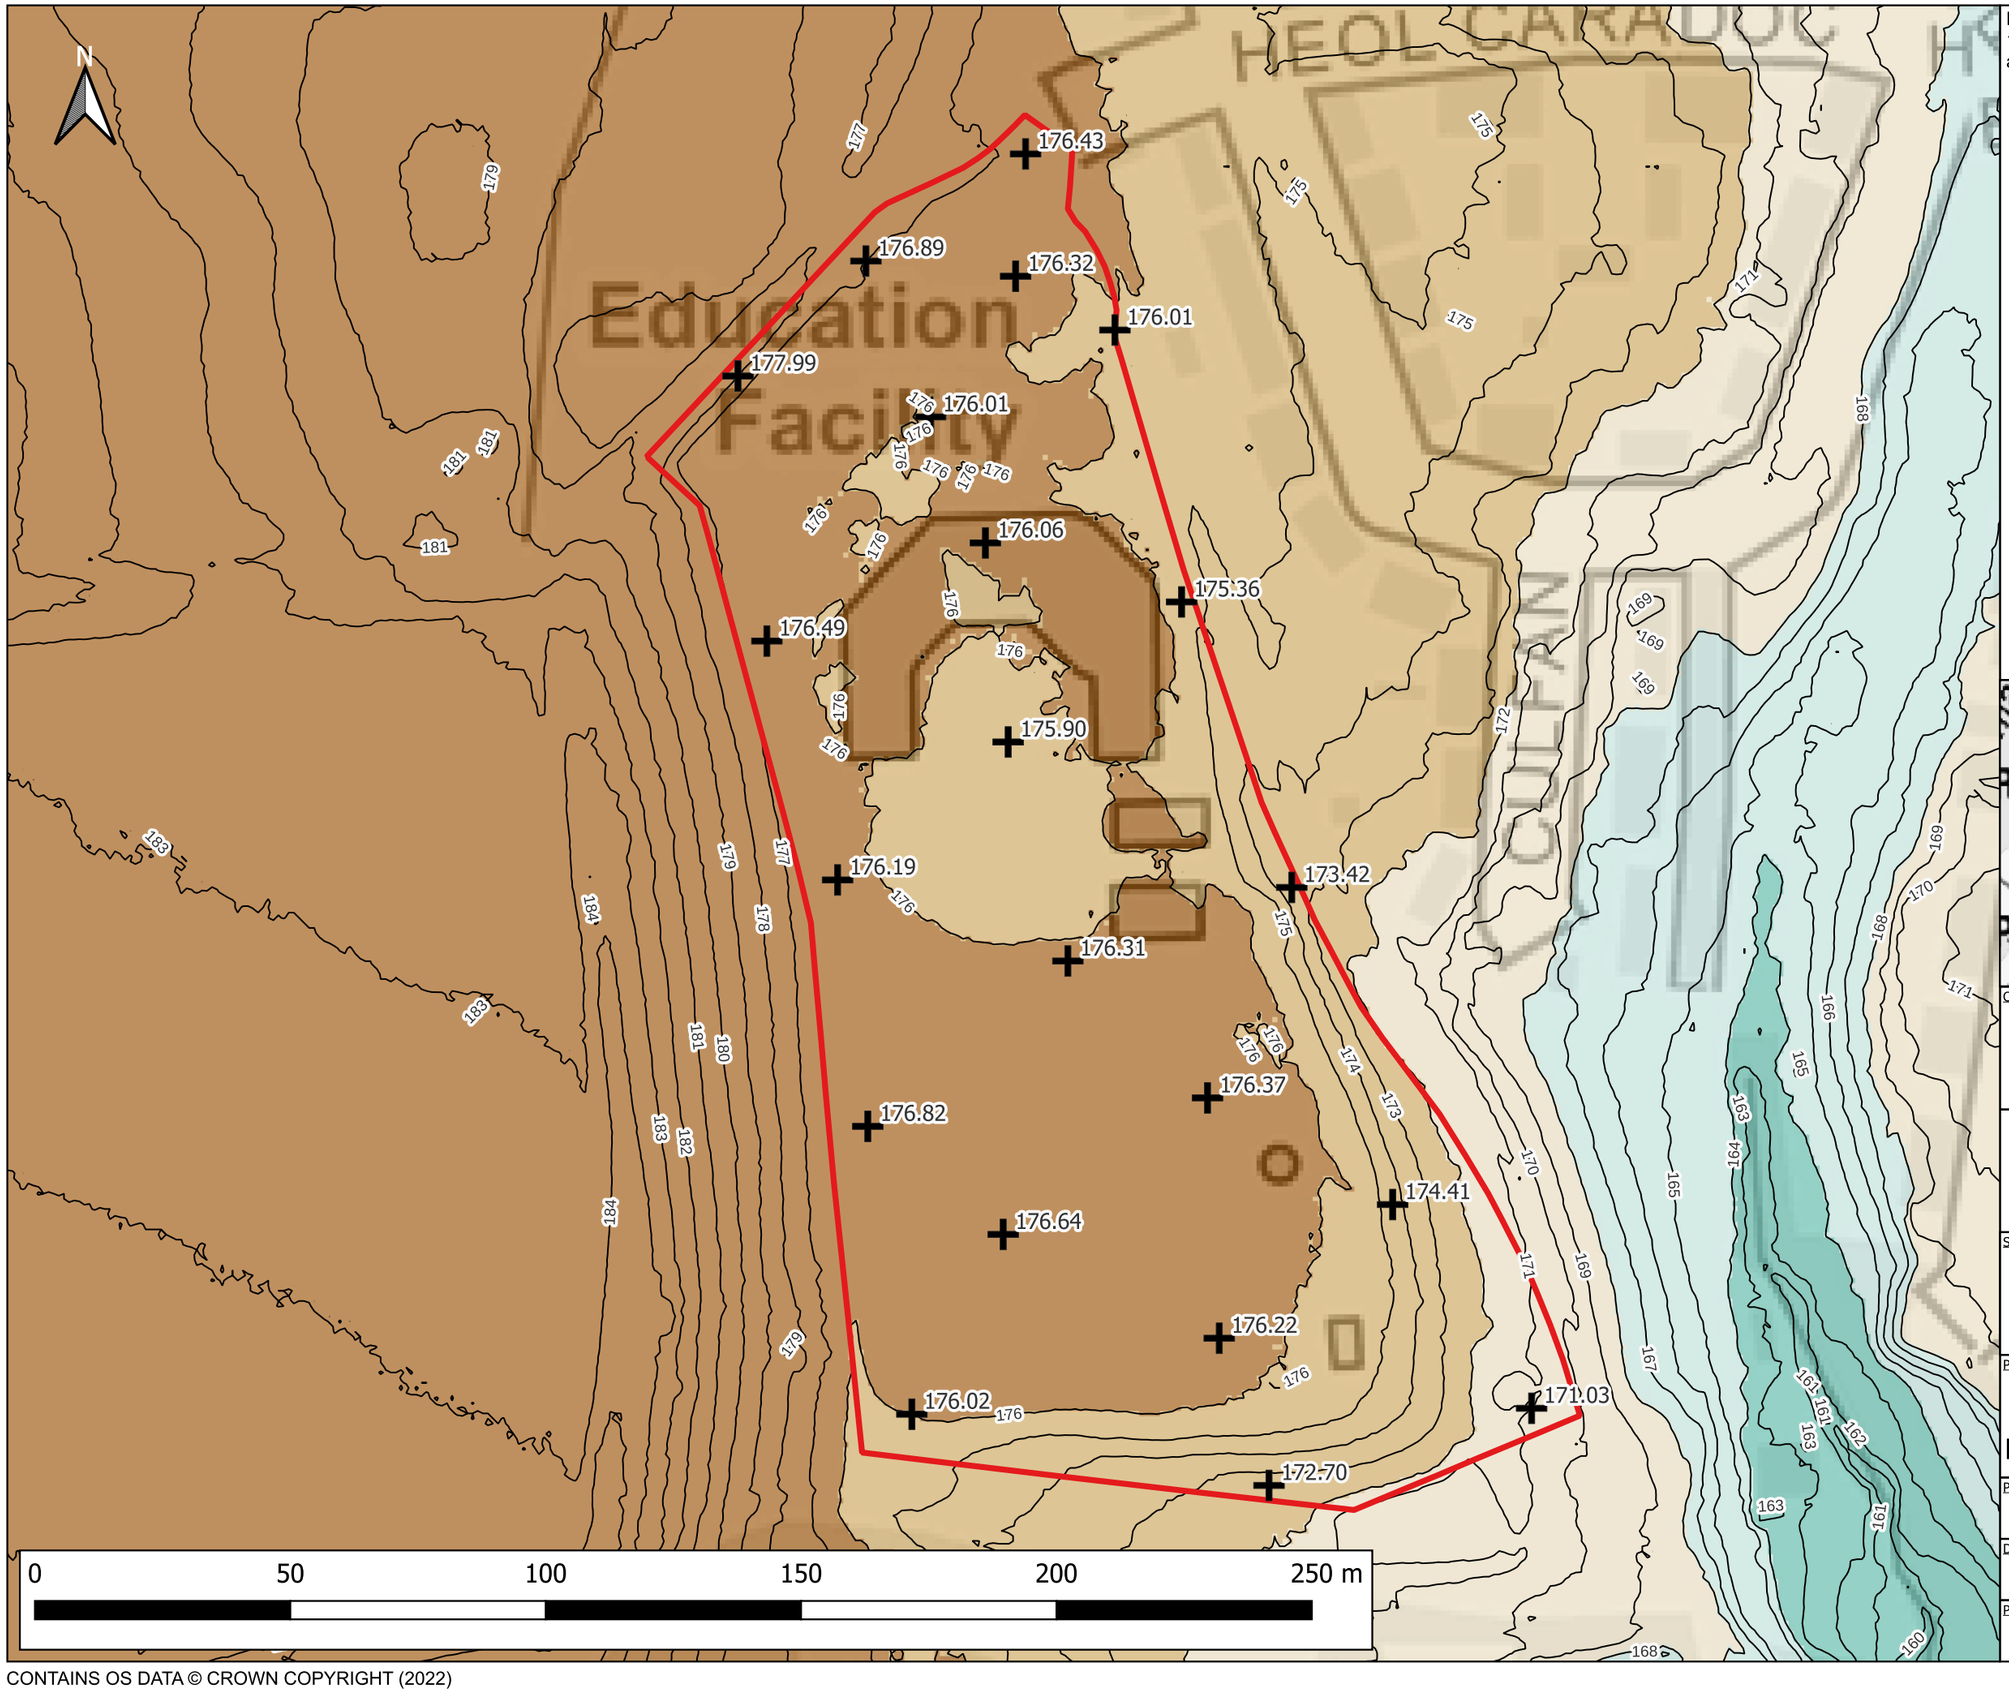

Notes:
1) All dimensions are in metres and all levels in metres above Ordnance Datum unless stated otherwise

LEGEND

- Site Boundary

Ground Elevation (m AOD)

- <= 15
- 15 - 20
- 20 - 25
- 25 - 30
- > 30



CLIENT:
Read Construction Ltd

waterco
www.waterco.co.uk

SCHEME:
Ysgol I. D. Hooson, Wrexham

PLOT TITLE:
LiDAR Plan
1m Resolution
Data from Natural Resources Wales

PLOT STATUS:	DATE:
FINAL	24-03-2025

DRAWN:	CHECKED:	APPROVED:	PLOT SCALE AT A3:
AM	AW	NJ	1:1200

PLOT NAME:	REVISION:
16126_LiDAR_Plan	-

CONTAINS OS DATA © CROWN COPYRIGHT (2022)