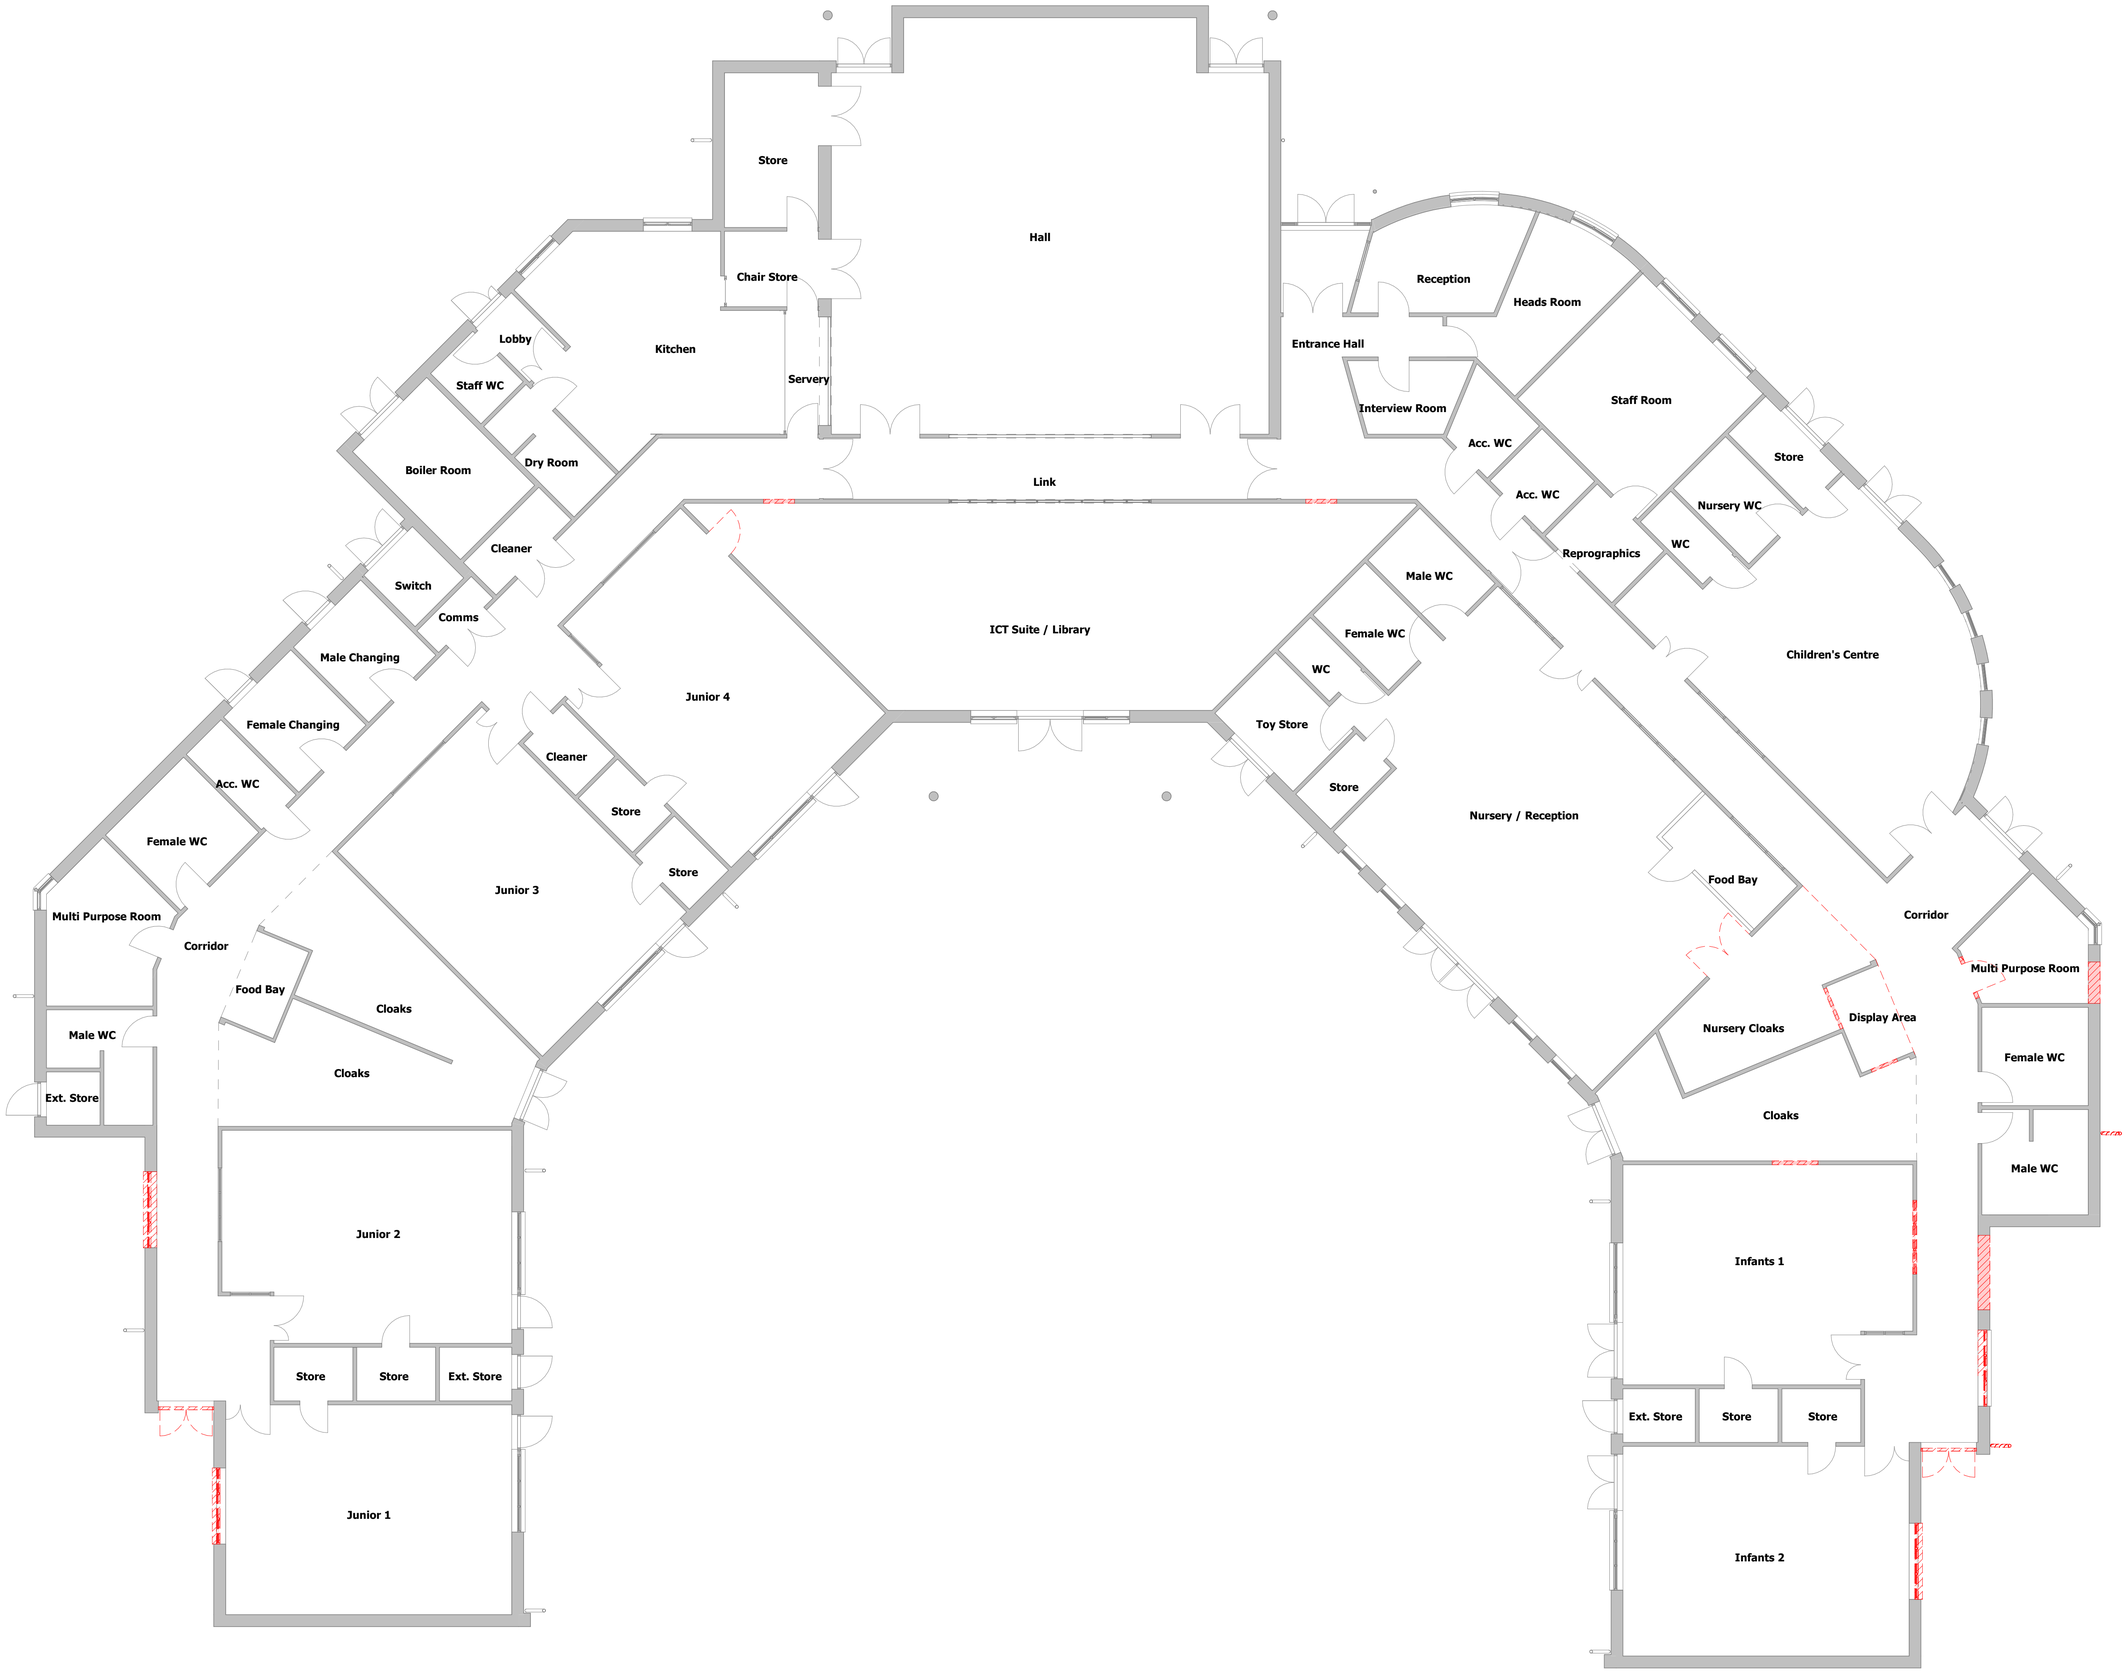


N

NOTES

Do not scale from this drawing. Only figured dimensions are to be taken from this drawing. The contractor must verify all dimensions on site before commencing any work or shop drawings. The contractor must report any discrepancies to Hughes O'Hanlon before commencing work. If this drawing exceeds the quantities taken in any way, Hughes O'Hanlon is to be informed before the work is initiated.

COPYRIGHT © Hughes O'Hanlon Limited. This drawing is Copyright and must not be reproduced in any format or media without written/verbal consent of Hughes O'Hanlon Limited.

Details shown represent the minimum indicative requirement. The installer is responsible for all detailed design. The designer shall be responsible for developing the principles indicated to a complete design and for coordinating with the latest building arrangements. The installer shall be deemed to have included within their tender offer all necessary provision over and above the minimum requirements indicated on the drawings and within the specification to provide a complete and functional installation.

Graphical Symbols

- Existing Elements
- Existing Elements to be Demolished
- Existing Elements
- Existing Elements to be Demolished

REV	DESCRIPTION | DRAWN BY | CHECKED BY | APPROVED BY	DATE
P05	Issued for planning application | LF | LF | KOH	07/04/2025
P04	Issued for client approval | LF | KOH | KOH	25/03/2025
P03	Issued for client approval | LF | KOH | KOH	25/03/2025
P02	Stage 2 - incorporating client comments. | LF | KOH | KOH	12/02/2025
P01	Stage 2 sign-off | LF | KOH | KOH	06/02/2025

PROJECT TITLE

YSGOL I.D. HOOSON, RHOS

CLIENT

READ CONSTRUCTION

DRAWING TITLE

DEMOLITION PLAN_GROUND FLOOR

SCALE @ A1

1 : 100

DO NOT SCALE Any discrepancy or query concerning this drawing should be referred to the Architect

PROJECT No	DRAWING No (PROJECT - ORIGINATOR - FUNCTION - LEVEL - FORM - DESCRIPLINE - NUMBER)	REVISION
23688	IDH-HOH-02-00-D-A-3101-	**P05**

HUGHES:O'HANLON architects

www.hughesohanlon.co.uk

Tel 01978 510178

Copyright © Hughes O'Hanlon Limited.

Registered Office: WGP, High Street, Gresford, LL12 8RF Reg. Co. No. 14943386